




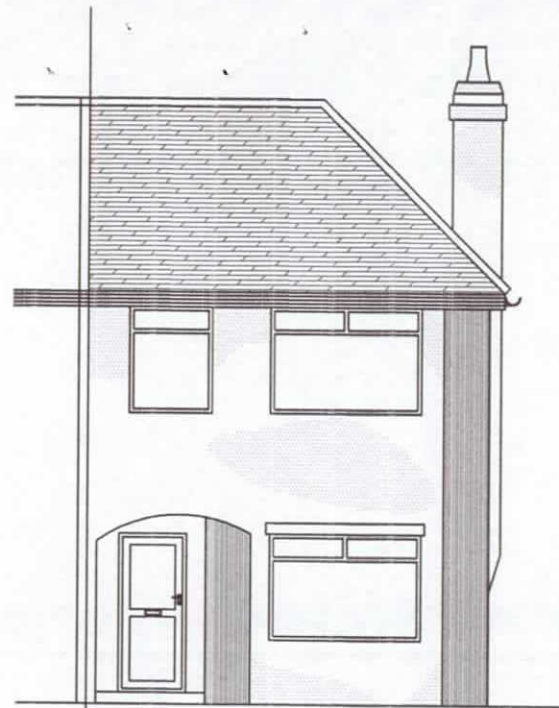


EXISTING FRONT ELEVATION

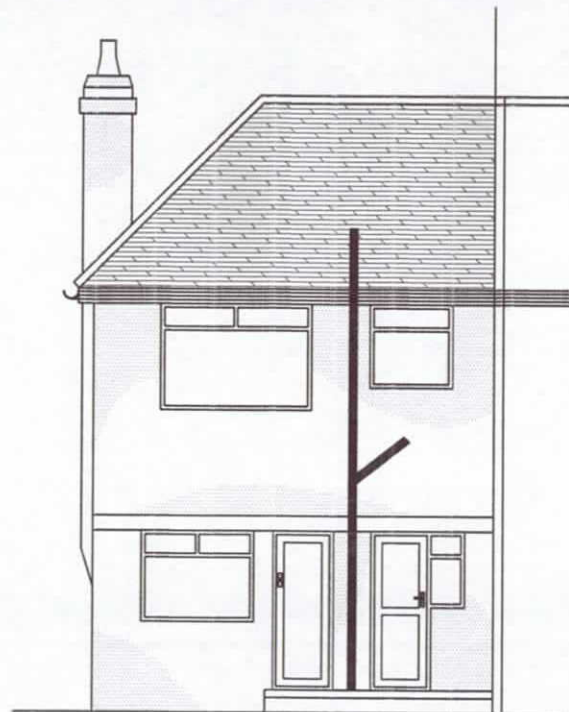


EXISTING REAR ELEVATION

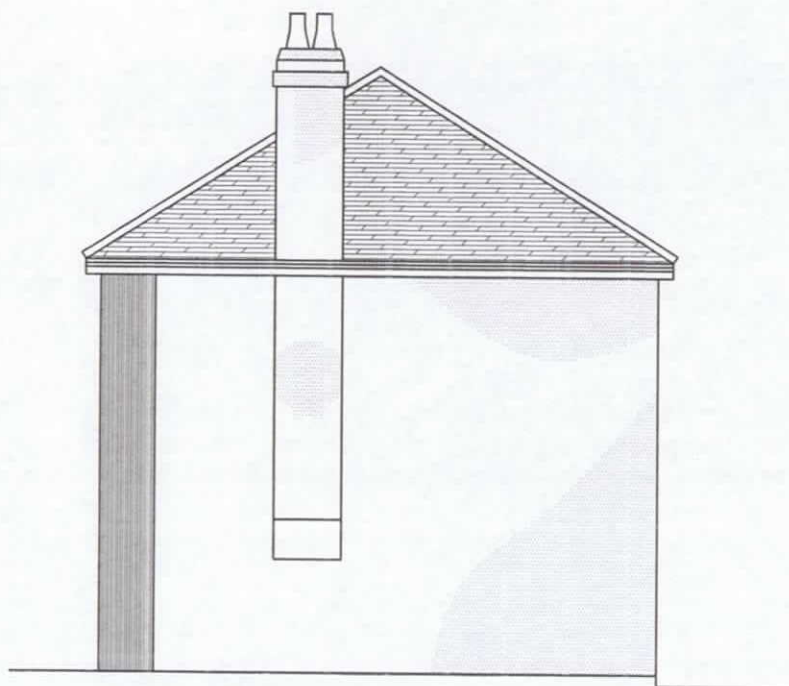

EXISTING RIGHT SIDE ELEVATION

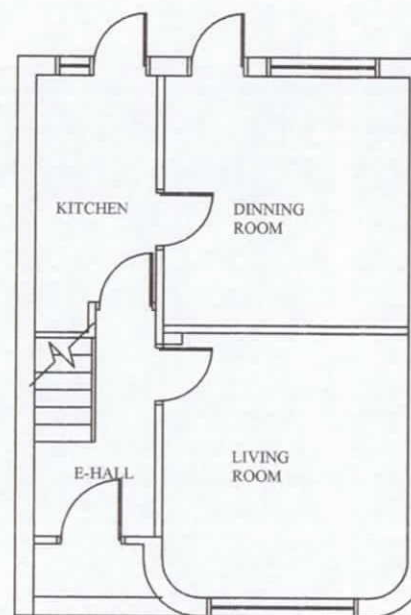

EXISTING GROUND FLOOR PLAN

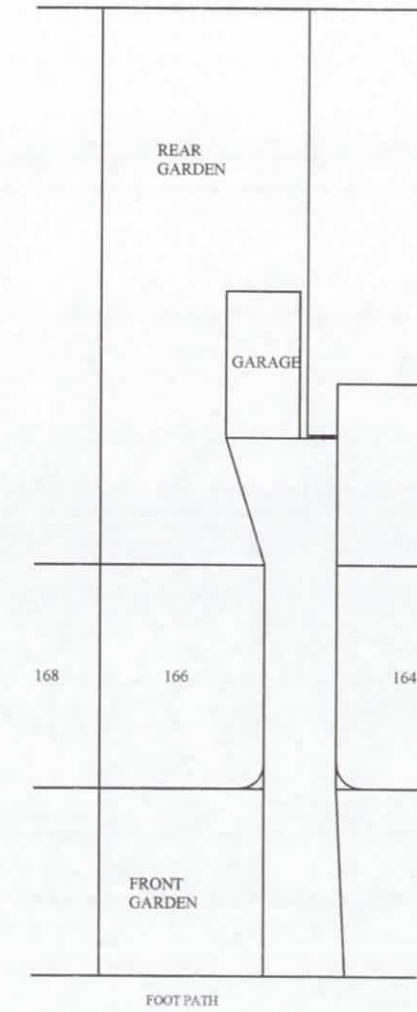

SHAKESPEARE AVENUE

BLOCK PLAN
SCALE 1:250



SCALE BAR

<i>Gill & Associates Ltd.</i>  SUIT7, EALING HOUSE 33 HANGER LANE LONDON, W5 -3HJ		EXISTING PLANS, ELEVATIONS AND BLOCK PLAN			
DRAWN MK	DATE	166 SHAKESPEARE AVENUE, HAYES UB4 0BP			
CHECKED		SIZE A3	FSCM NO.	DWG NO.	REV 0
DESIGN BSG		SCALE	1:100	SHEET 1 OF 2	