



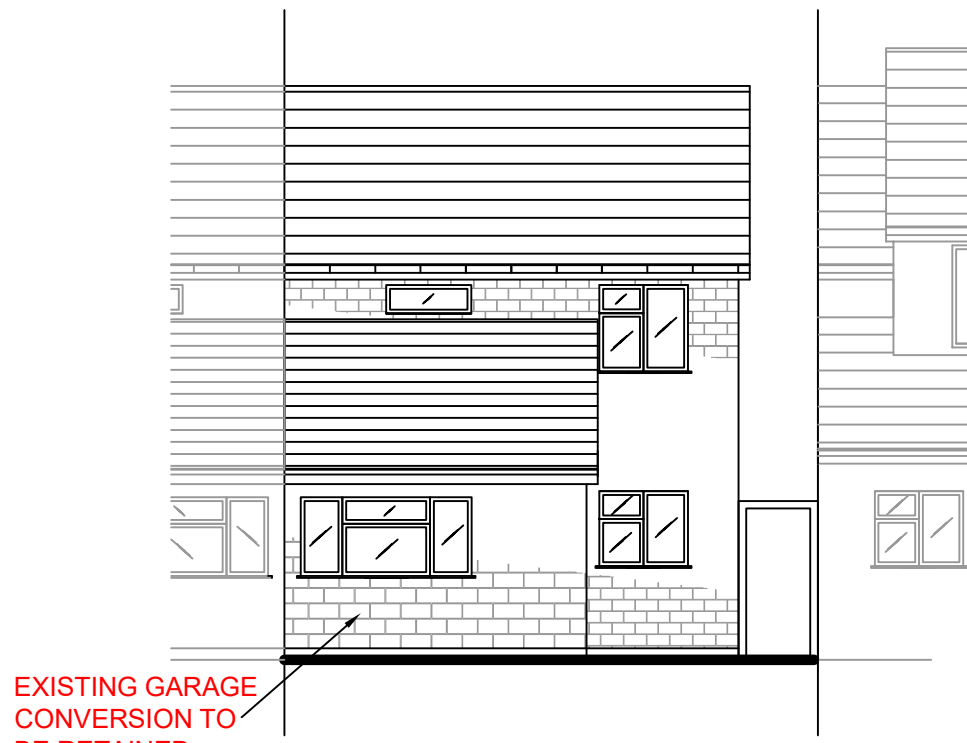


EXISTING FRONT ELEVATION
Scale 1:100

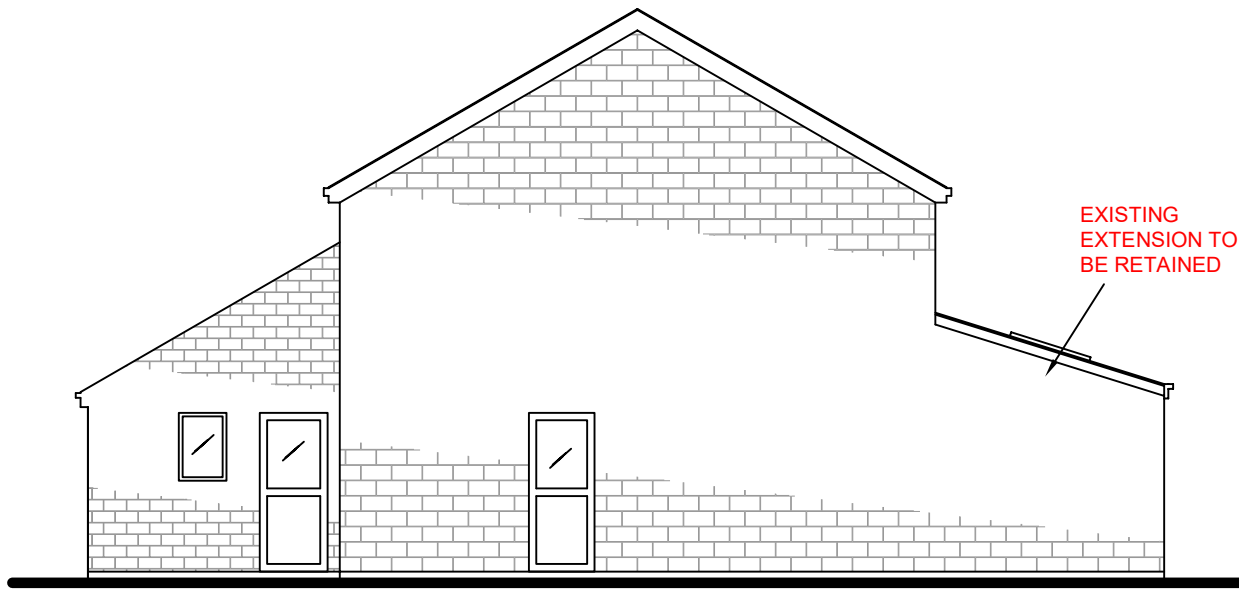

EXISTING REAR ELEVATION
Scale 1:100




EXISTING SIDE ELEVATION
Scale 1:100

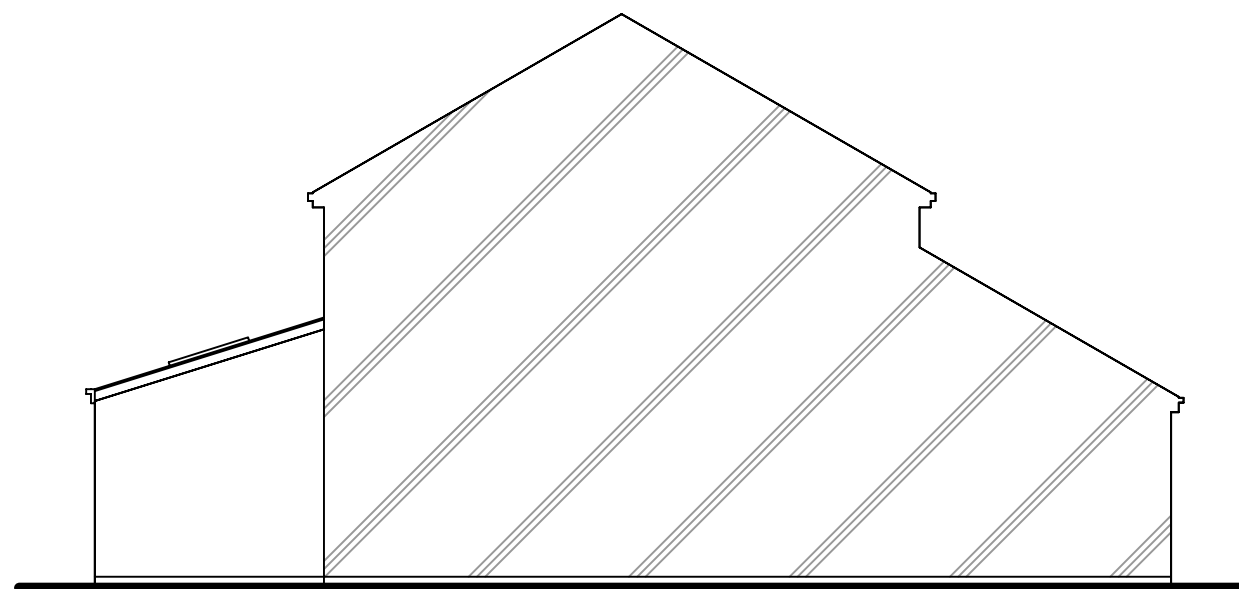


EXISTING SIDE ELEVATION
Scale 1:100

ORIGINAL CONSERVATORY
REMOVED TO ALLOW
ERECTION OF CURRENT
SINGLE STOREY REAR
EXTENSION

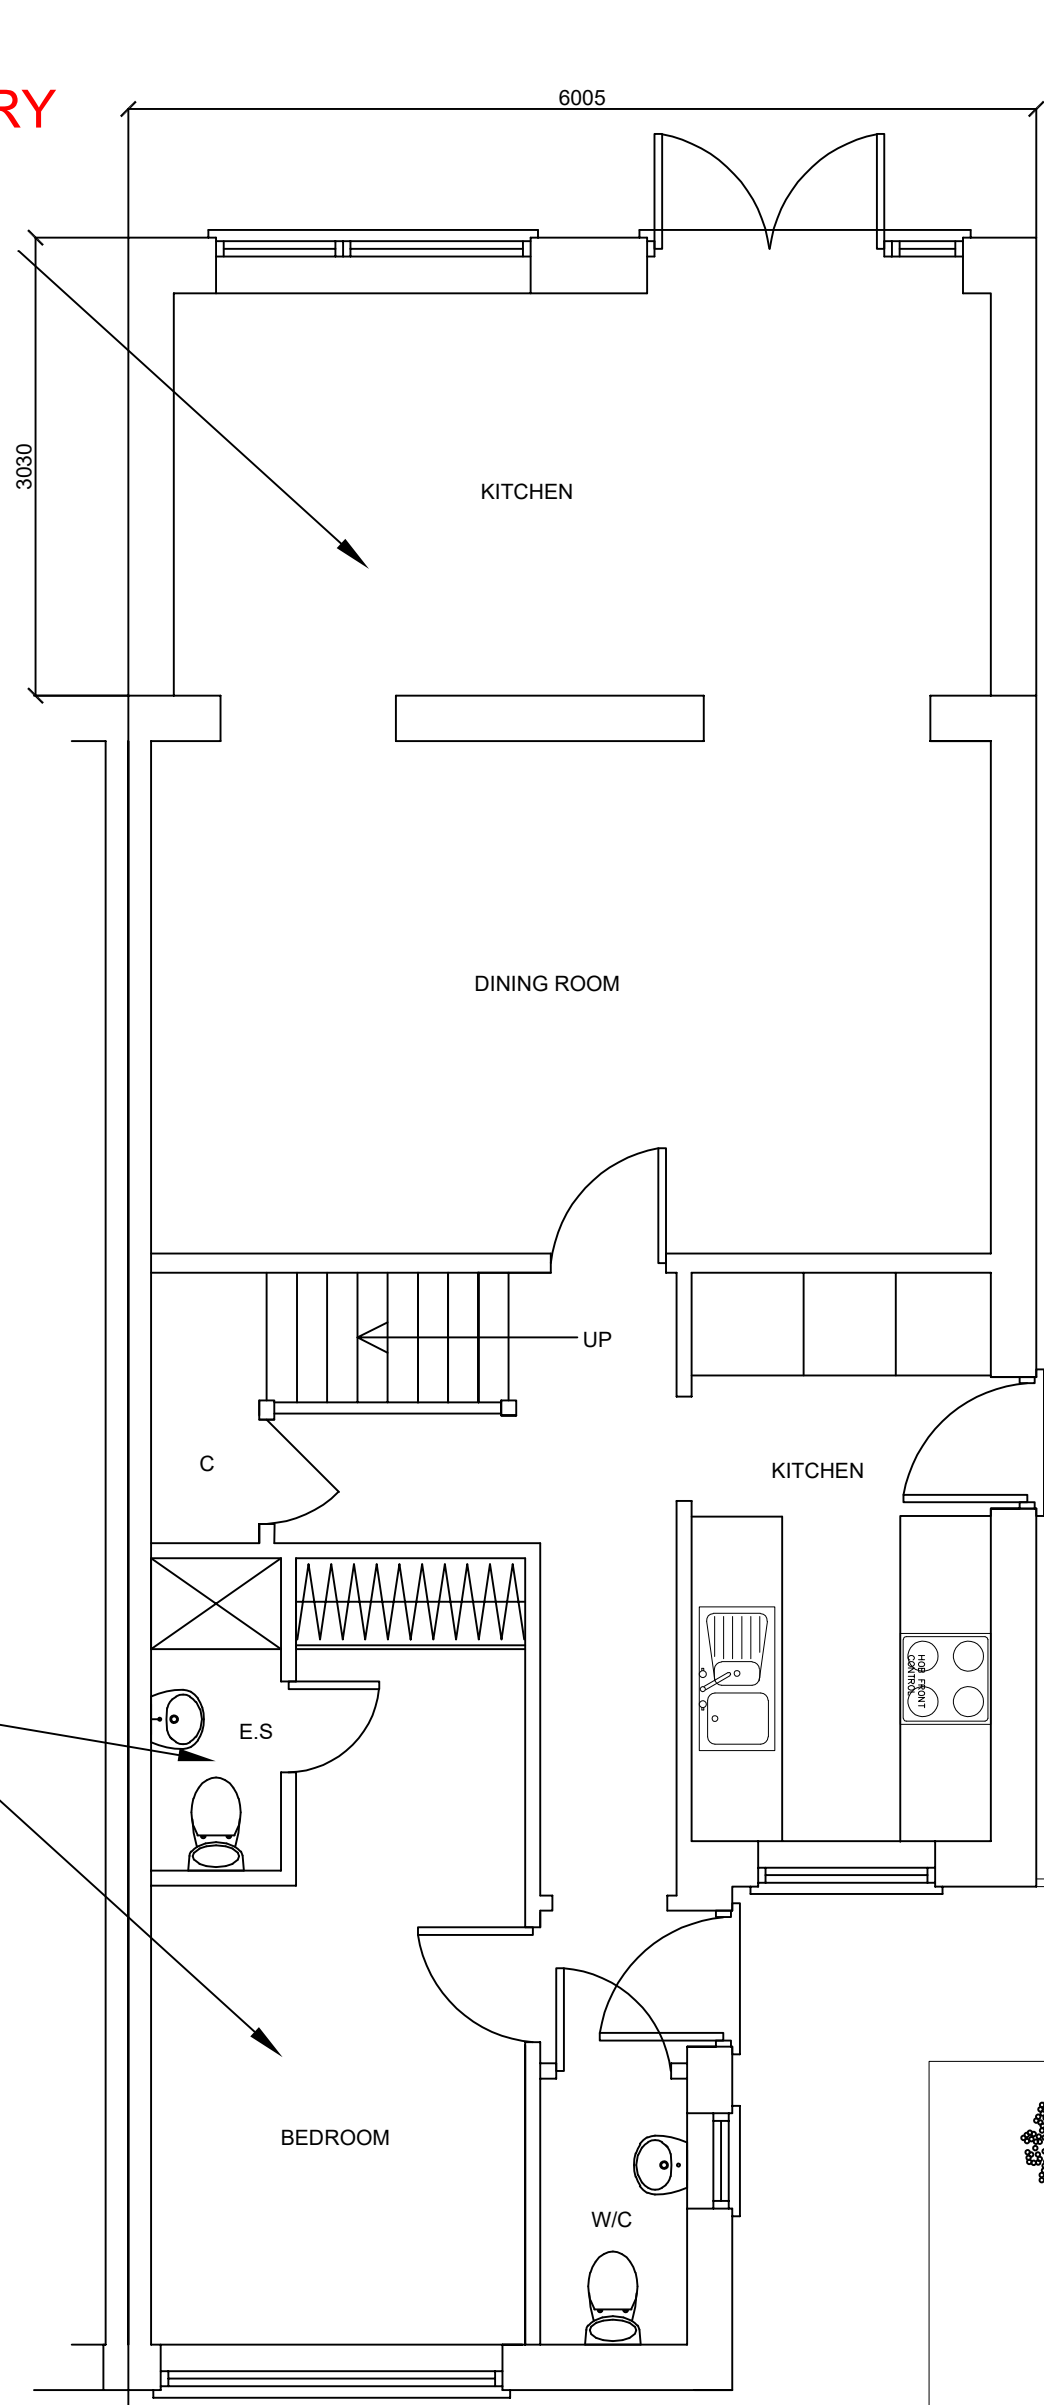


EXISTING GROUND FLOOR PLAN
Scale 1:50


EXISTING GARAGE
CONVERSION TO
BEDROOM AND
EN-SUITE TO BE
RETAINED

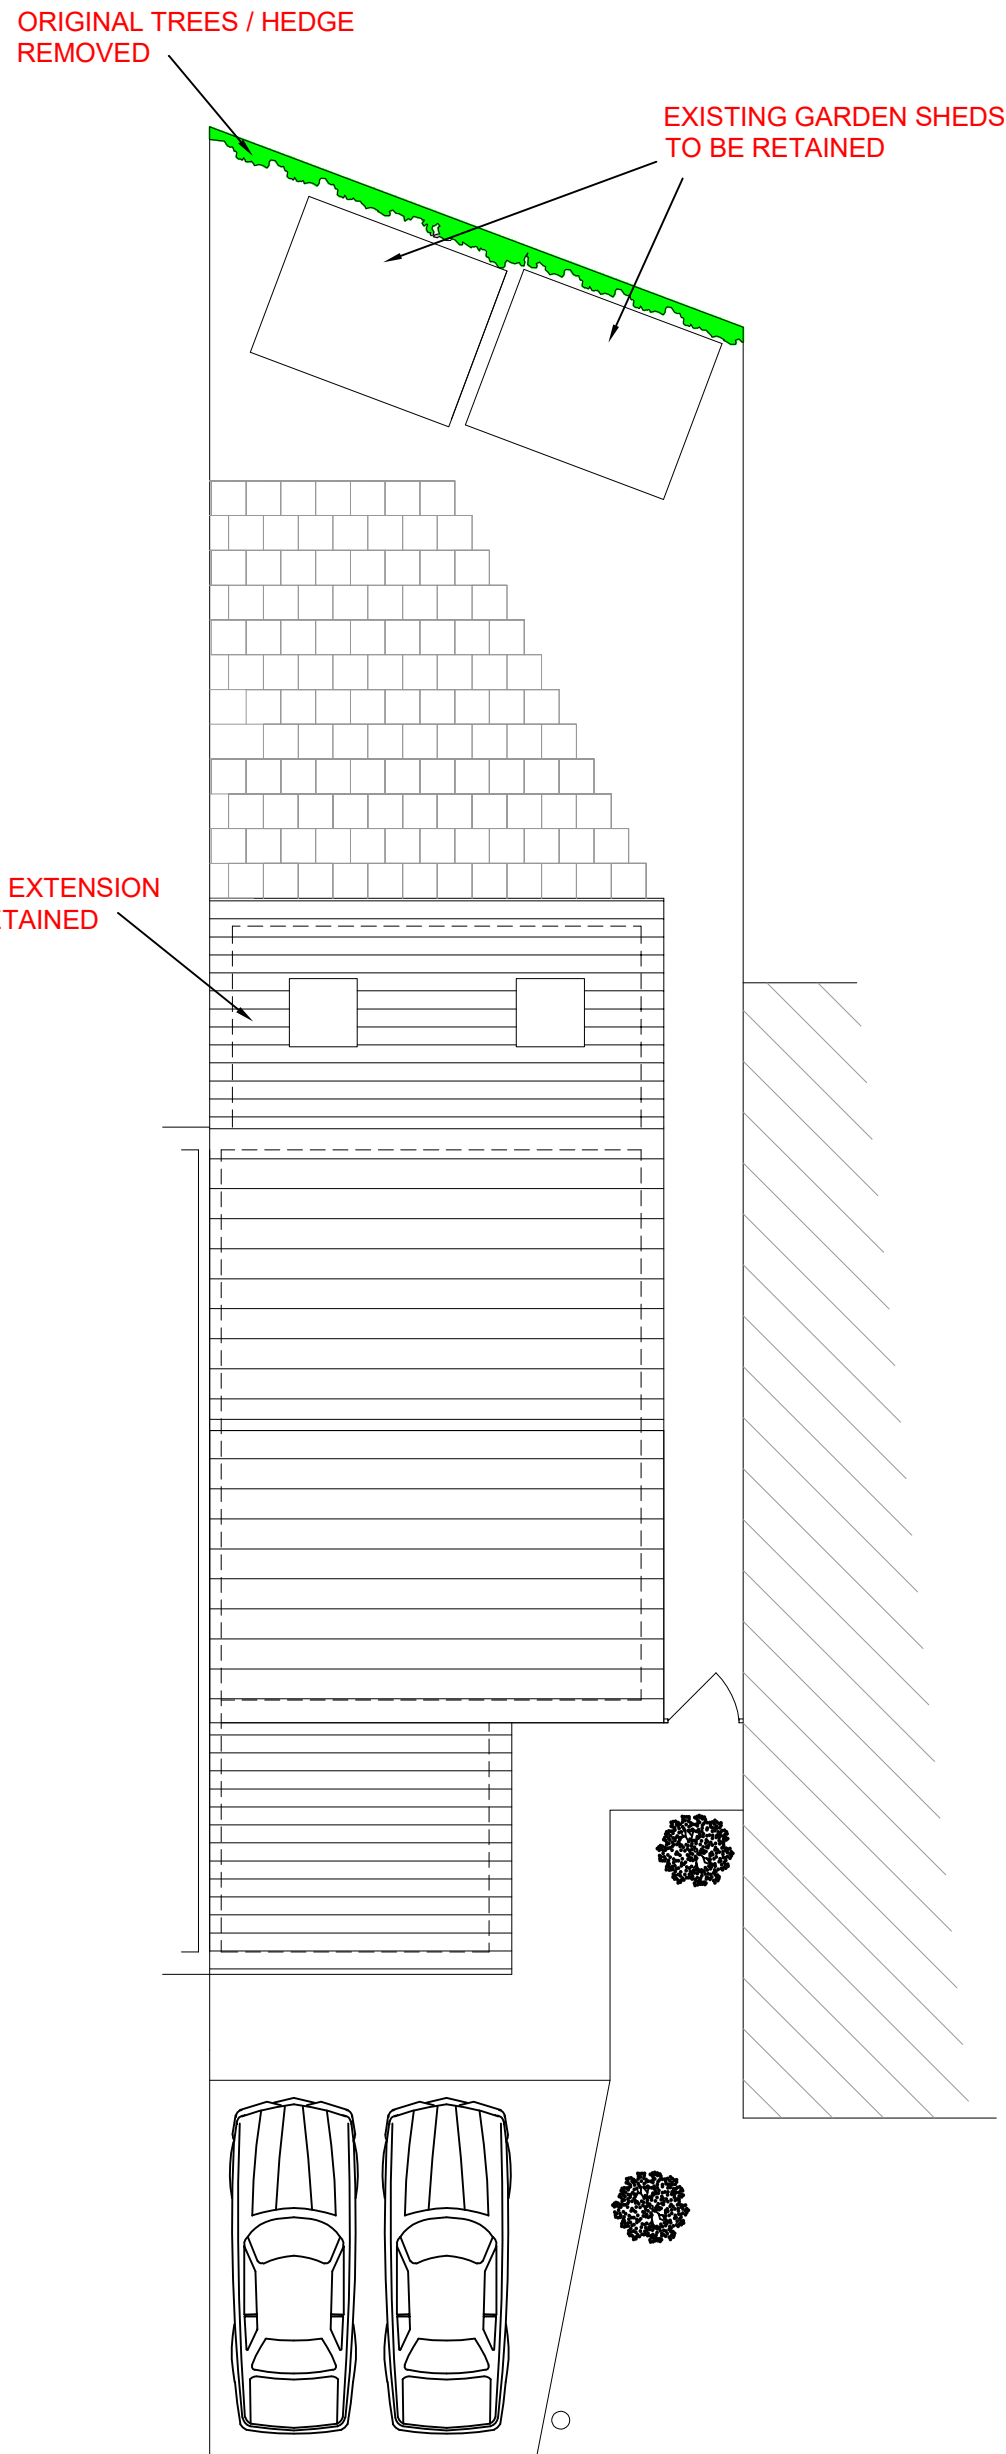


EXISTING SITE PLAN
Scale 1:100

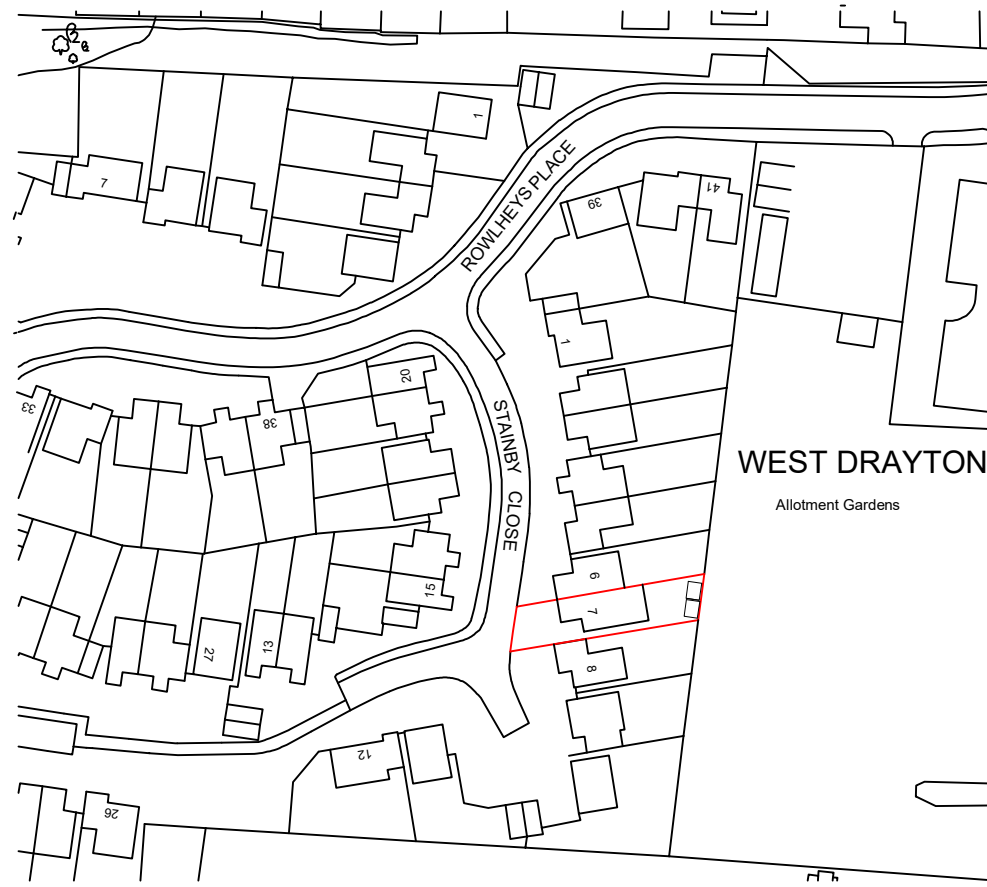


LOCATION PLAN
Scale 1:1250

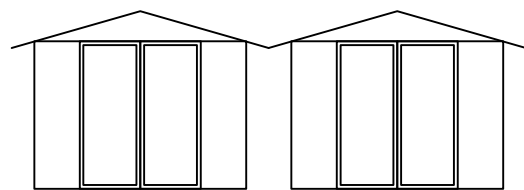


EXISTING FRONT ELEVATION
Scale 1:100

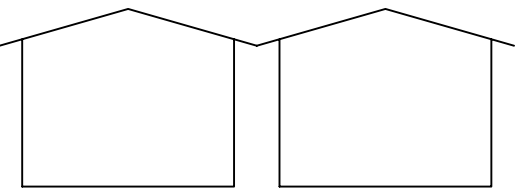


EXISTING REAR ELEVATION
Scale 1:100

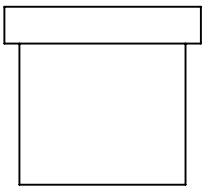

EXISTING SIDE ELEVATION
Scale 1:100

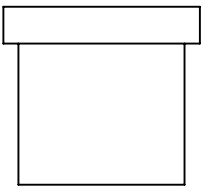

EXISTING SIDE ELEVATION
Scale 1:100

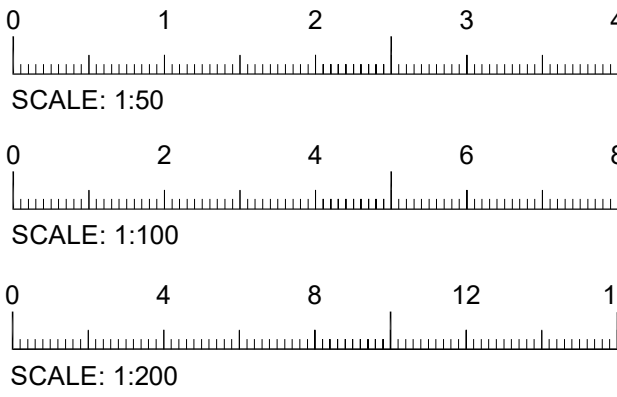

PRELIMINARY

D	27.10.16	BM	Amendments to plan as per validation requirements
C	21.10.16	BM	Amendments to location plan and shed added
B	10.10.16	BM	Location plan added
A	03.10.16	BM	Additional notes added
REV	DATE	DRAWN BY	DESCRIPTION

UXBRIDGE DESIGN & DETAILING SERVICES
"The Old Bakery", 21A Windsor Street
Uxbridge, Middlesex. UB8 1AB TEL. 01895 255791

CLIENT: MR & MRS BALLARI

PROJECT: 7 STAINBY CLOSE, WEST DRAYTON, UB7 9NH

TITLE: EXISTING PLANS AND ELEVATIONS

SCALE:	DATE:	DRG NO:	REV:	A1
	09/16	16/118/01	D	