





PRE - EXISTING FRONT ELEVATION
Scale 1:100

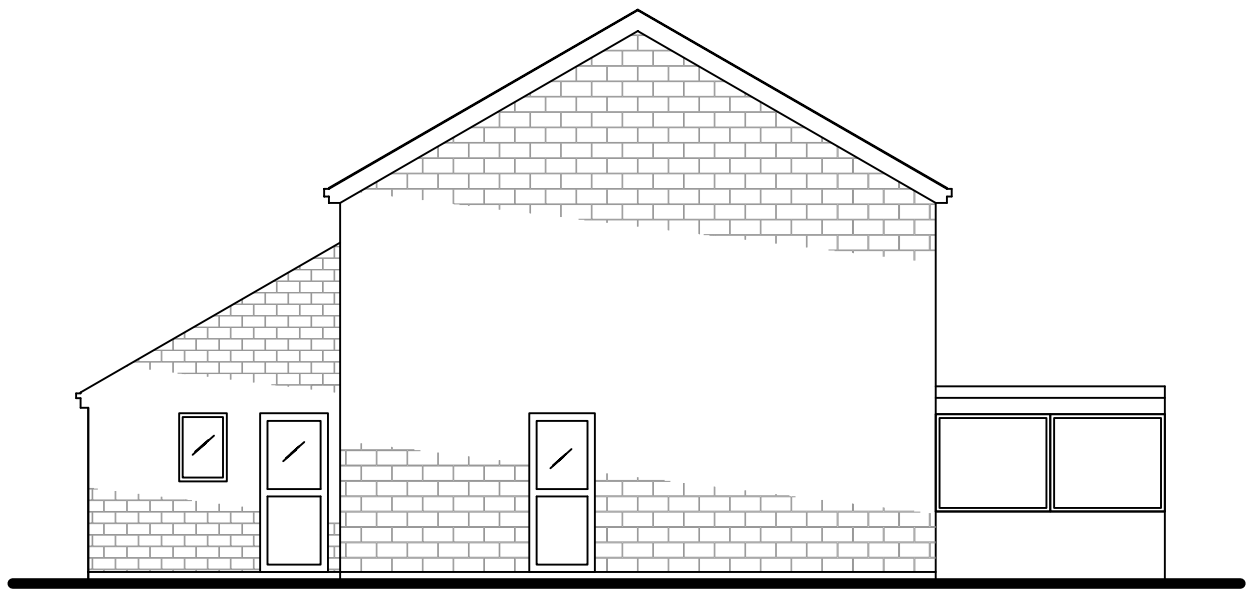


PRE - EXISTING REAR ELEVATION
Scale 1:100




PRE - EXISTING SIDE ELEVATION
Scale 1:100

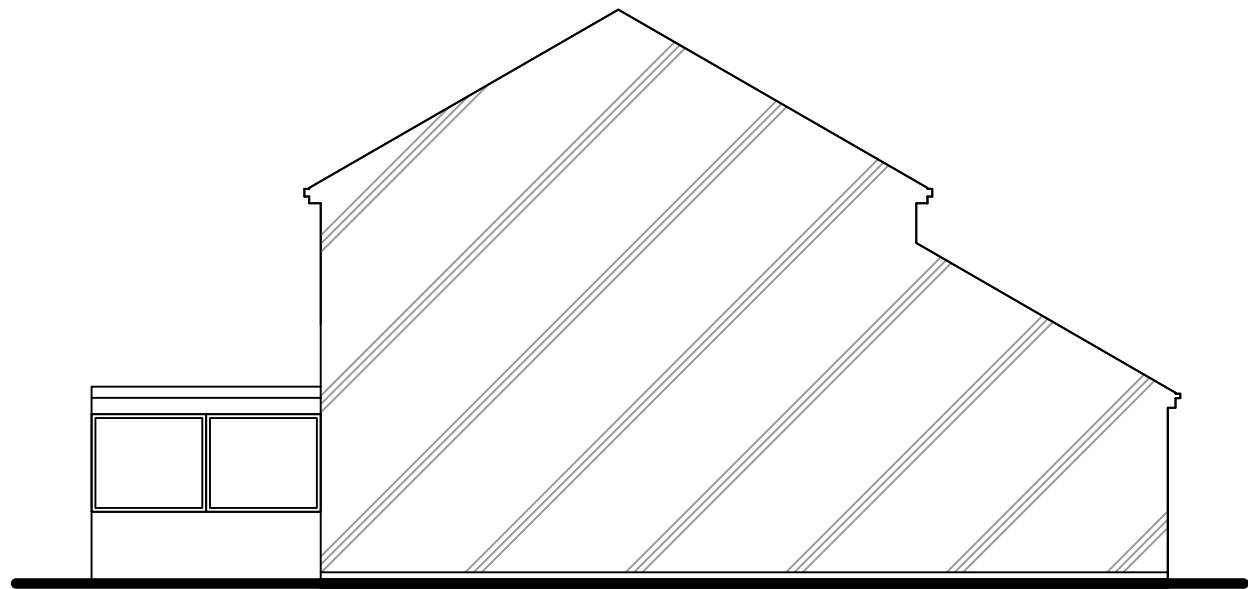


PRE - EXISTING SIDE ELEVATION
Scale 1:100

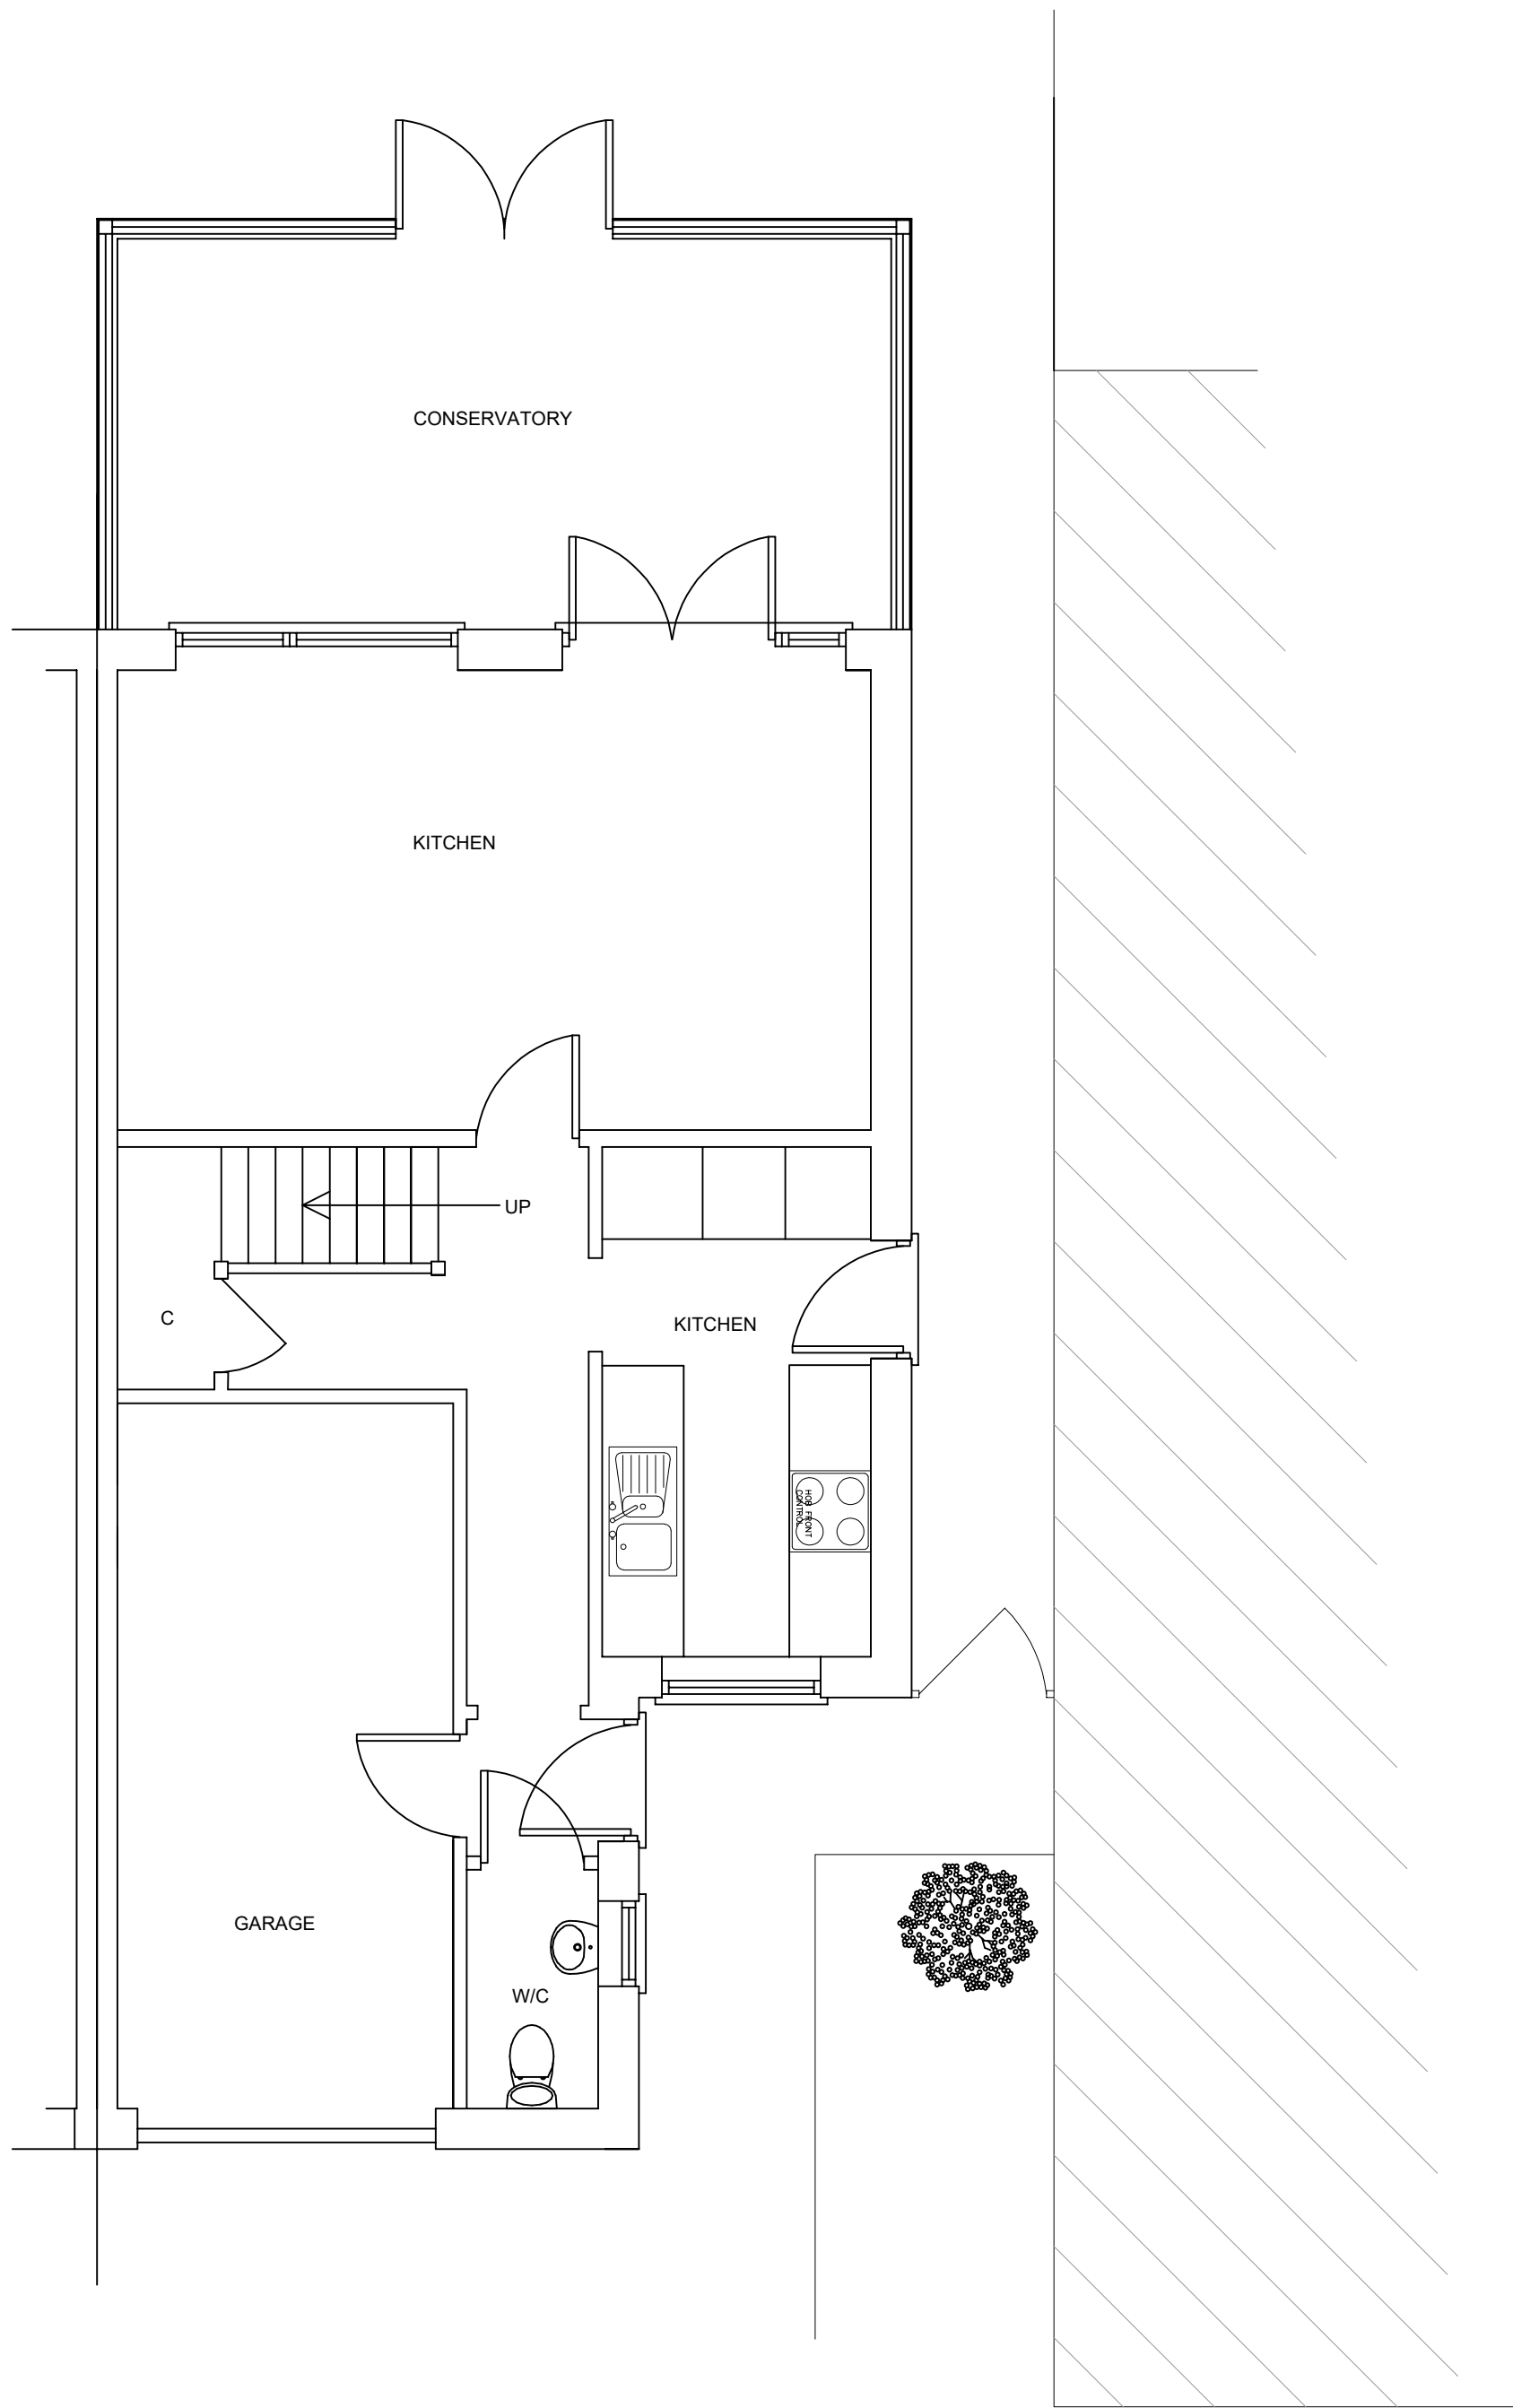


PRE - EXISTING GROUND FLOOR PLAN
Scale 1:50

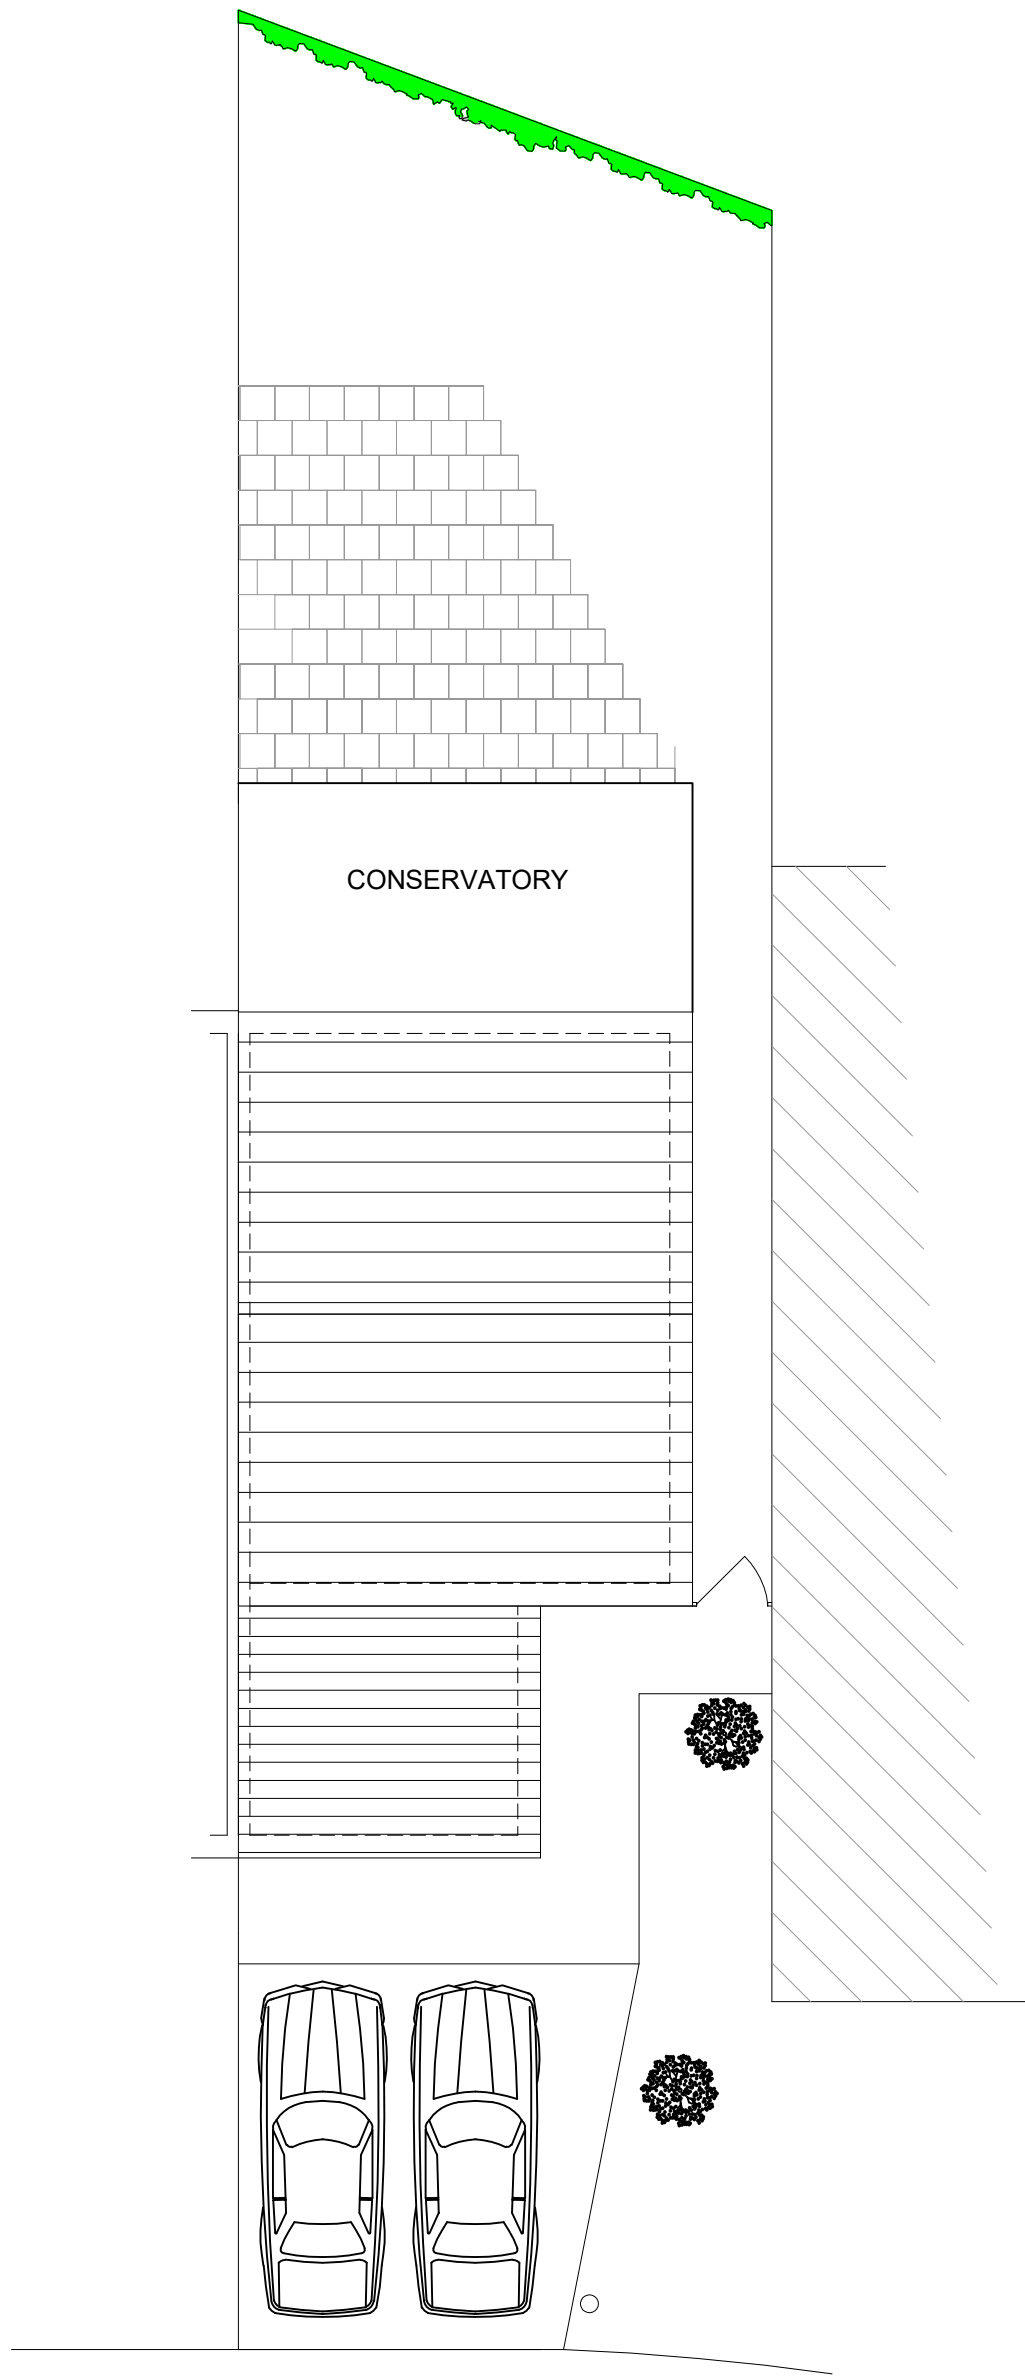

PRE EXISTING SITE PLAN
Scale 1:100

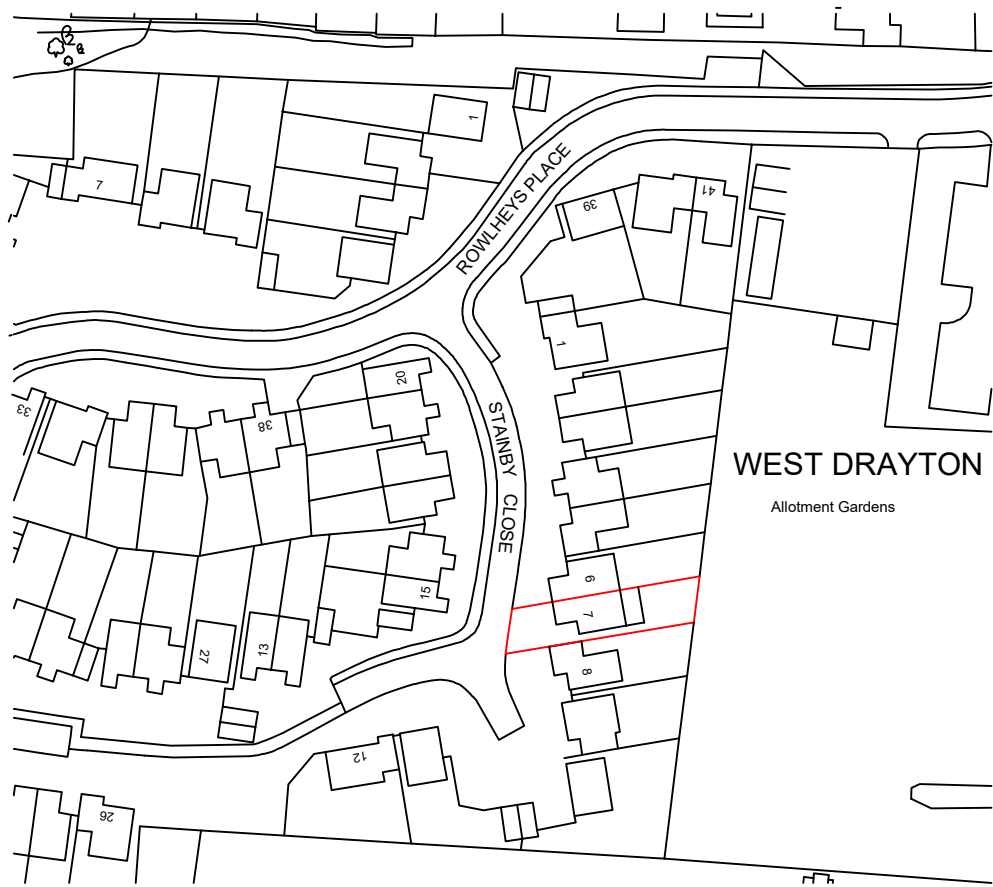


LOCATION PLAN
Scale 1:1250

 

SCALE: 1:50



SCALE: 1:100

 

SCALE: 1:200

PRELIMINARY

A	27.10.16	BM	Additional notes added
REV	DATE	DRAWN BY	DESCRIPTION
UXBRIDGE DESIGN & DETAILING SERVICES "The Old Bakery", 21A Windsor Street Uxbridge, Middlesex. UB8 1AB TEL. 01895 255791			
CLIENT: MR & MRS BALLARI			
PROJECT: 7 STAINBY CLOSE, WEST DRAYTON, UB7 9NH			
TITLE: PRE - EXISTING PLANS AND ELEVATIONS			
SCALE:	DATE: 09/16	DRG NO: 16/118/02	REV: A