



Notes:

Copyright@SequinDesign

This drawing is the property of SEQUIN DESIGN and is the subject of Intellectual Property Rights including copyright and design right and shall not be reproduced, copied, loaned or submitted to any other party without the written consent of SEQUIN DESIGN. This drawing is not to be scaled for construction. just to scale for planning purposes. Only figured dimensions to be taken. Any discrepancies to be reported SEQUIN DESIGN prior to setting out or ordering of any materials.

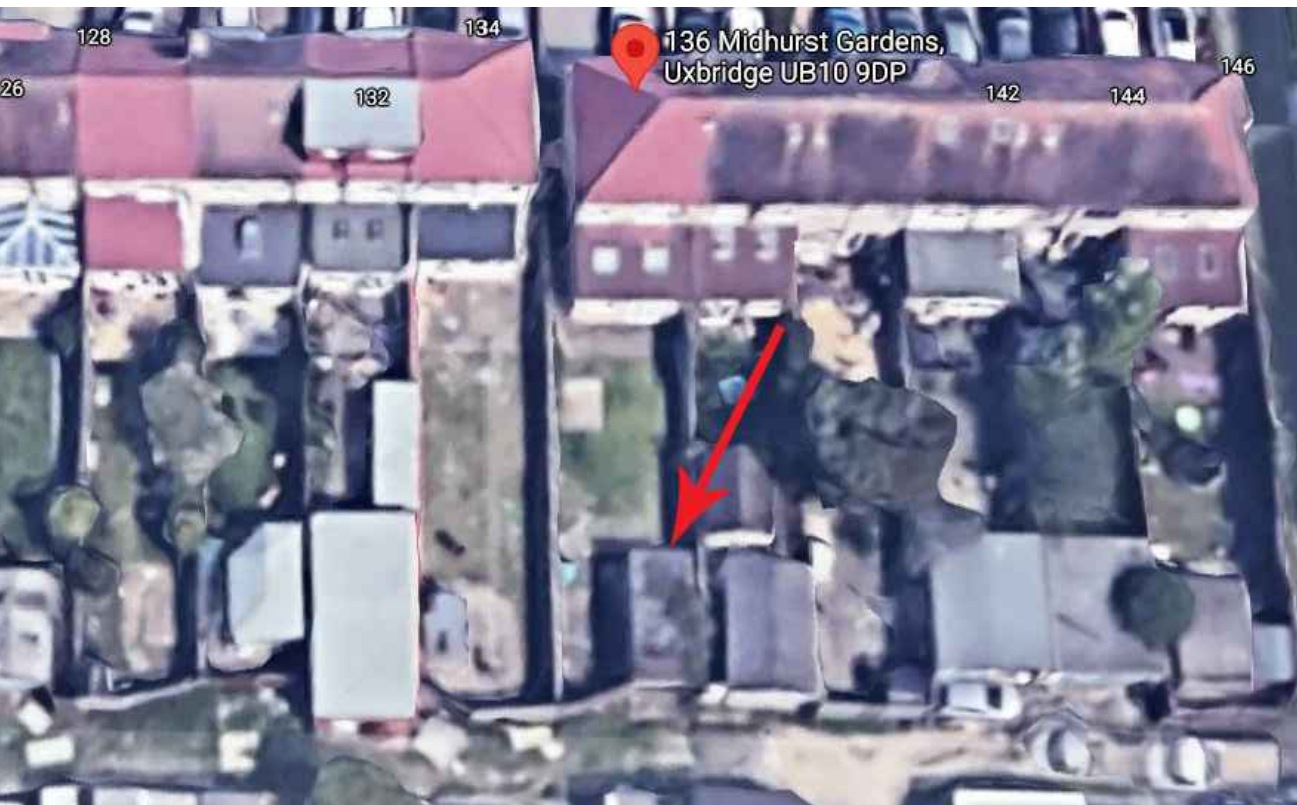


EXISTING SITE PLAN
SCALE 1:100

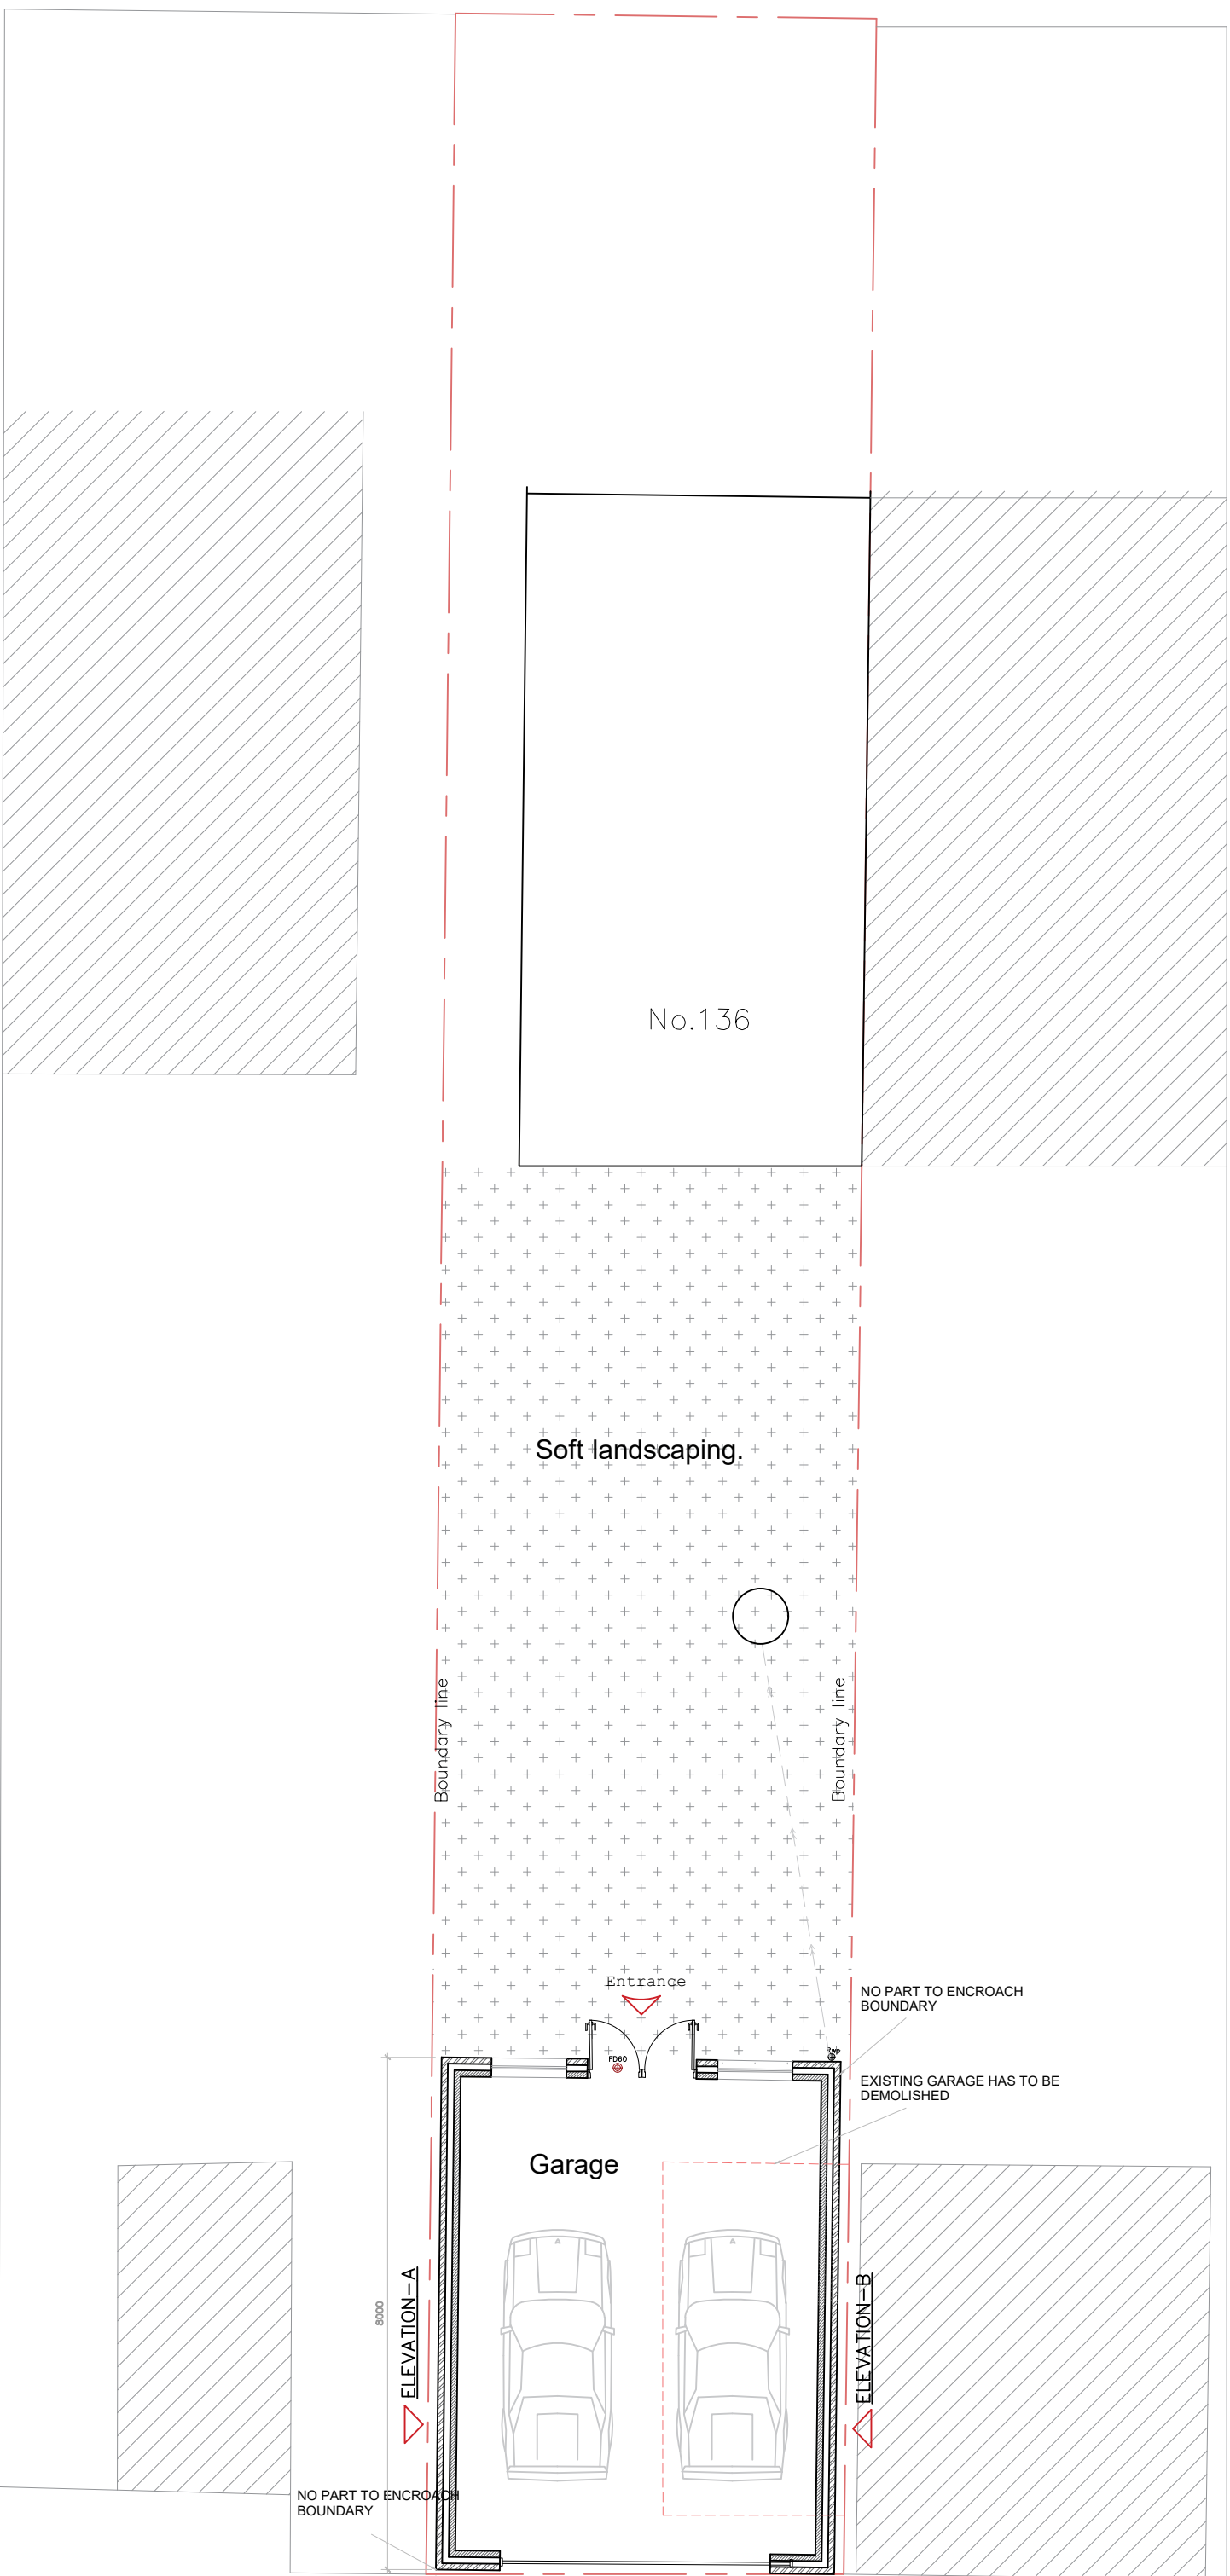

PROPOSED SITE PLAN
SCALE 1:100

SCALE BAR 1:100

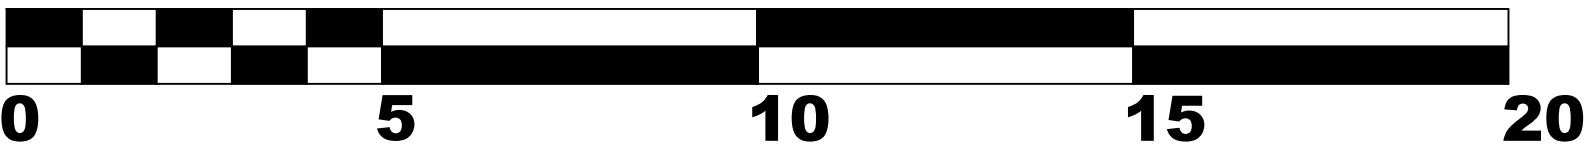

DRAFT
NOT FOR CONSTRUCTION

REV.	DESCRIPTION	BY	DATE
1	CONSTRUCTION ISSUE		



Sequin Design
Architectural services
+44 7403401414
www.sequindesign.com
info@sequindesign.com

CLIENT:	Mr, RICHARD
ARCHITECT:	SEQUIN DESIGN ARCHITECTURAL SERVICES LONDON

SITE:	136 Midhurst Gardens, Uxbridge UB10 9DP
TITLE:	EXISTING & PROPOSED SITE PLAN
SCALE AT A1:	1:100@A1
DATE:	26/04/2021
DRAWN:	PT
CHECKED:	
PROJECT NO:	SD-70
DRAWING NO:	P0-1
REVISION:	-