


Notes:

Copyright@SequinDesign


This drawing is the property of SEQUIN DESIGN and is the subject of Intellectual Property Rights including copyright and design right and shall not be reproduced, copied, loaned or submitted to any other party without the written consent of SEQUIN DESIGN. This drawing is not to be scaled for construction. Just to scale for planning purposes. Only figured dimensions to be taken. Any discrepancies to be reported SEQUIN DESIGN prior to setting out or ordering of any materials.

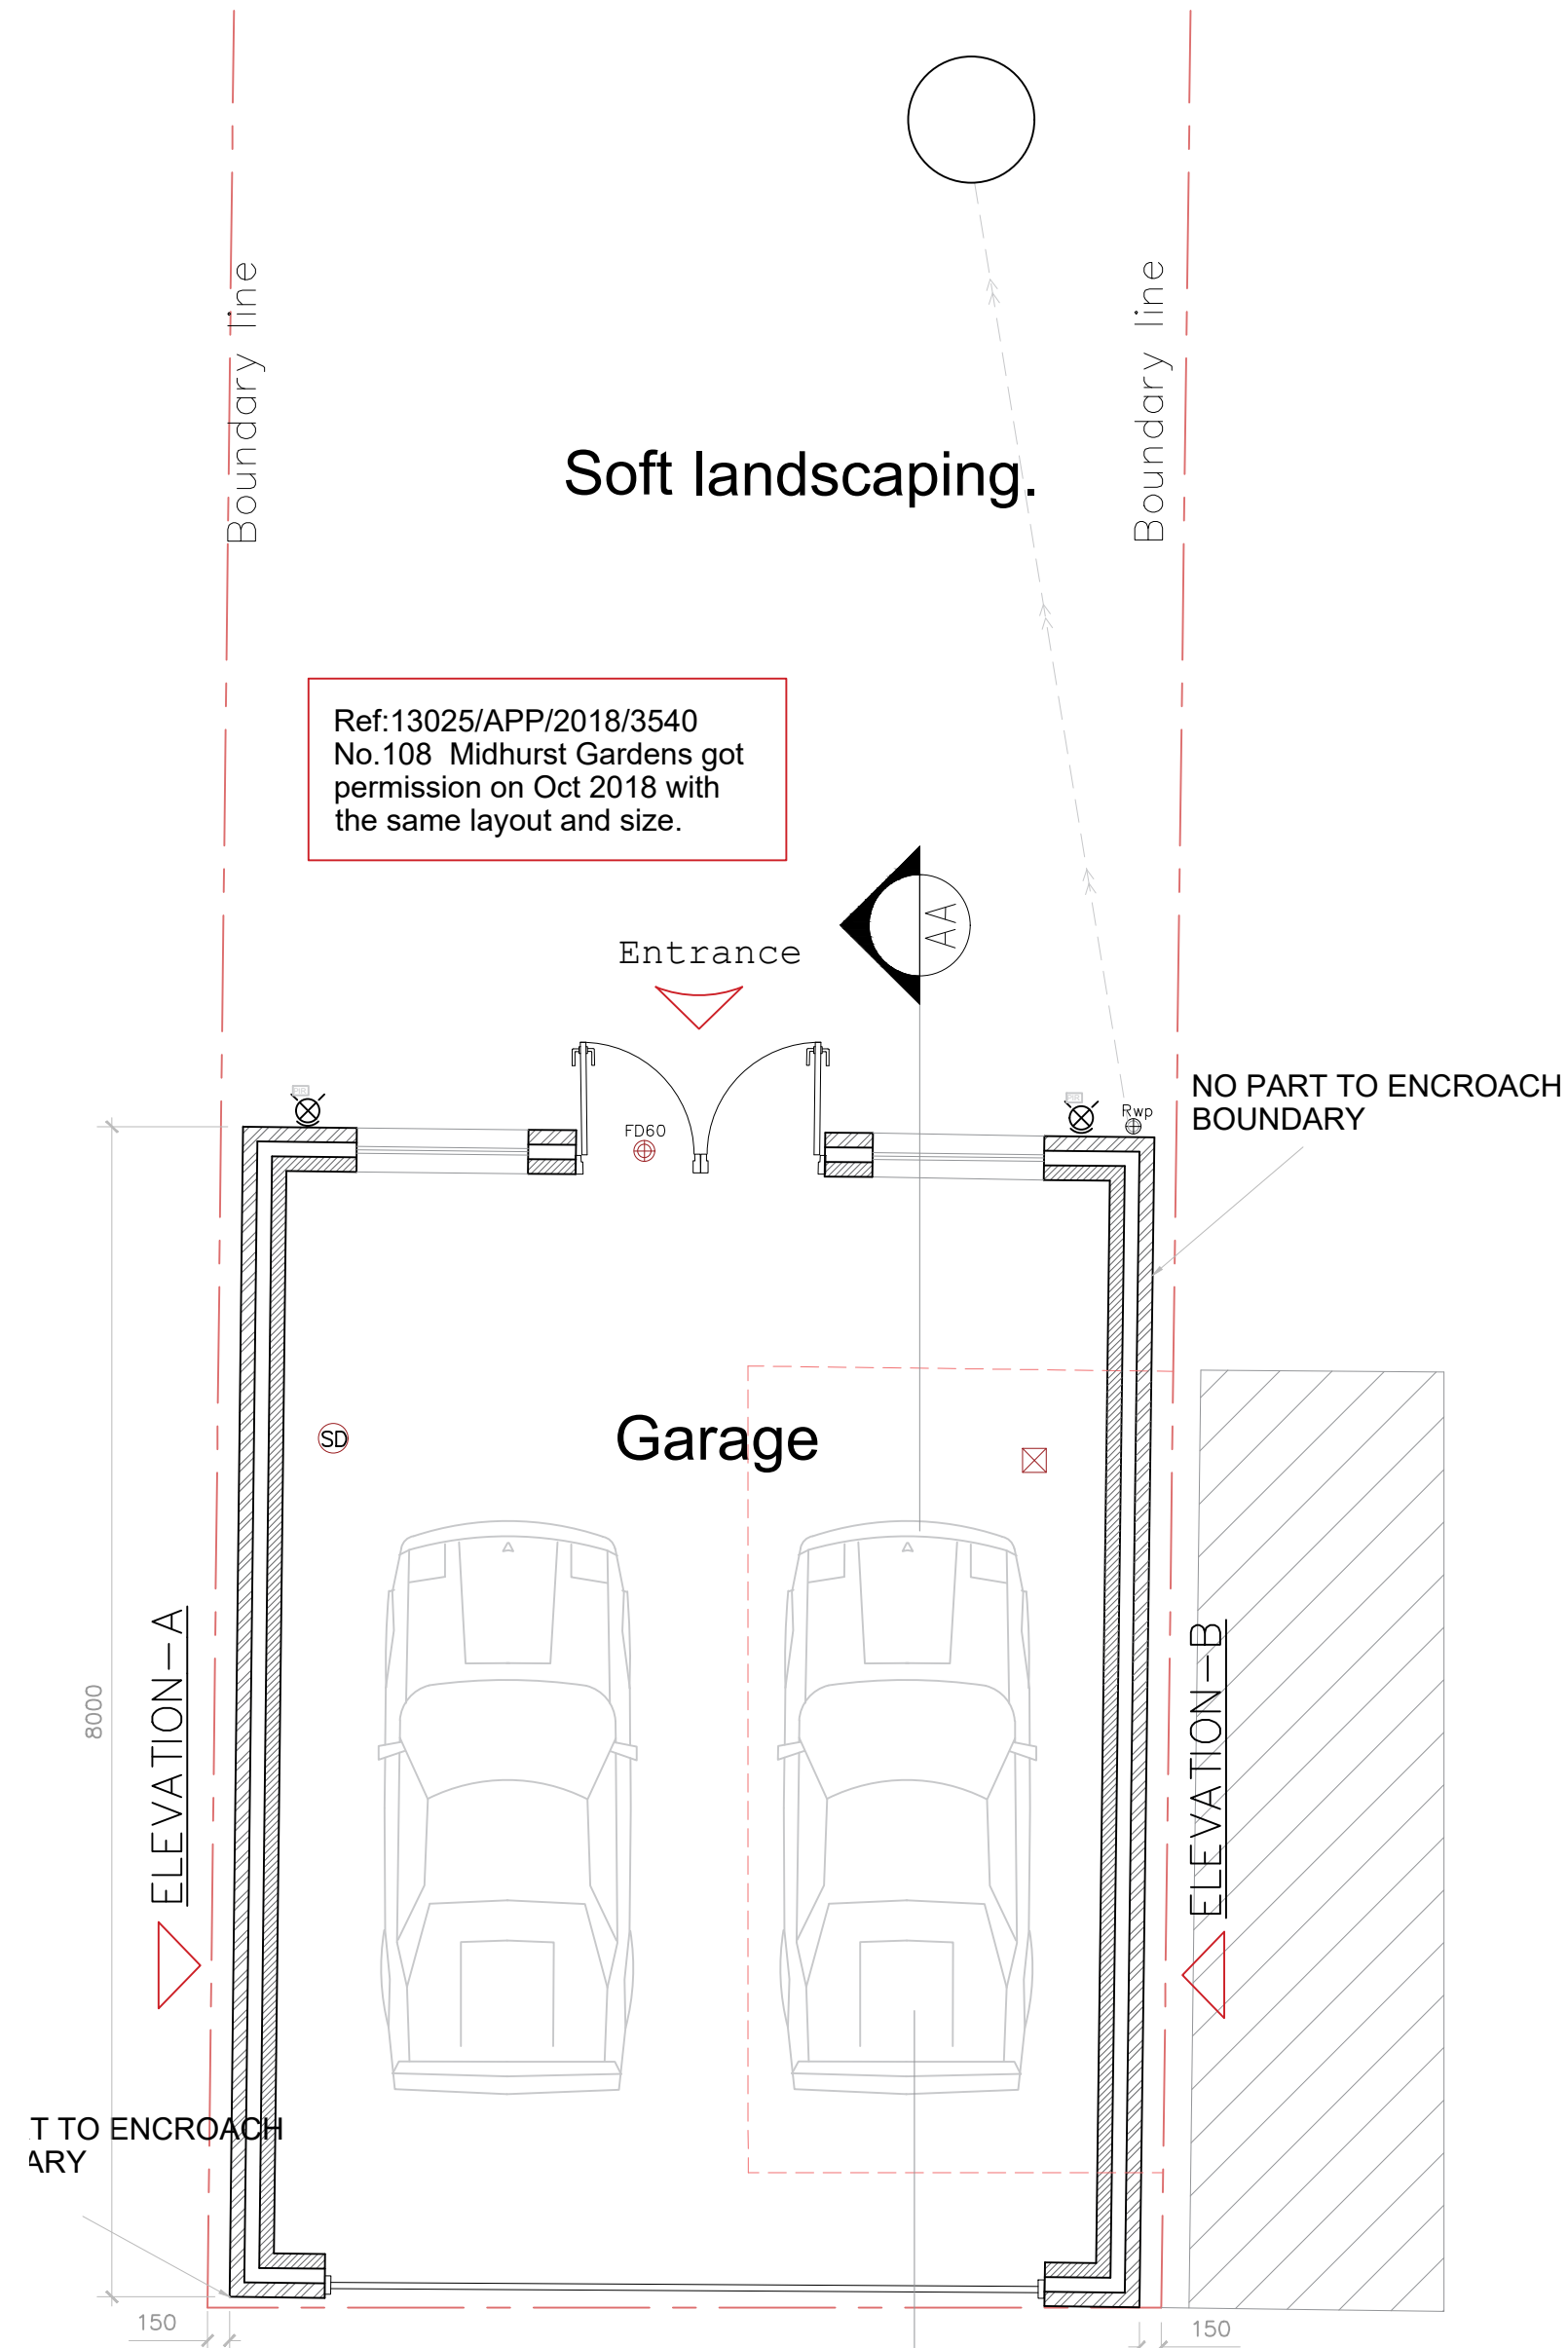

PROPOSED FLOOR PLAN
SCALE 1:50

LEGEND:

- FD60 Door to be 1 hour fire resistant self closing FD60 with 25mm min. rebates.
- SD Position of mains operated interconnected smoke alarms to BS 5446:Part 1:1990 to circulation areas at all levels, as required by Approved document Part B
- Carbon detector
- LED External Wall light

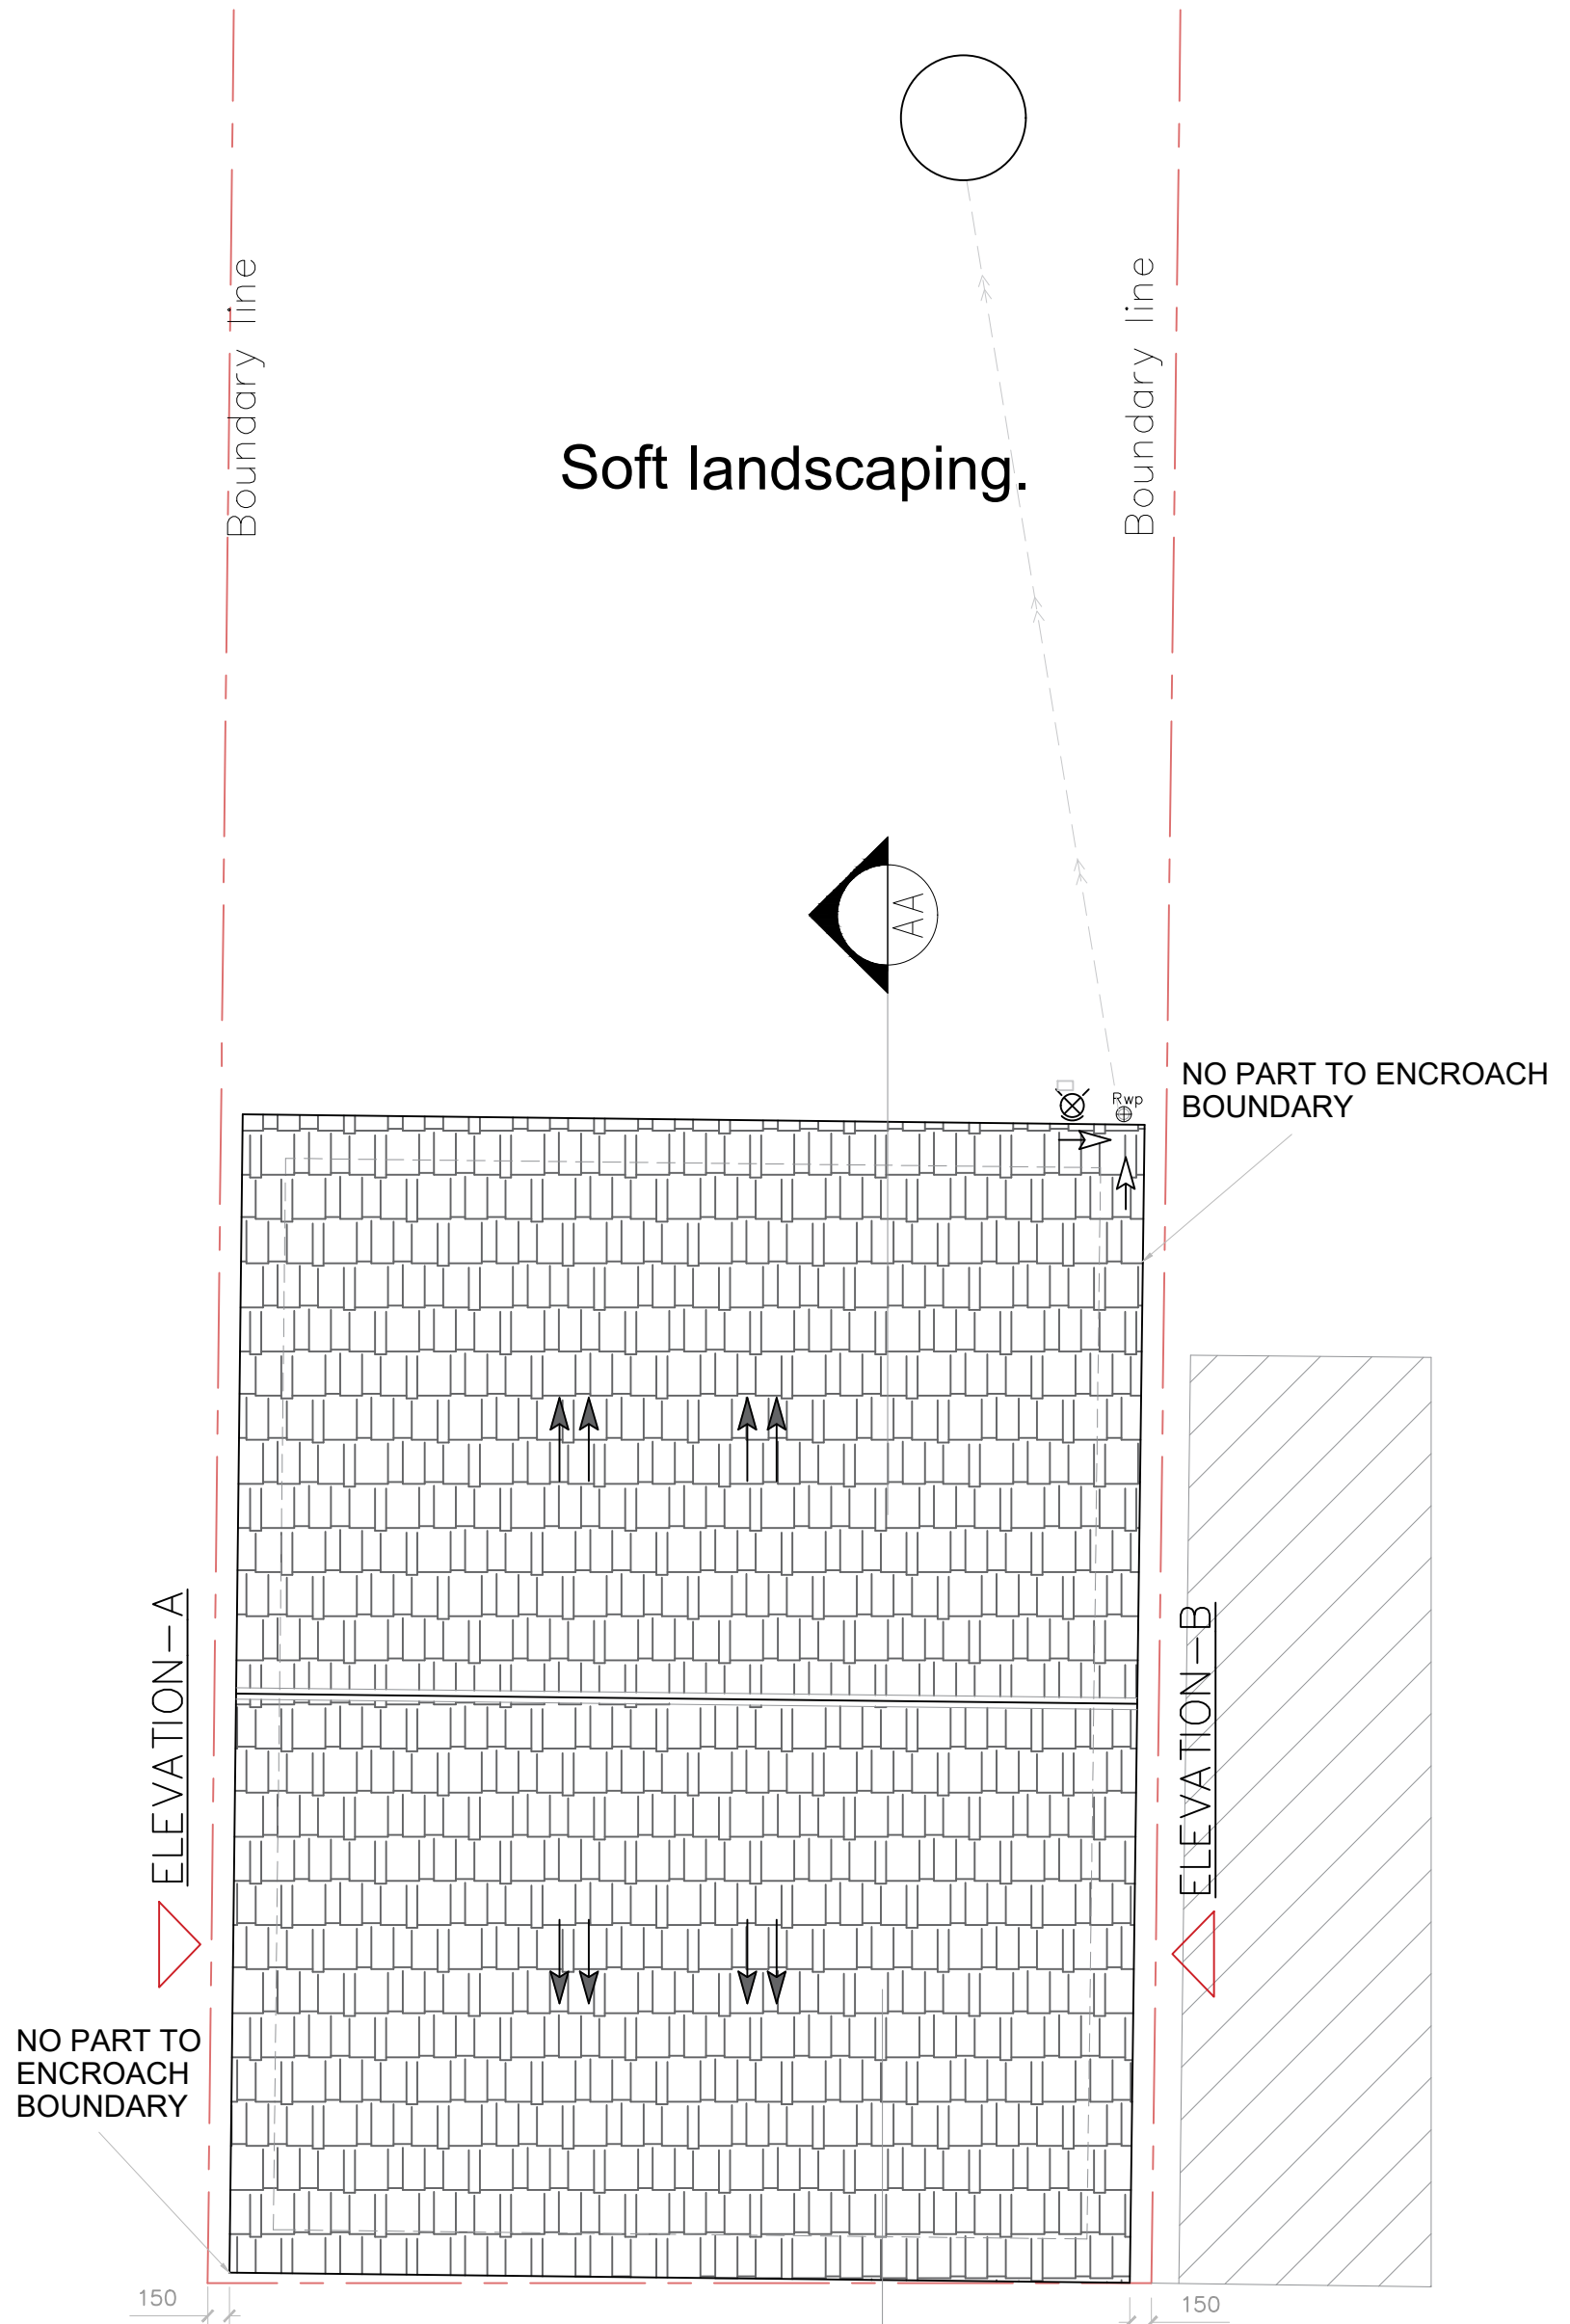


PROPOSED ROOF PLAN
SCALE 1:50

LEGEND:

- FD60 Door to be 1 hour fire resistant self closing FD60 with 25mm min. rebates.
- SD Position of mains operated interconnected smoke alarms to BS 5446:Part 1:1990 to circulation areas at all levels, as required by Approved document Part B
- Carbon detector
- LED External Wall light

SCALE BAR 1:50

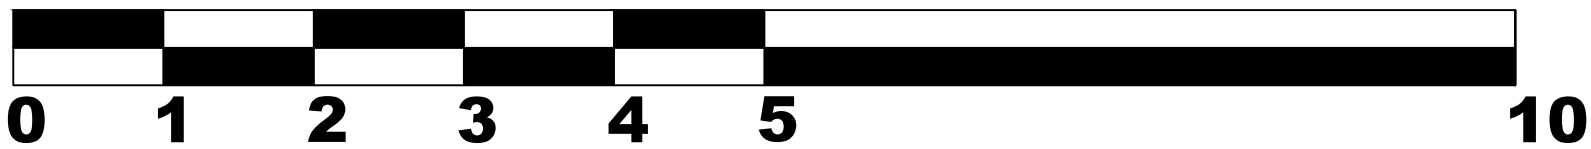

DRAFT
NOT FOR CONSTRUCTION

REV	DESCRIPTION	BY	DATE
1	CONSTRUCTION ISSUE		



Sequin Design
Architectural services
+44 7403401414
www.sequindesign.com
info@sequindesign.com

CLIENT:	Mr, RICHARD
ARCHITECT:	SEQUIN DESIGN ARCHITECTURAL SERVICES LONDON

SITE:		136 Midhurst Gardens, Uxbridge UB10 9DP	
TITLE: PROPOSED FLOOR PLANS			
SCALE AT A1: 1:50@A1	DATE: 26/04/2021	DRAWN: PT	DESIGNED:
PROJECT NO: SD-70	DRAWING NO: P0-2		REVISION: -