



Copyright@SequinDesign

This drawing is the property of SEQUIN DESIGN and is the subject of Intellectual Property Rights including copyright and design right and shall not be reproduced, copied, loaned or submitted to any other party without the written consent of SEQUIN DESIGN. This drawing is not to be scaled for construction. Just to scale for planning purposes. Only figured dimensions to be taken. Any discrepancies to be reported SEQUIN DESIGN prior to setting out or ordering of any materials.

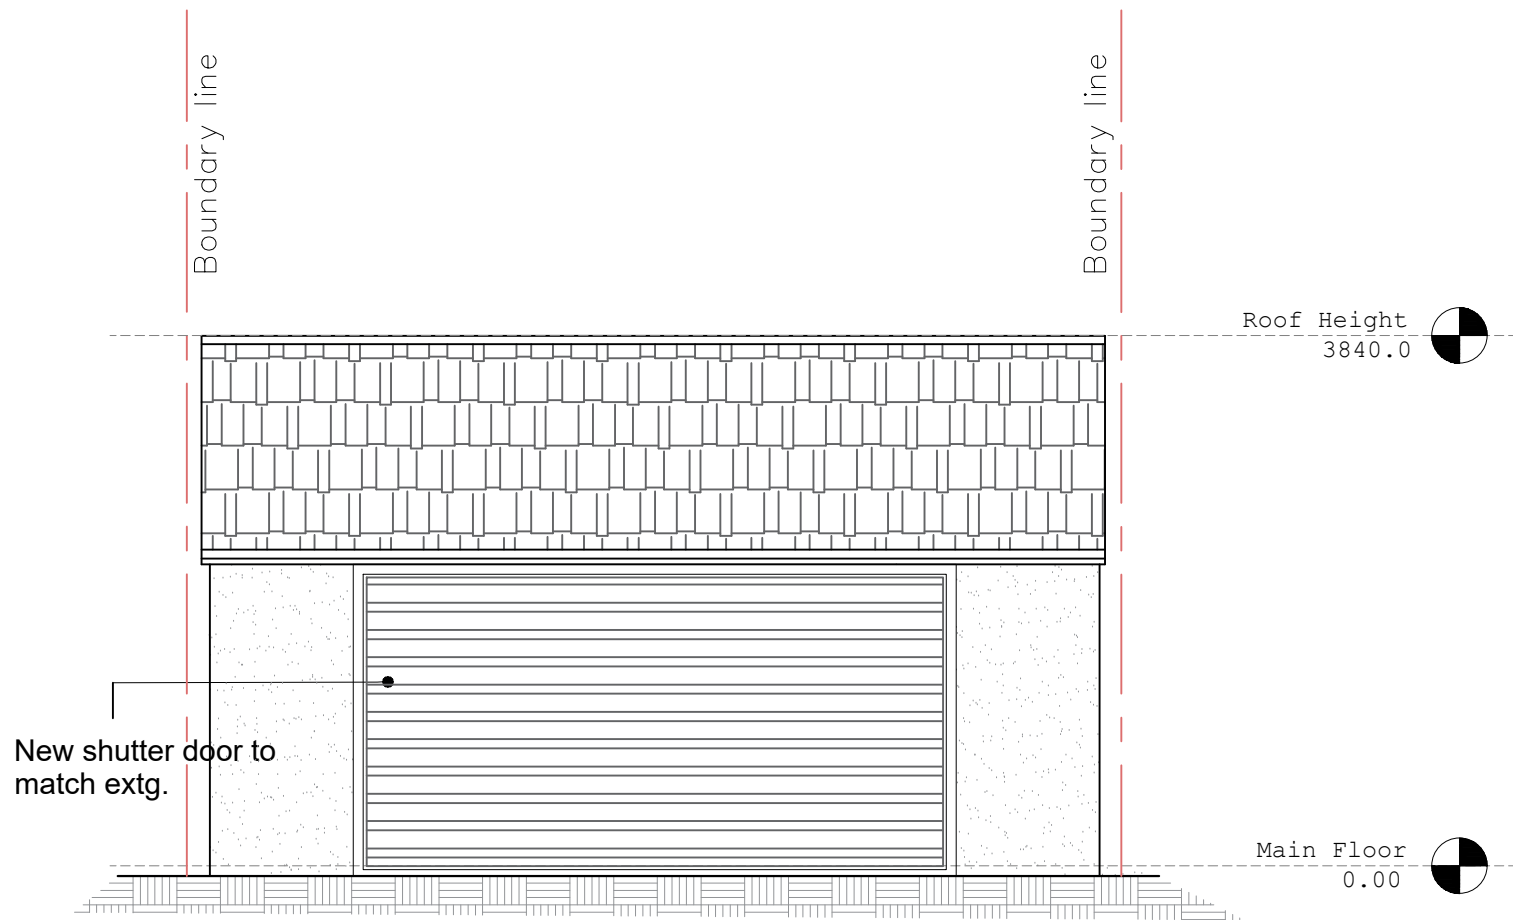


PROPOSED REAR ELEVATION
SCALE 1:50

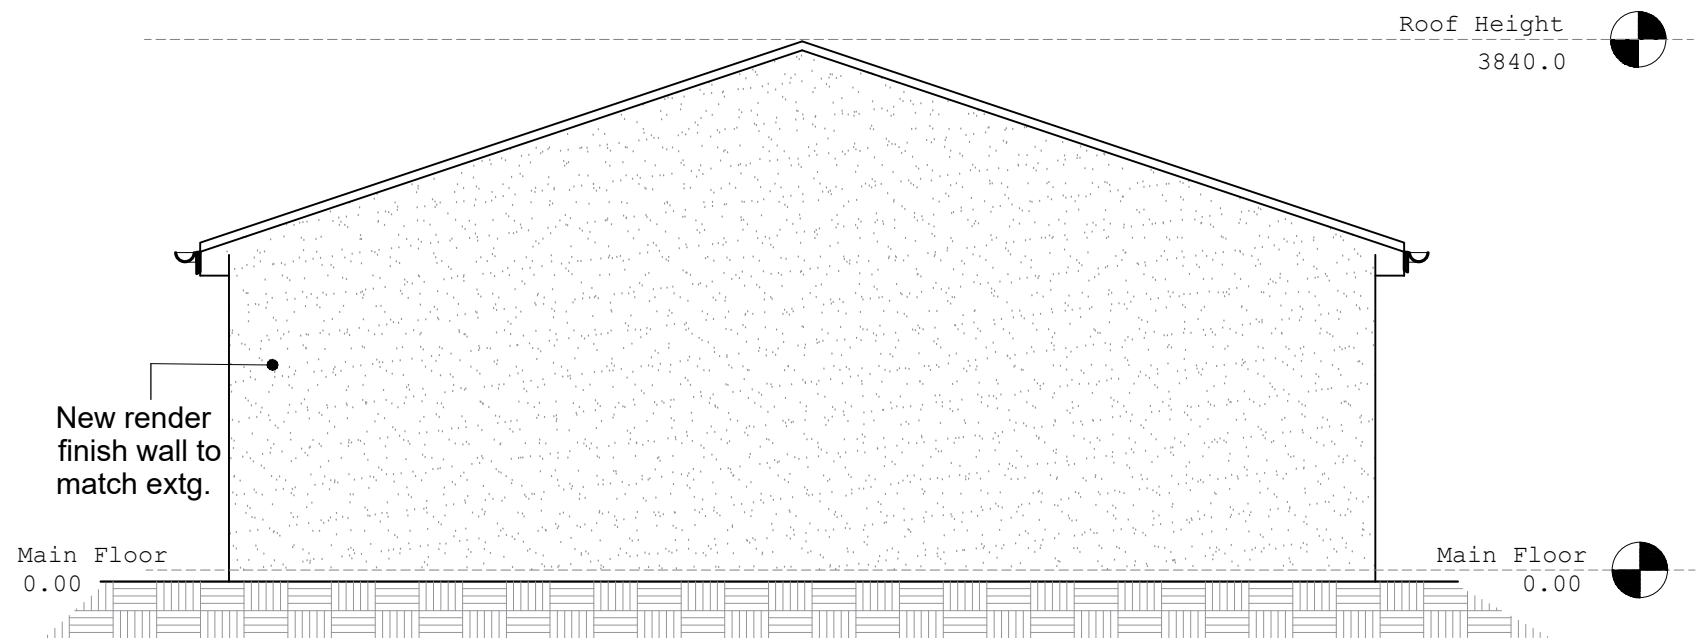

PROPOSED SIDE ELEVATION /VIEW A
SCALE 1:50




PROPOSED FRONT ELEVATION
SCALE 1:50

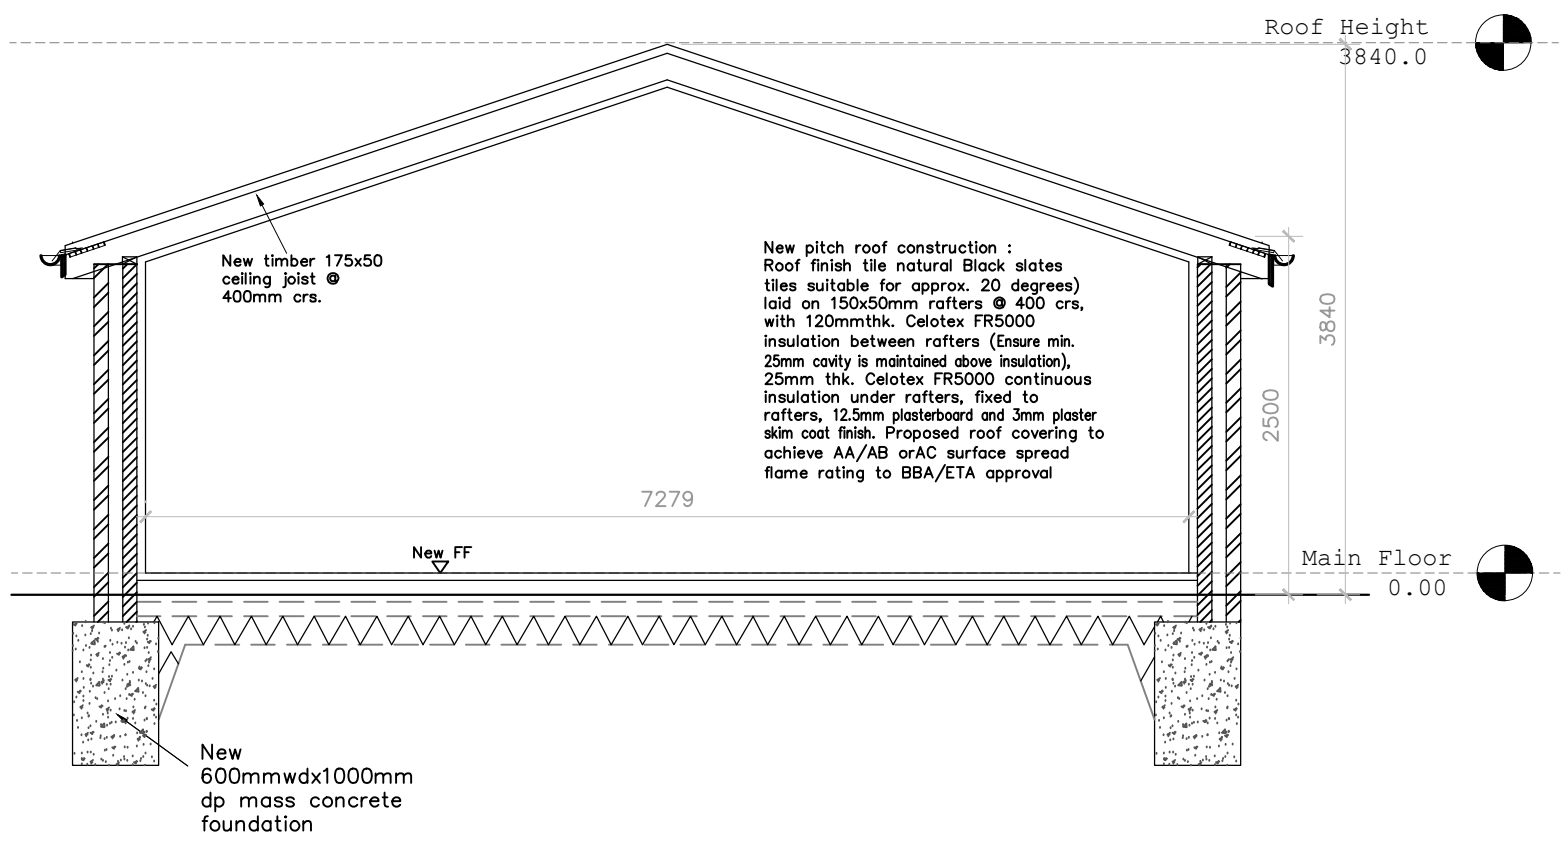

PROPOSED SECTION AA
SCALE 1:50

SCALE BAR 1:50

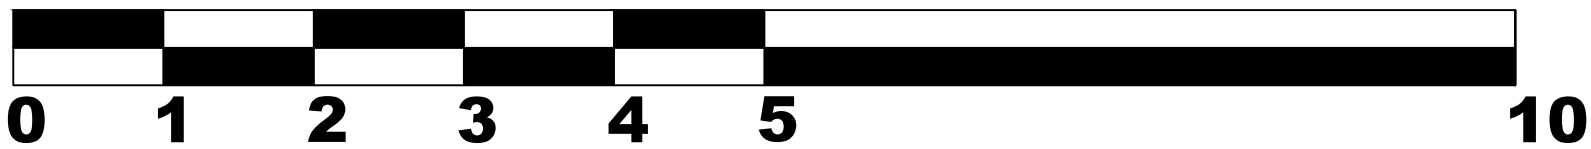

DRAFT
NOT FOR CONSTRUCTION

REV.	DESCRIPTION	BY	DATE
CONSTRUCTION ISSUE			



Sequin Design
Architectural services
+44 7403401414
www.sequindesign.com
info@sequindesign.com

CLIENT:	Mr, RICHARD
ARCHITECT:	SEQUIN DESIGN ARCHITECTURAL SERVICES LONDON

SITE:		136 Midhurst Gardens, Uxbridge UB10 9DP	
TITLE:			
PROPOSED ELEVATIONS			
SCALE AT A1:	DATE:	DRAWN:	CHECKED:
1:50@A1	26/04/2021	PT	
PROJECT NO:	DRAWING NO:	REVISION:	
SD-70	P0-3	-	