




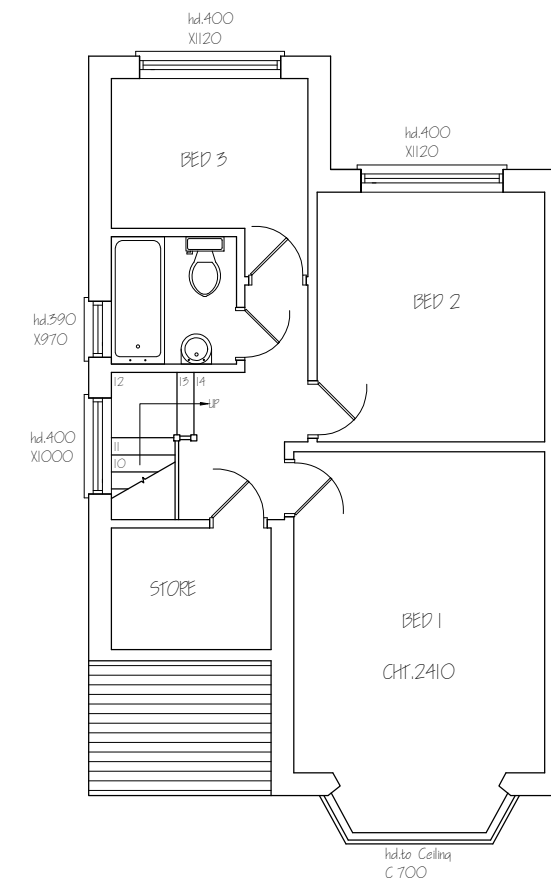


<i>Nigel Fallon, B.Sc. (Hons)MBEng. 07768-408525</i> <i>Planning & Development Consultant, Building Engineer.</i>		ADDRESS: 21, LONG LANE, ICKENHAM, UPO18 8QU.	
349, Chartridge Lane, Chesham, HP5 2SH.		DRAWING TITLE: EXISTING FLOOR PLANS	NO. - 01
SCALE - 1:100		DATE: 14/04/2021	REV:
SCALE - 1:100		DATE: 14/04/2021	DRG. PAPER SIZE: A3

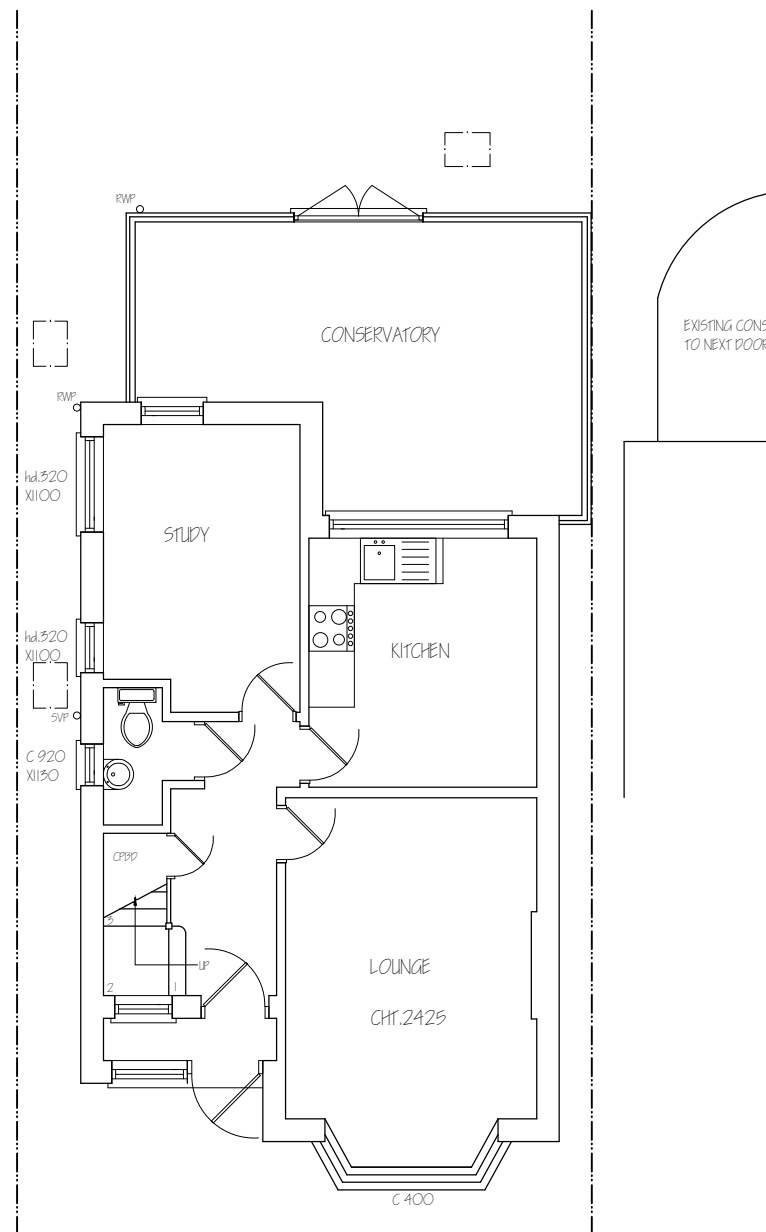

 


EXISTING FRONT ELEVATION

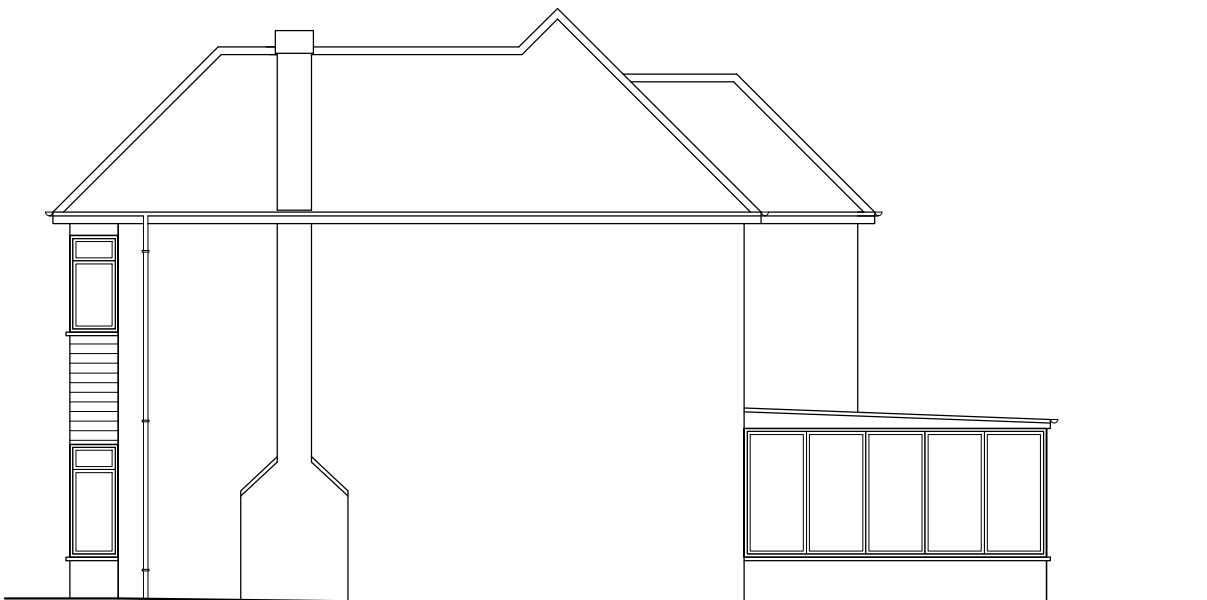


EXISTING SIDE ELEVATION

Nigel Fallon, B.Sc. (Hons)MBEng. 07768-408525 <i>Planning & Development Consultant, Building Engineer.</i> 349, Chartridge Lane, Chesham, HP5 2SH.	ADDRESS: 21, LONG LANE, ICKENHAM, UB10 8QU.	
	DRAWING TITLE: EXISTING/ PROPOSED ELEVATIONS	NO. - 02
	SCALE - 1: 100	REV:
	DATE: 14/ 04/ 2021	DRG. PAPER SIZE: A3

 

PROPOSED FRONT ELEVATION

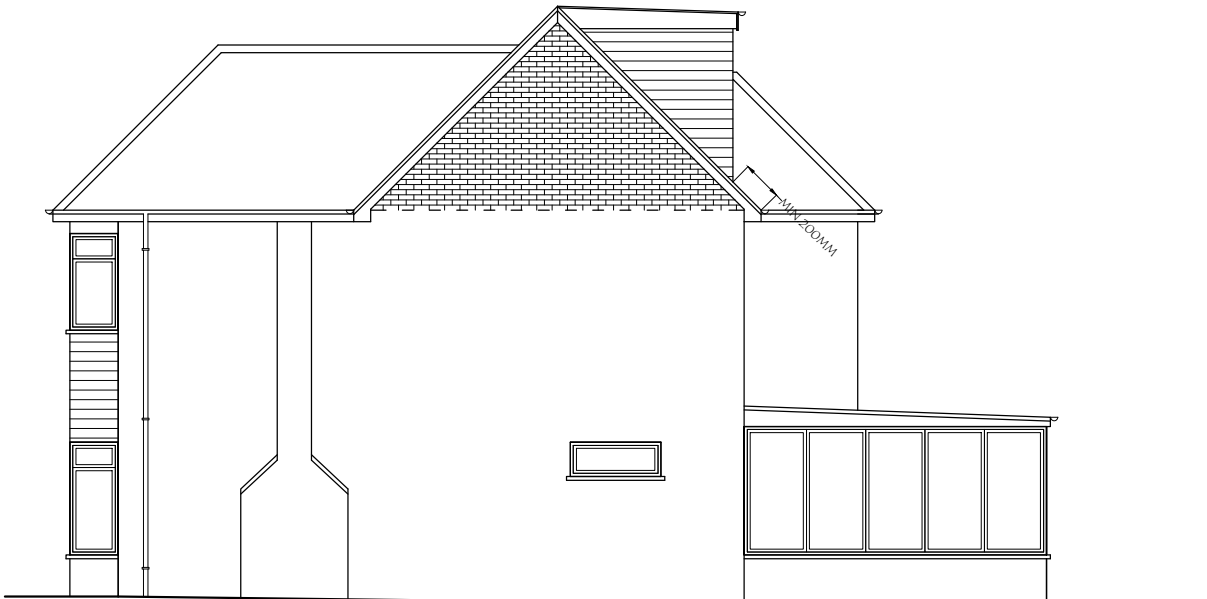

PROPOSED SIDE ELEVATION



EXISTING REAR ELEVATION



EXISTING SIDE ELEVATION

<i>Nigel Fallon, B.Sc. (Hons) MEng. 07768-408525</i> <i>Planning & Development Consultant, Building Engineer.</i>		<u>ADDRESS:</u> 21, LONG LANE, ICKENHAM, UB10 8QU.	
349, Chartridge Lane, Chesham, HP5 2SH.		<u>DRAWING TITLE:</u> EXISTING/ PROPOSED ELEVATIONS	<u>NO.</u> - 03
		<u>SCALE</u> - 1:100	<u>DATE:</u> 14/ 04/ 2021
		<u>REV:</u>	
		<u>DRG. PAPER SIZE:</u> A3	

0M

1M

2M

3M

4M

5M

6M

7M


8M

9M


10M




PROPOSED REAR ELEVATION

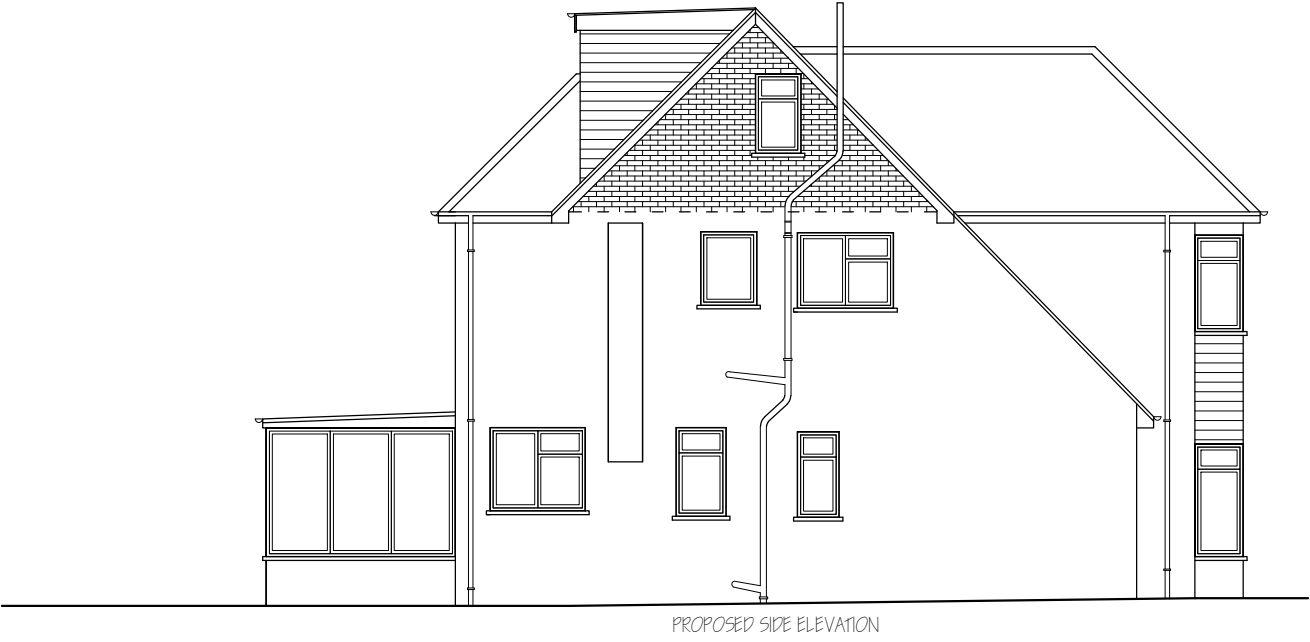


PROPOSED SIDE ELEVATION

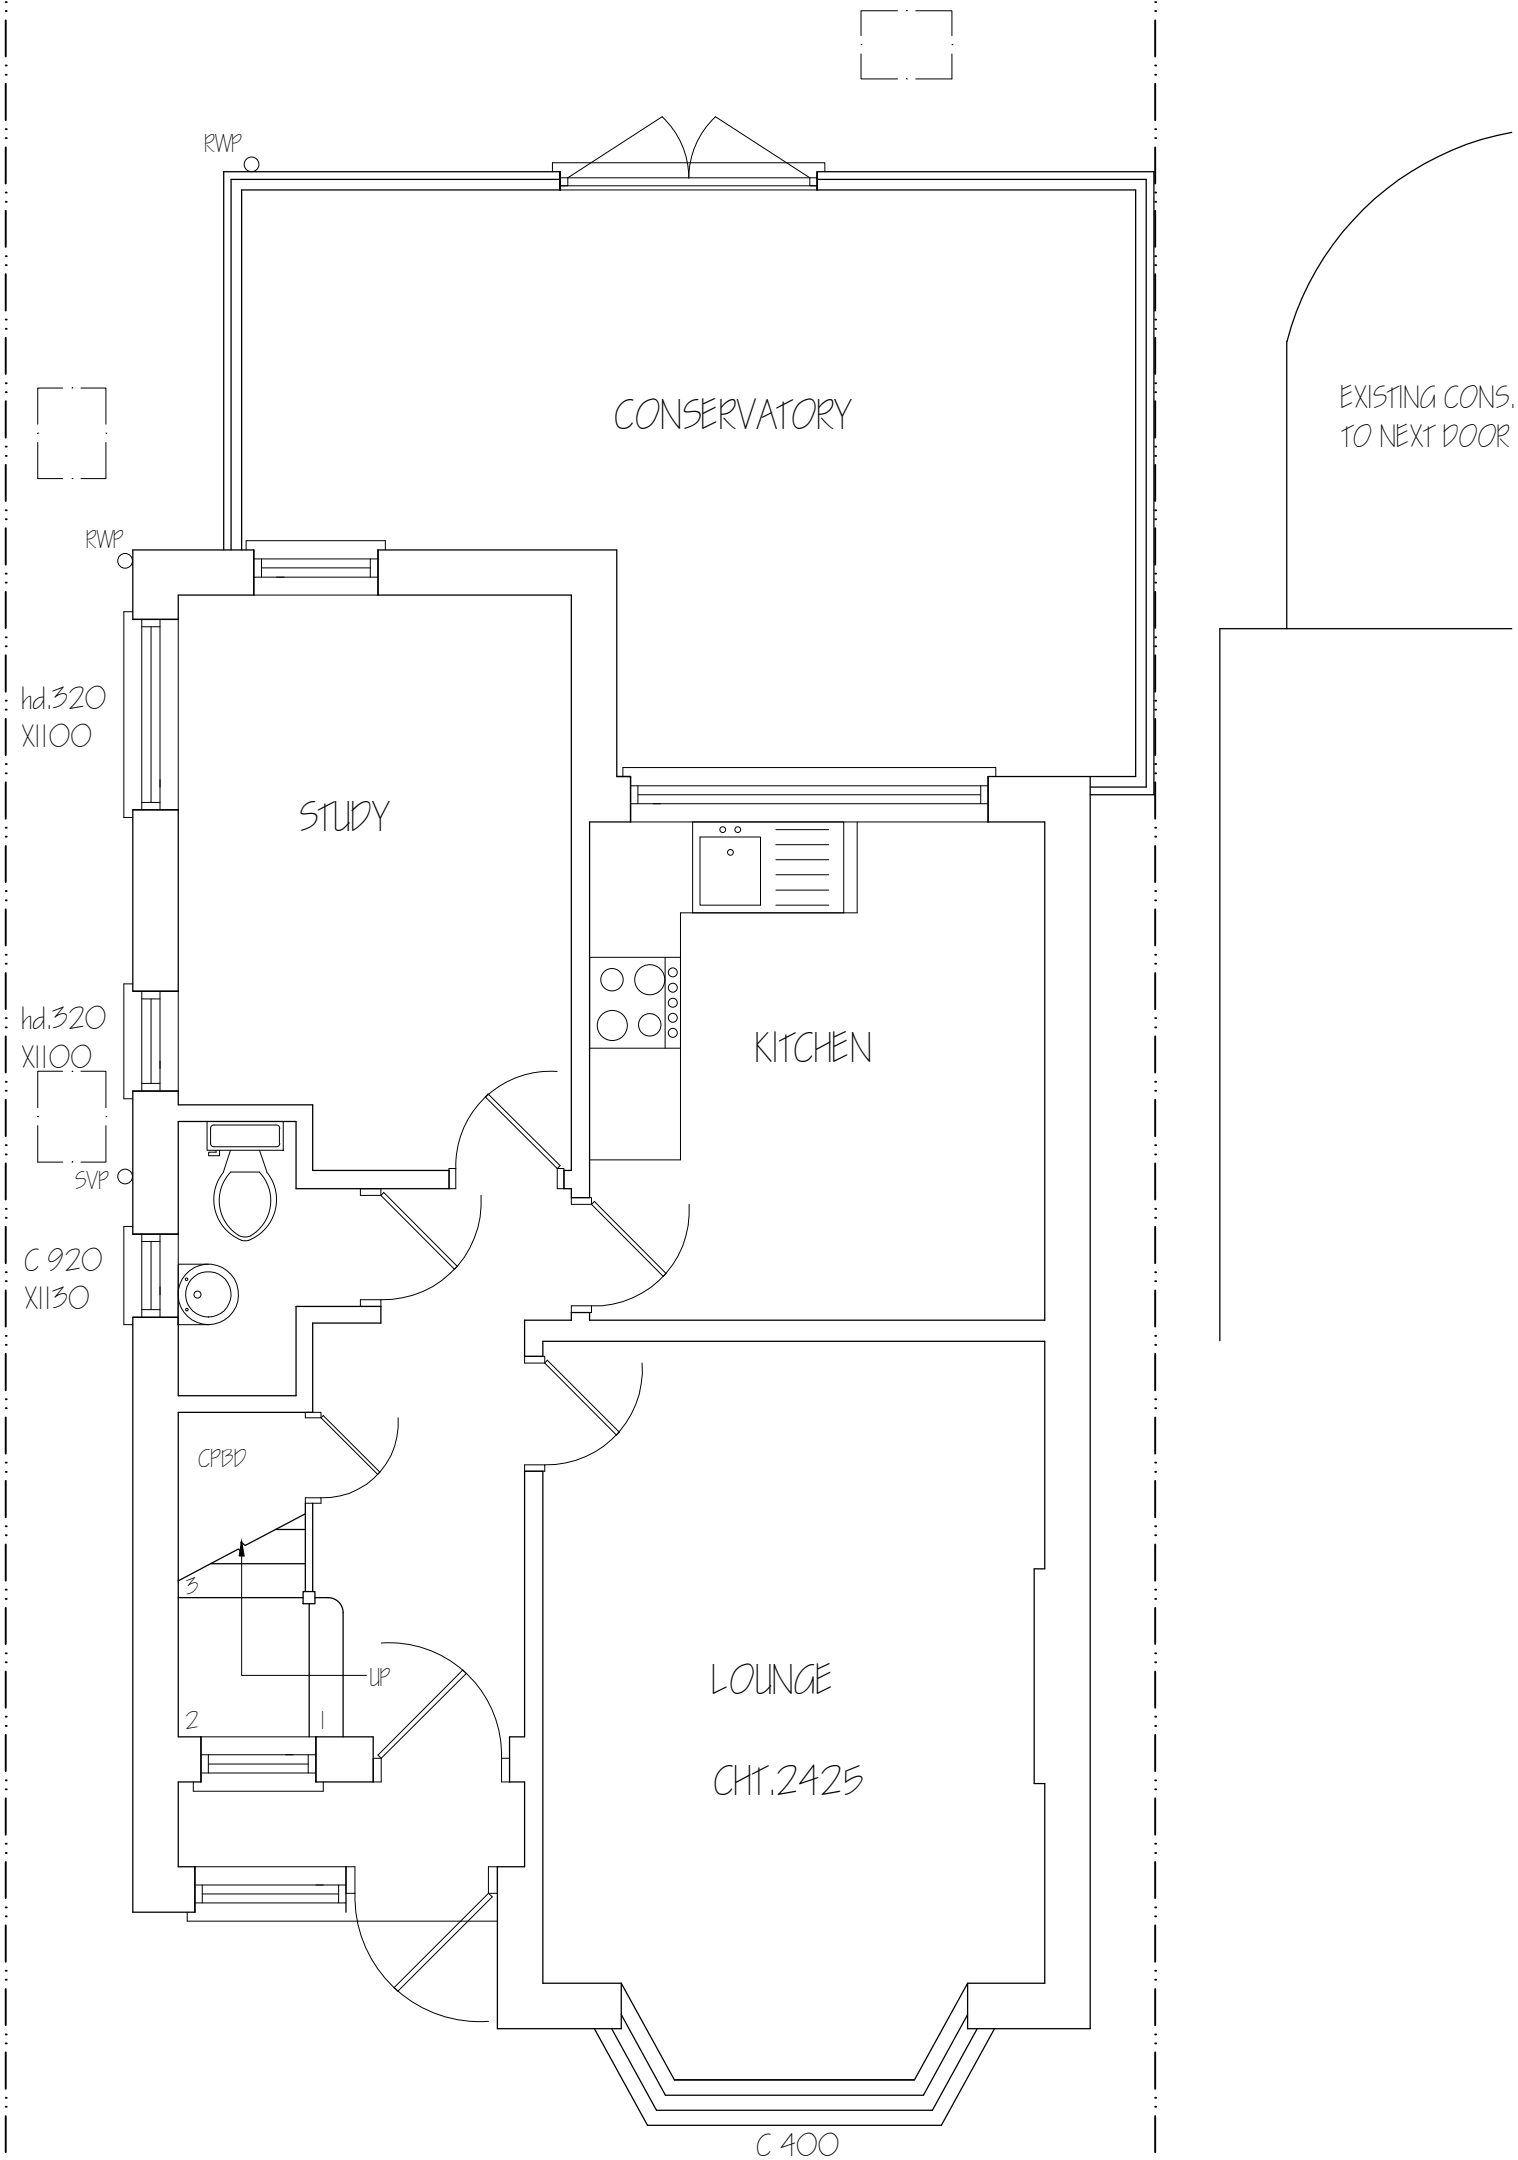



Nigel Fallon, B.Sc. (Hons)MBEng. 07768-408525 <i>Planning & Development Consultant, Building Engineer.</i>		ADDRESS: 21, LONG LANE, ICKENHAM, LB10 8QU.	
		NO. - 04	REV:
349, Chartridge Lane, Chesham, HP5 2SH.	DRAWING TITLE: PROPOSED GROUND FLOOR PLAN	DATE: 14/ 04/ 2021	
	SCALE - 1: 50	DRG. PAPER SIZE: A3	

 

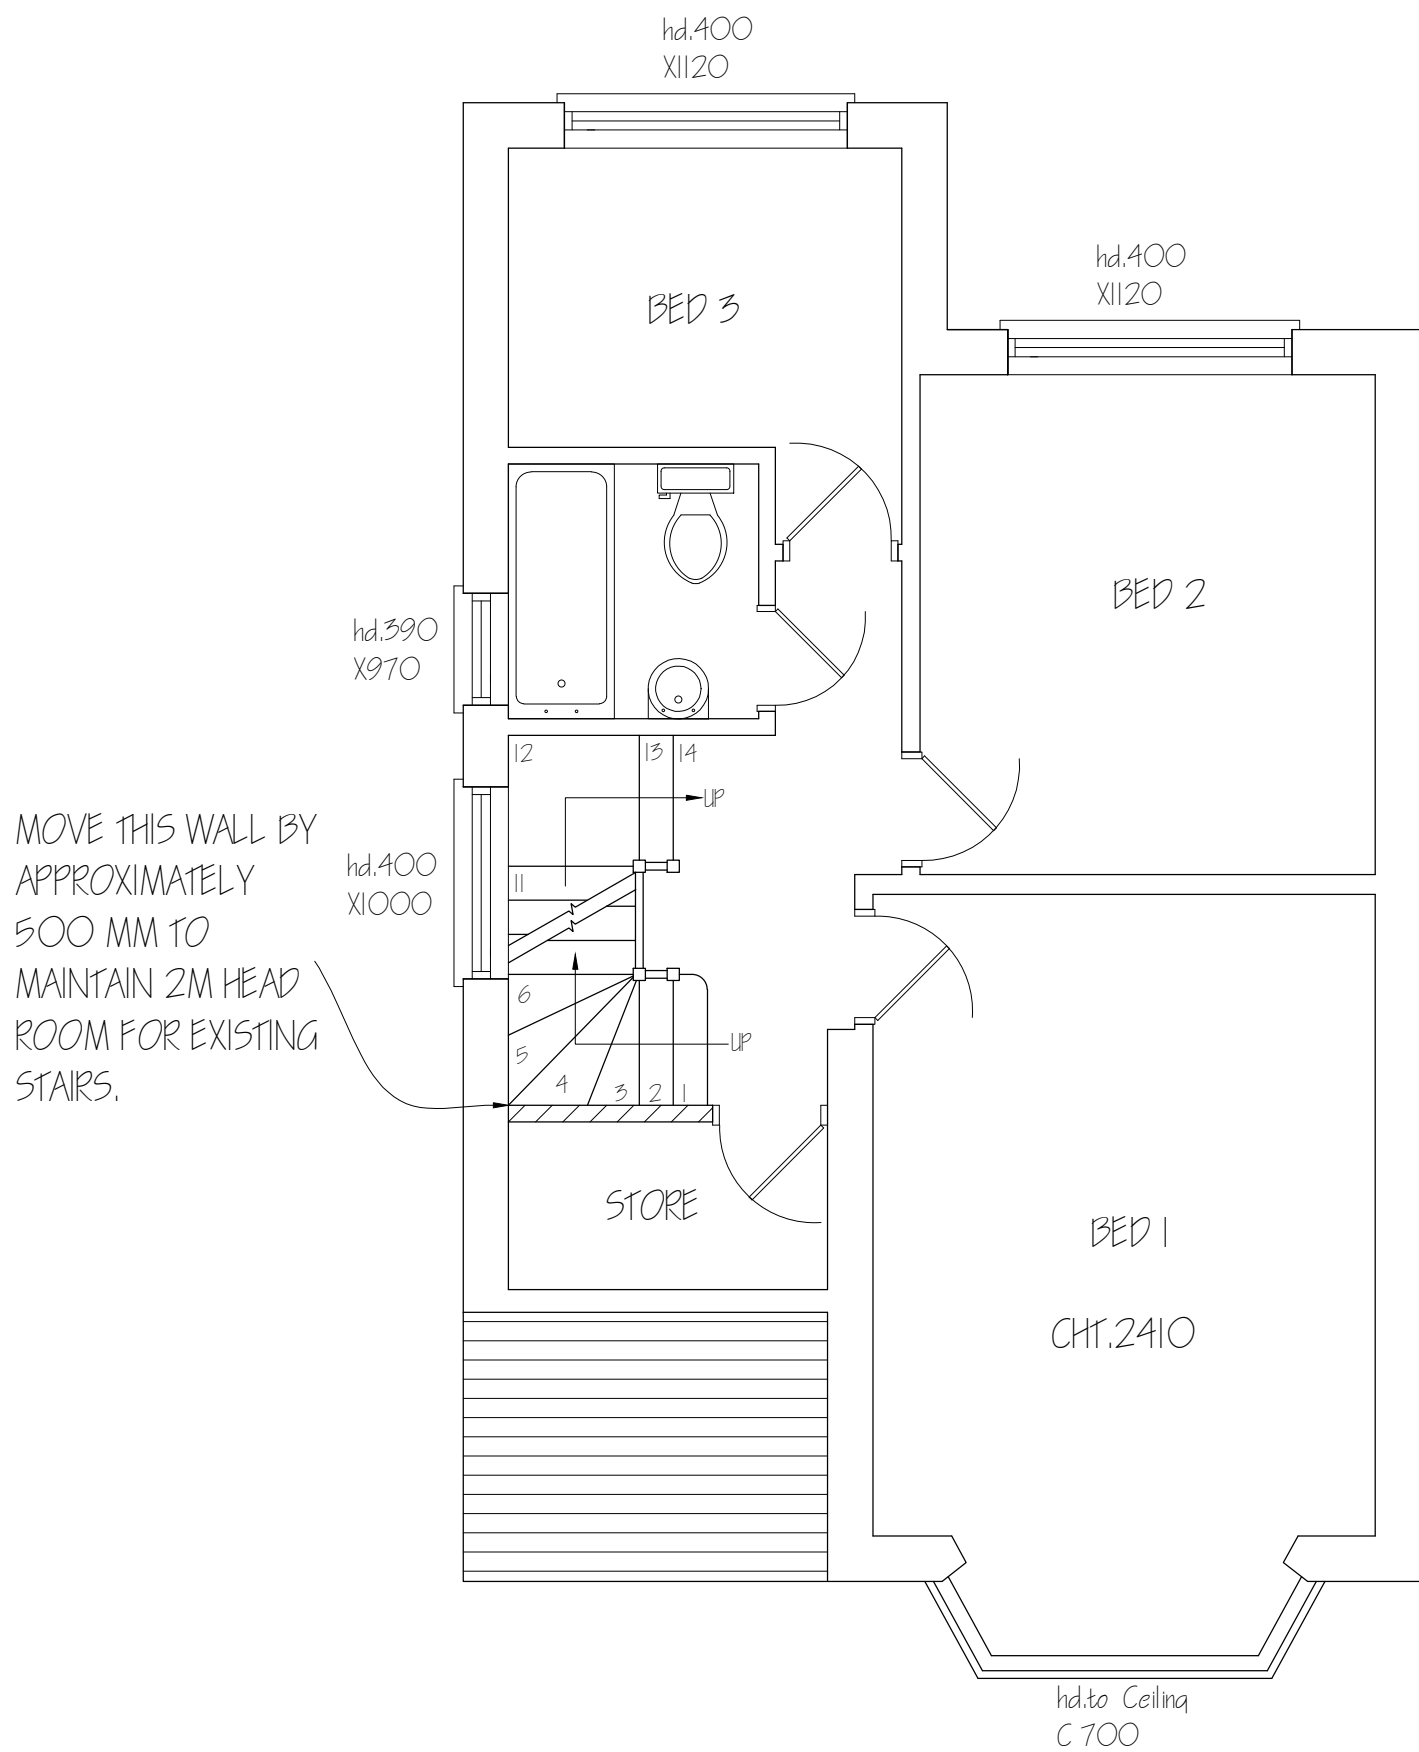

Nigel Fallon, B.Sc. (Hons)MBEng. 07768-408525 Planning & Development Consultant, Building Engineer.		ADDRESS: 21, LONG LANE, ICKENHAM, URBIO 8QU.	
349, Chartridge Lane, Chesham, HP5 2SH.		DRAWING TITLE: PROPOSED FIRST FLOOR PLAN	NO. - 05
SCALE - 1: 50		DATE: 14/ 04/ 2021	REV:
		DRG. PAPER SIZE: A3	

 

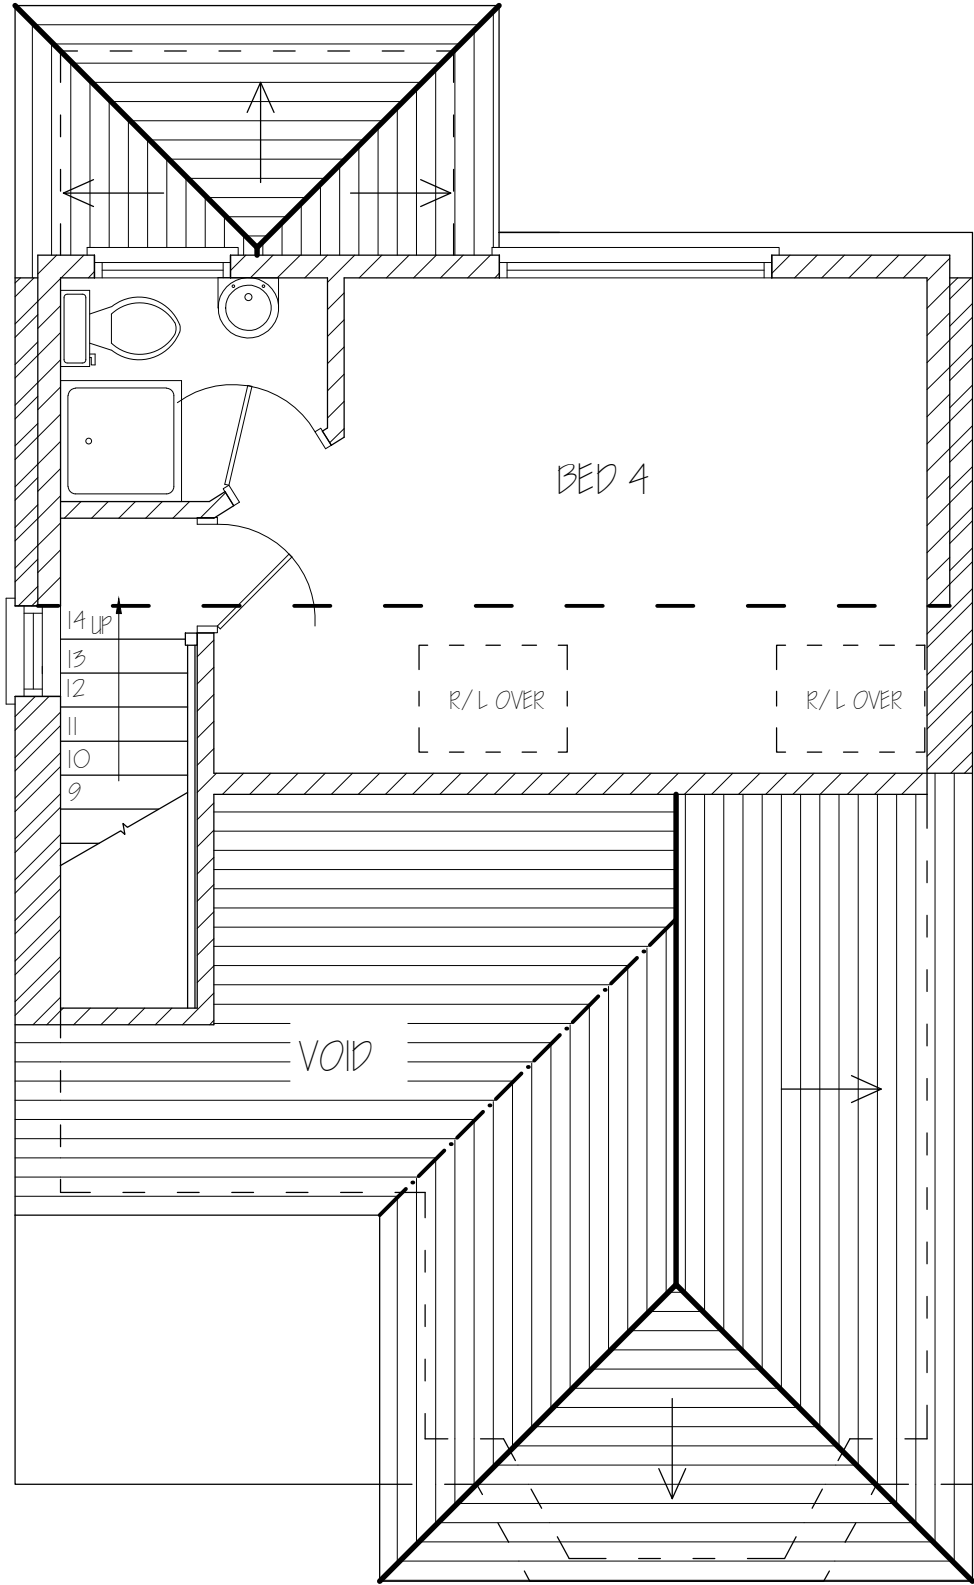

Nigel Fallon , B.Sc. (Hons)MBEng. 07768-408525 Planning & Development Consultant, Building Engineer.		ADDRESS: 21, LONG LANE, ICKENHAM, UB10 8QU.	
349, Chartridge Lane, Chesham, HP5 2SH.		DRAWING TITLE: PROPOSED SECOND FLOOR PLAN	NO.: - 06
SCALE - 1: 50		DATE: 14 / 04 / 2021	REV:
		DRG. PAPER SIZE: A3	

