



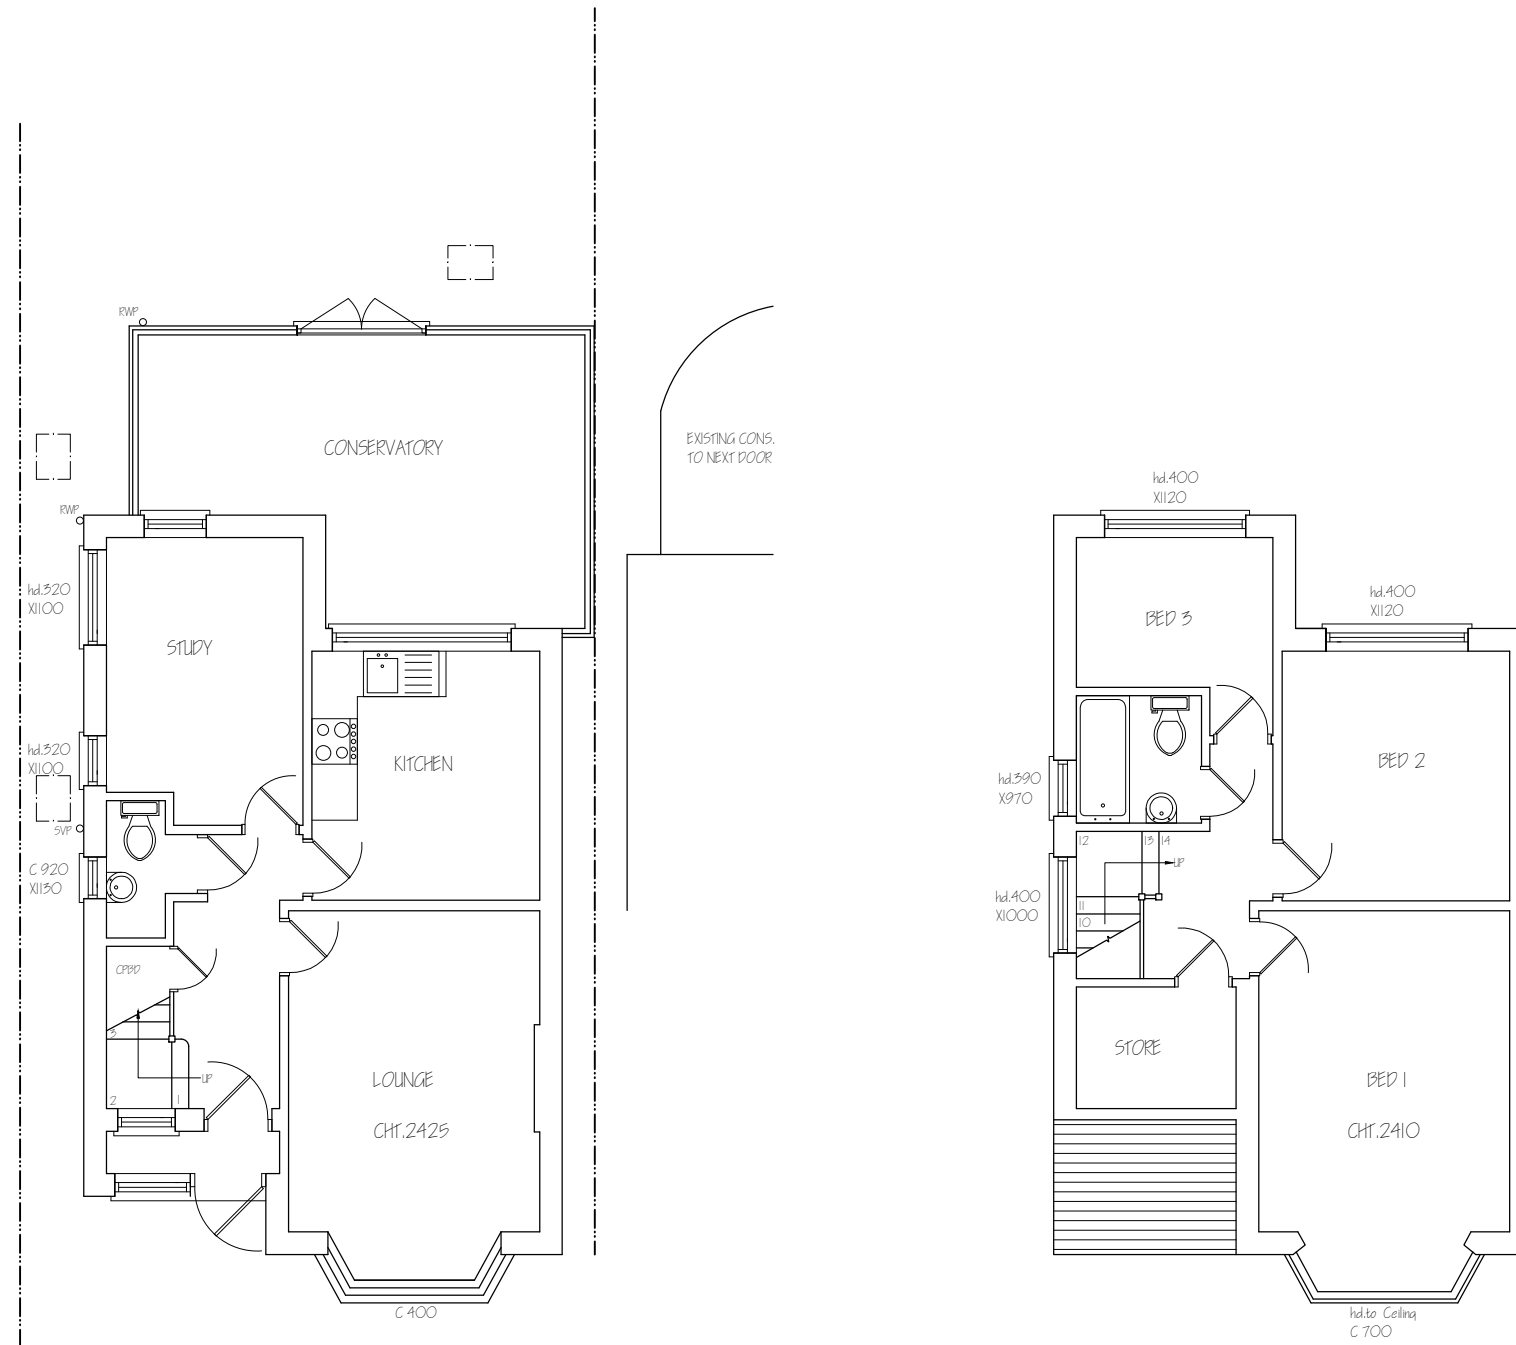

EXISTING GROUND FLOOR PLAN


EXISTING FIRST FLOOR PLAN

|   |                                     |                                                   |          |
|---|-------------------------------------|---------------------------------------------------|----------|
| <b>Nigel Fallon, B.Sc. (Hons) MBEng. 07768-408525</b><br>Planning & Development Consultant, Building Engineer. |                                     | ADDRESS:<br>21, LONG LANE,<br>ICKENHAM, UB10 8QU. |          |
| 349, Chartridge Lane,<br>Chesham, HP5 2SH.                                                                     | DRAWING TITLE: EXISTING FLOOR PLANS |                                                   | NO. - 01 |
|   | SCALE - 1:100                       | DATE: 14/04/2021                                  | REV:     |
|   |                                     | DRG. PAPER SIZE: A3                               |          |

 




EXISTING FRONT ELEVATION

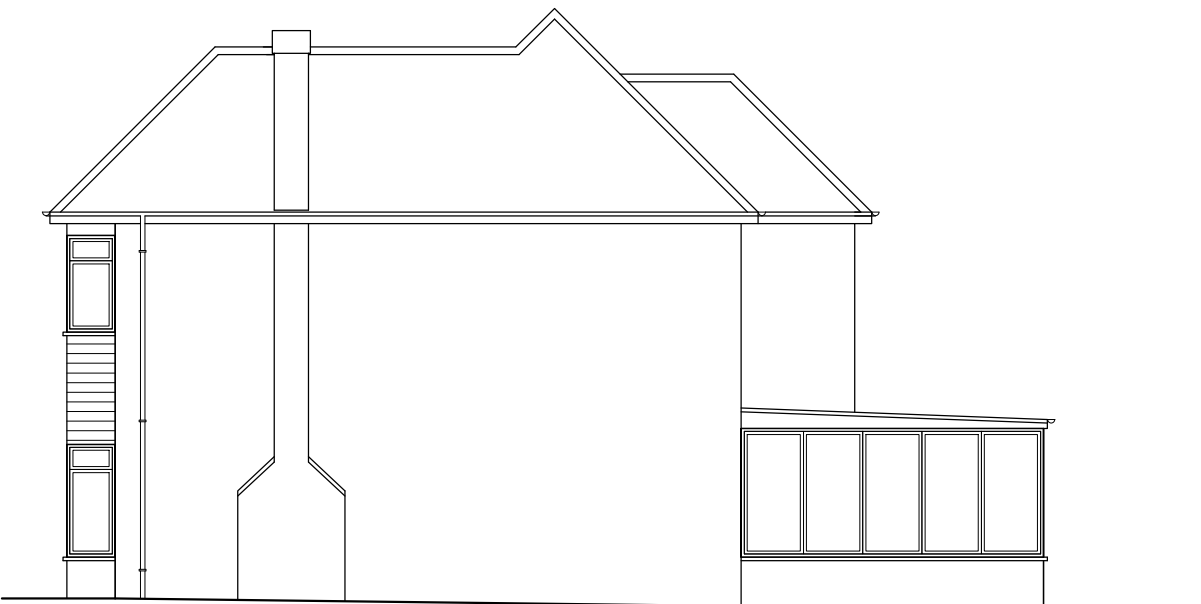


EXISTING SIDE ELEVATION

|   |                                              |                                                   |      |
|---|----------------------------------------------|---------------------------------------------------|------|
| <b>Nigel Fallon, B.Sc. (Hons) MEng. 07768-408525</b><br><i>Planning &amp; Development Consultant, Building Engineer.</i><br>349, Chartridge Lane,<br>Chesham, HP5 2SH. | DRAWING TITLE: EXISTING/ PROPOSED ELEVATIONS | ADDRESS:<br>21, LONG LANE,<br>ICKENHAM, UB10 8QU. |      |
|   |                                              | NO. - 02                                          | REV: |
| SCALE - 1:100   | DATE: 14/ 04/ 2021                           | DRG. PAPER SIZE: A3                               |      |

 

PROPOSED FRONT ELEVATION

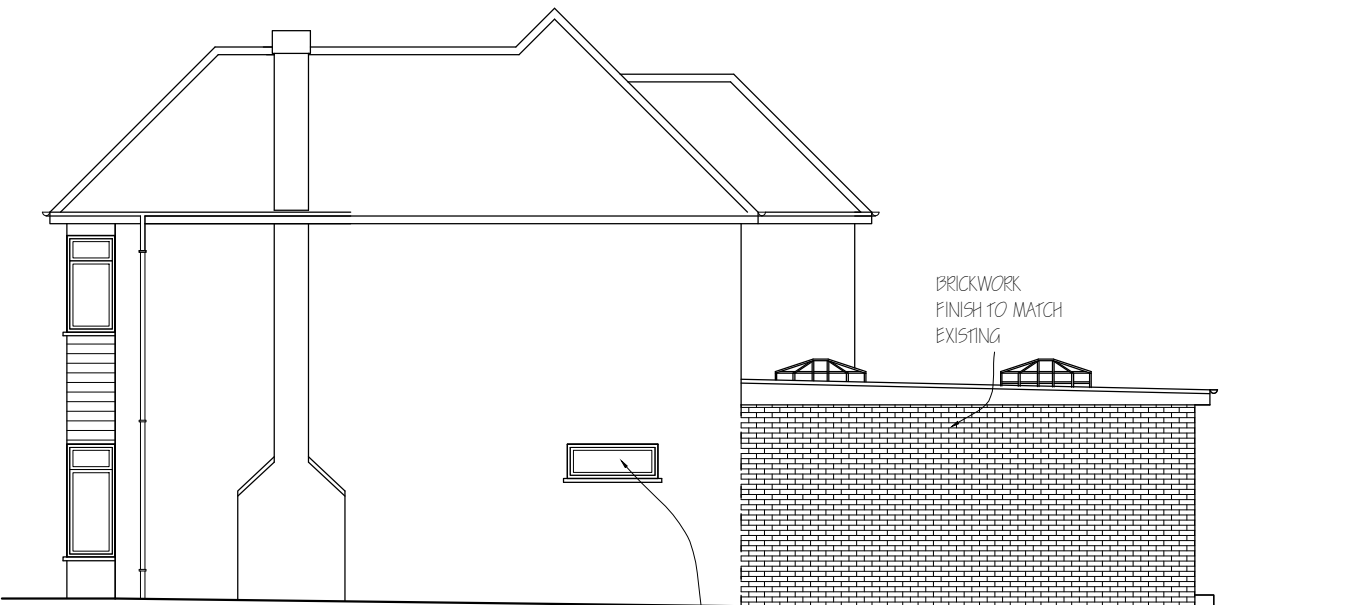

PROPOSED SIDE ELEVATION

BRICKWORK  
FINISH TO MATCH  
EXISTING

OPSCURE GLAZED  
WINDOW




EXISTING REAR ELEVATION




EXISTING SIDE ELEVATION


|   |  |                                                   |          |
|---|--|---------------------------------------------------|----------|
| <b>Nigel Fallon, B.Sc. (Hons) MEng. 07768-408525</b><br><i>Planning &amp; Development Consultant, Building Engineer.</i> |  | ADDRESS:<br>21, LONG LANE,<br>ICKENHAM, UB10 8QU. |          |
| 349, Chartridge Lane,<br>Chesham, HP5 2SH.                                                                               |  | DRAWING TITLE: EXISTING/ PROPOSED ELEVATIONS      | NO. - 03 |
| SCALE - 1:100   |  | DATE: 14/ 04/ 2021                                | REV:     |
|   |  | DRG. PAPER SIZE: A3                               |          |

 


PROPOSED REAR ELEVATION

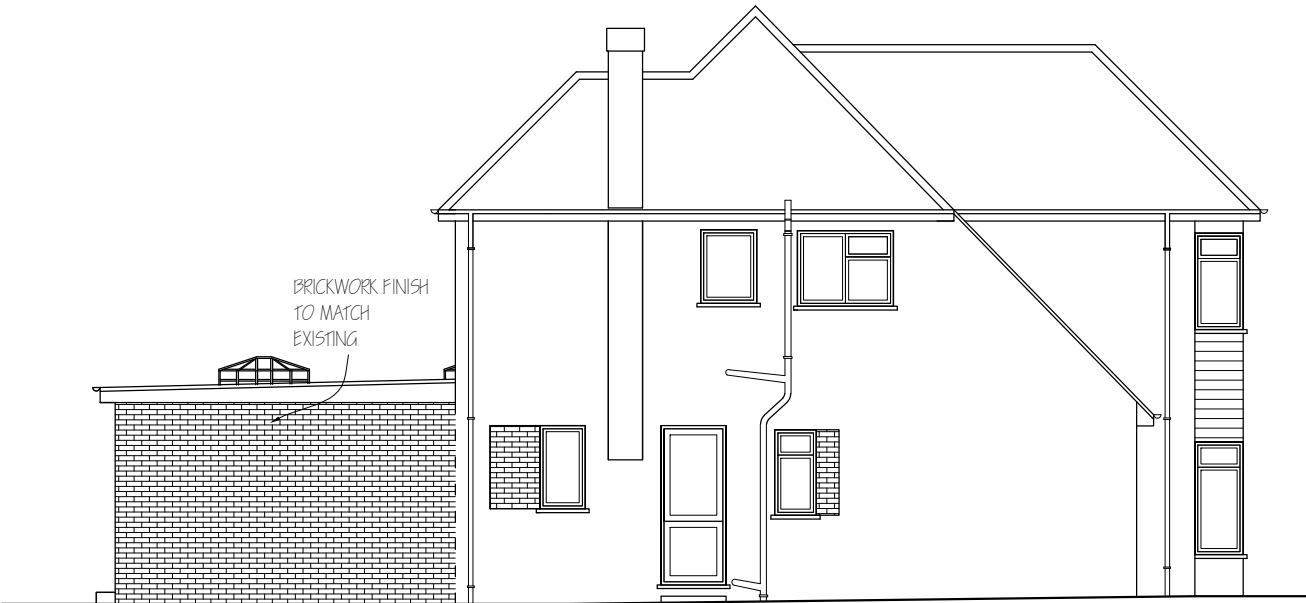


PROPOSED SIDE ELEVATION

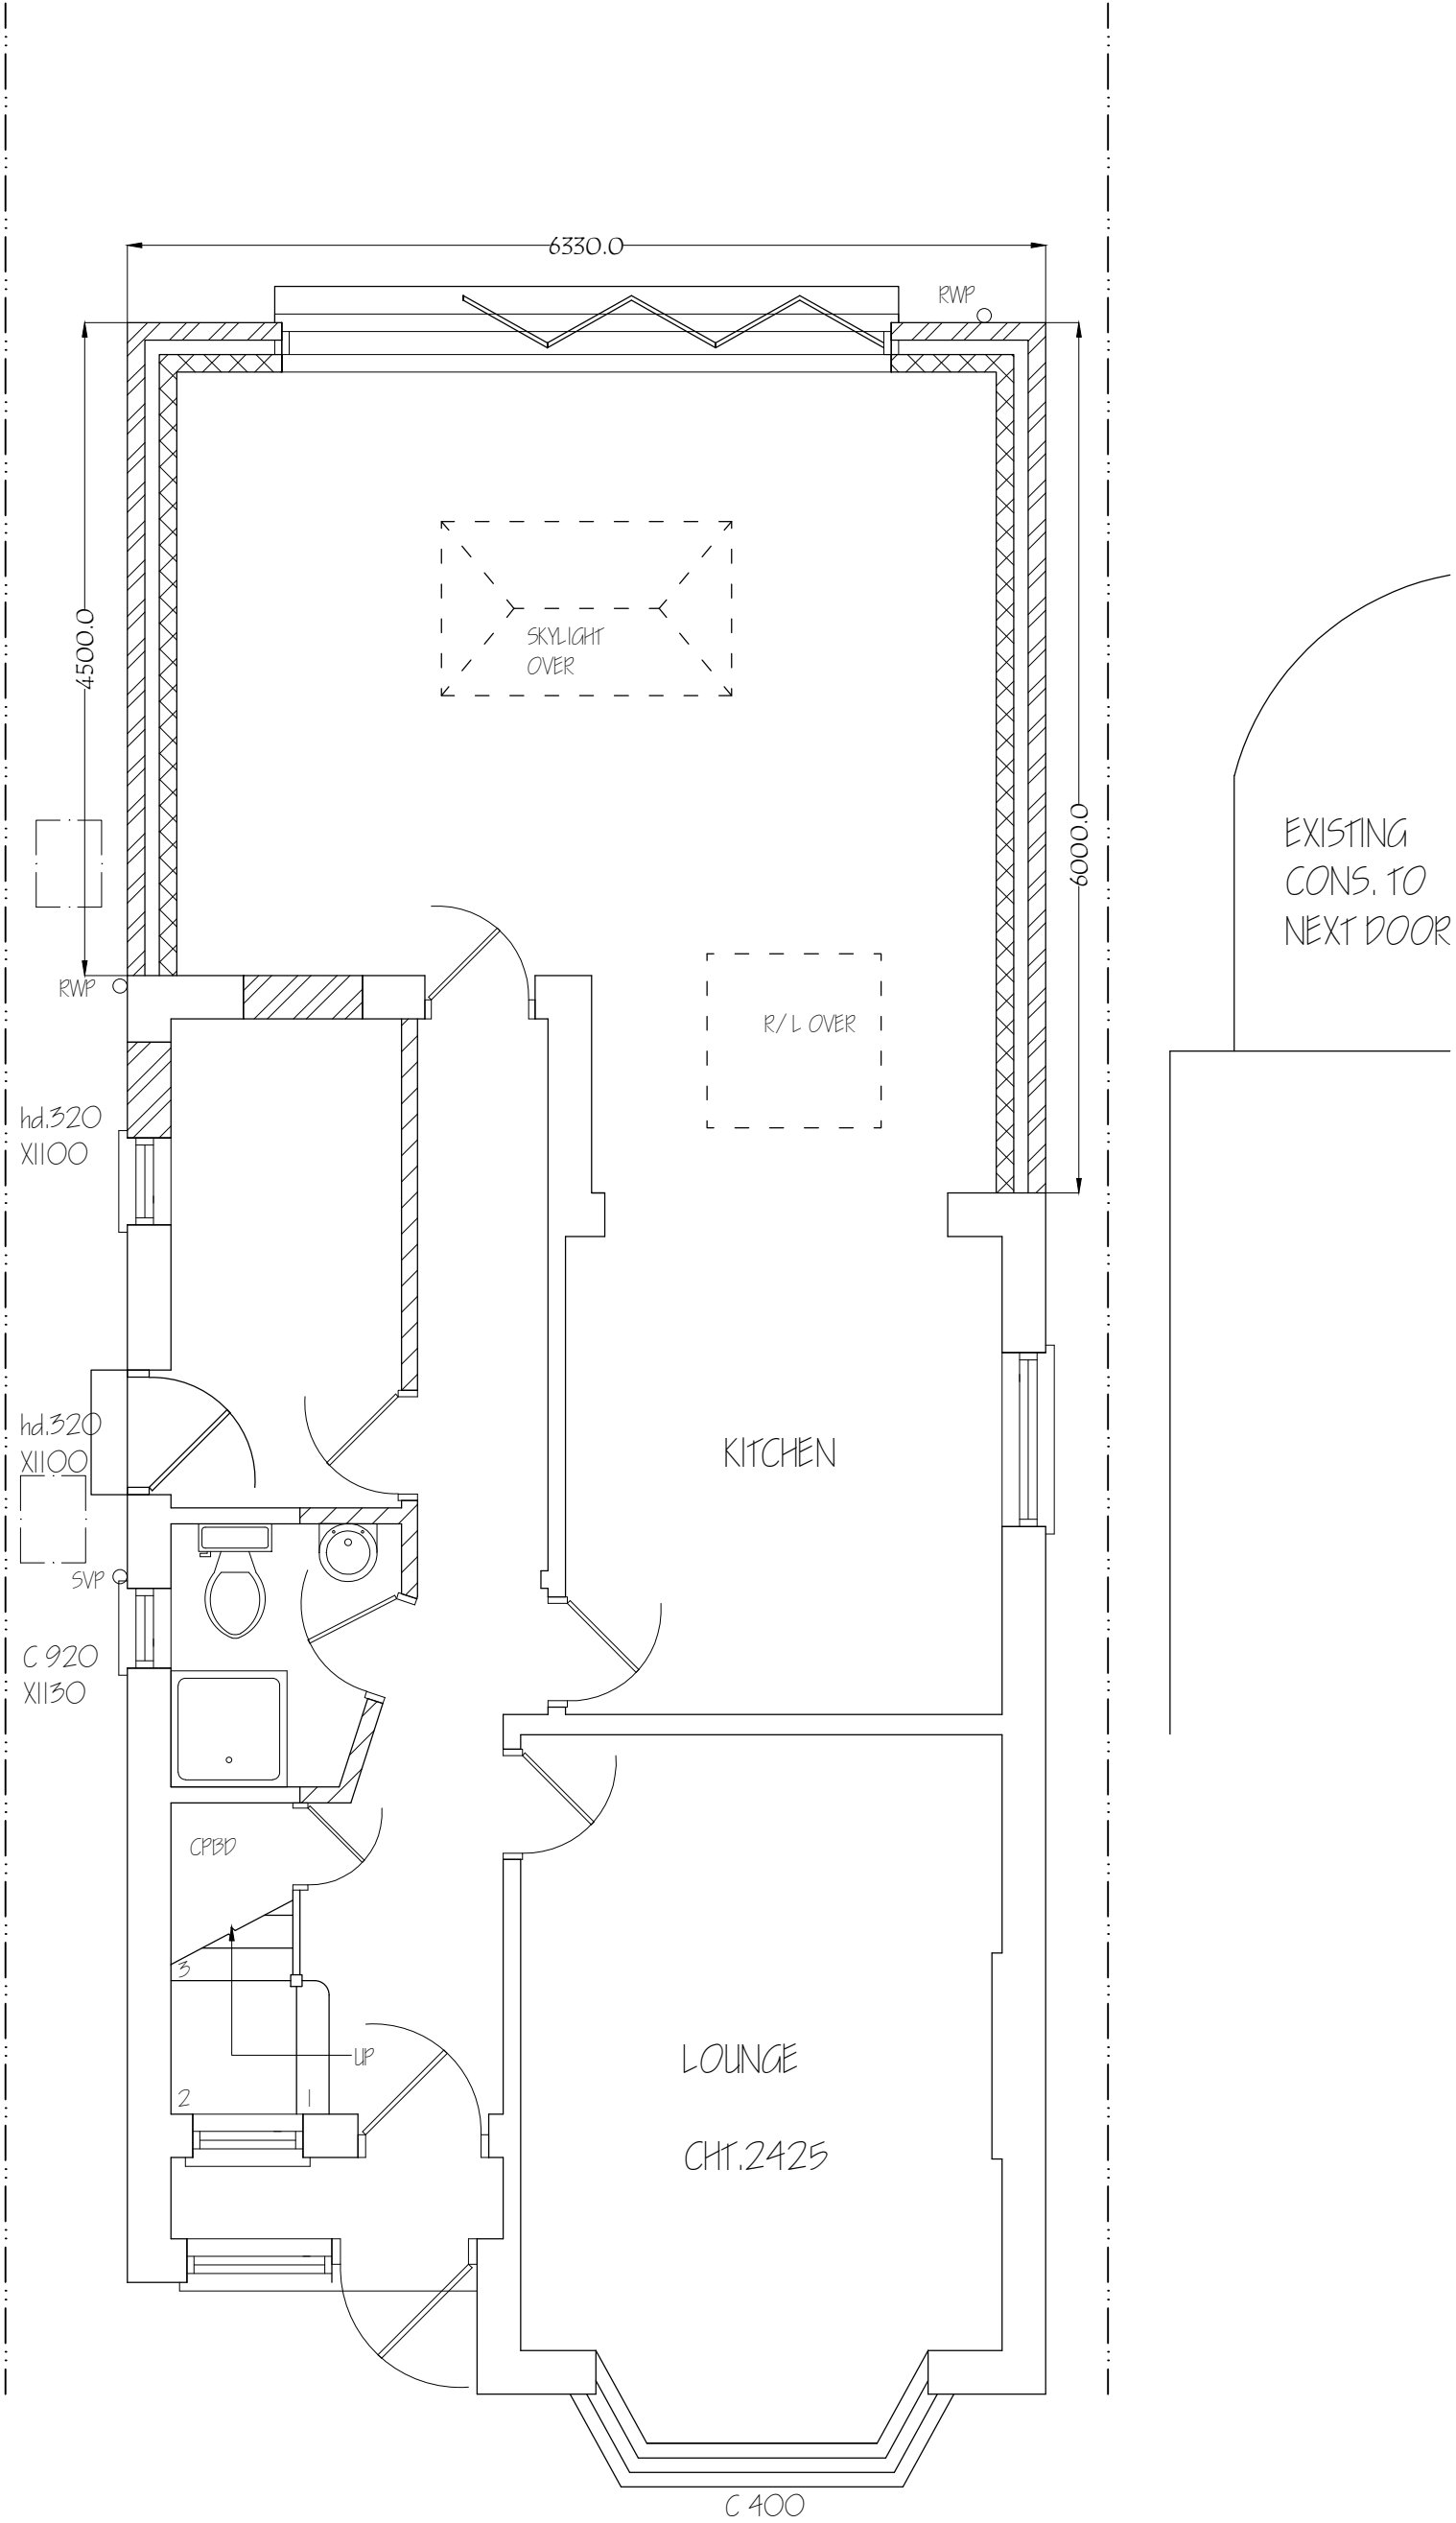






|   |  |                                                   |          |
|---|--|---------------------------------------------------|----------|
| <b>Nigel Fallon,</b> <i>B.Sc. (Hons)MBEng. 07768-408525</i><br><i>Planning &amp; Development Consultant, Building Engineer.</i> |  | ADDRESS:<br>21, LONG LANE,<br>ICKENHAM, LB10 8QU. |          |
| 349, Chartridge Lane,<br>Chesham, HP5 2SH.                                                                                      |  | DRAWING TITLE: PROPOSED GROUND FLOOR PLAN         | NO. - 04 |
| SCALE - 1: 50   |  | DATE: 14/ 04/ 2021                                | REV:     |
|   |  | DRG. PAPER SIZE: A3                               |          |

 

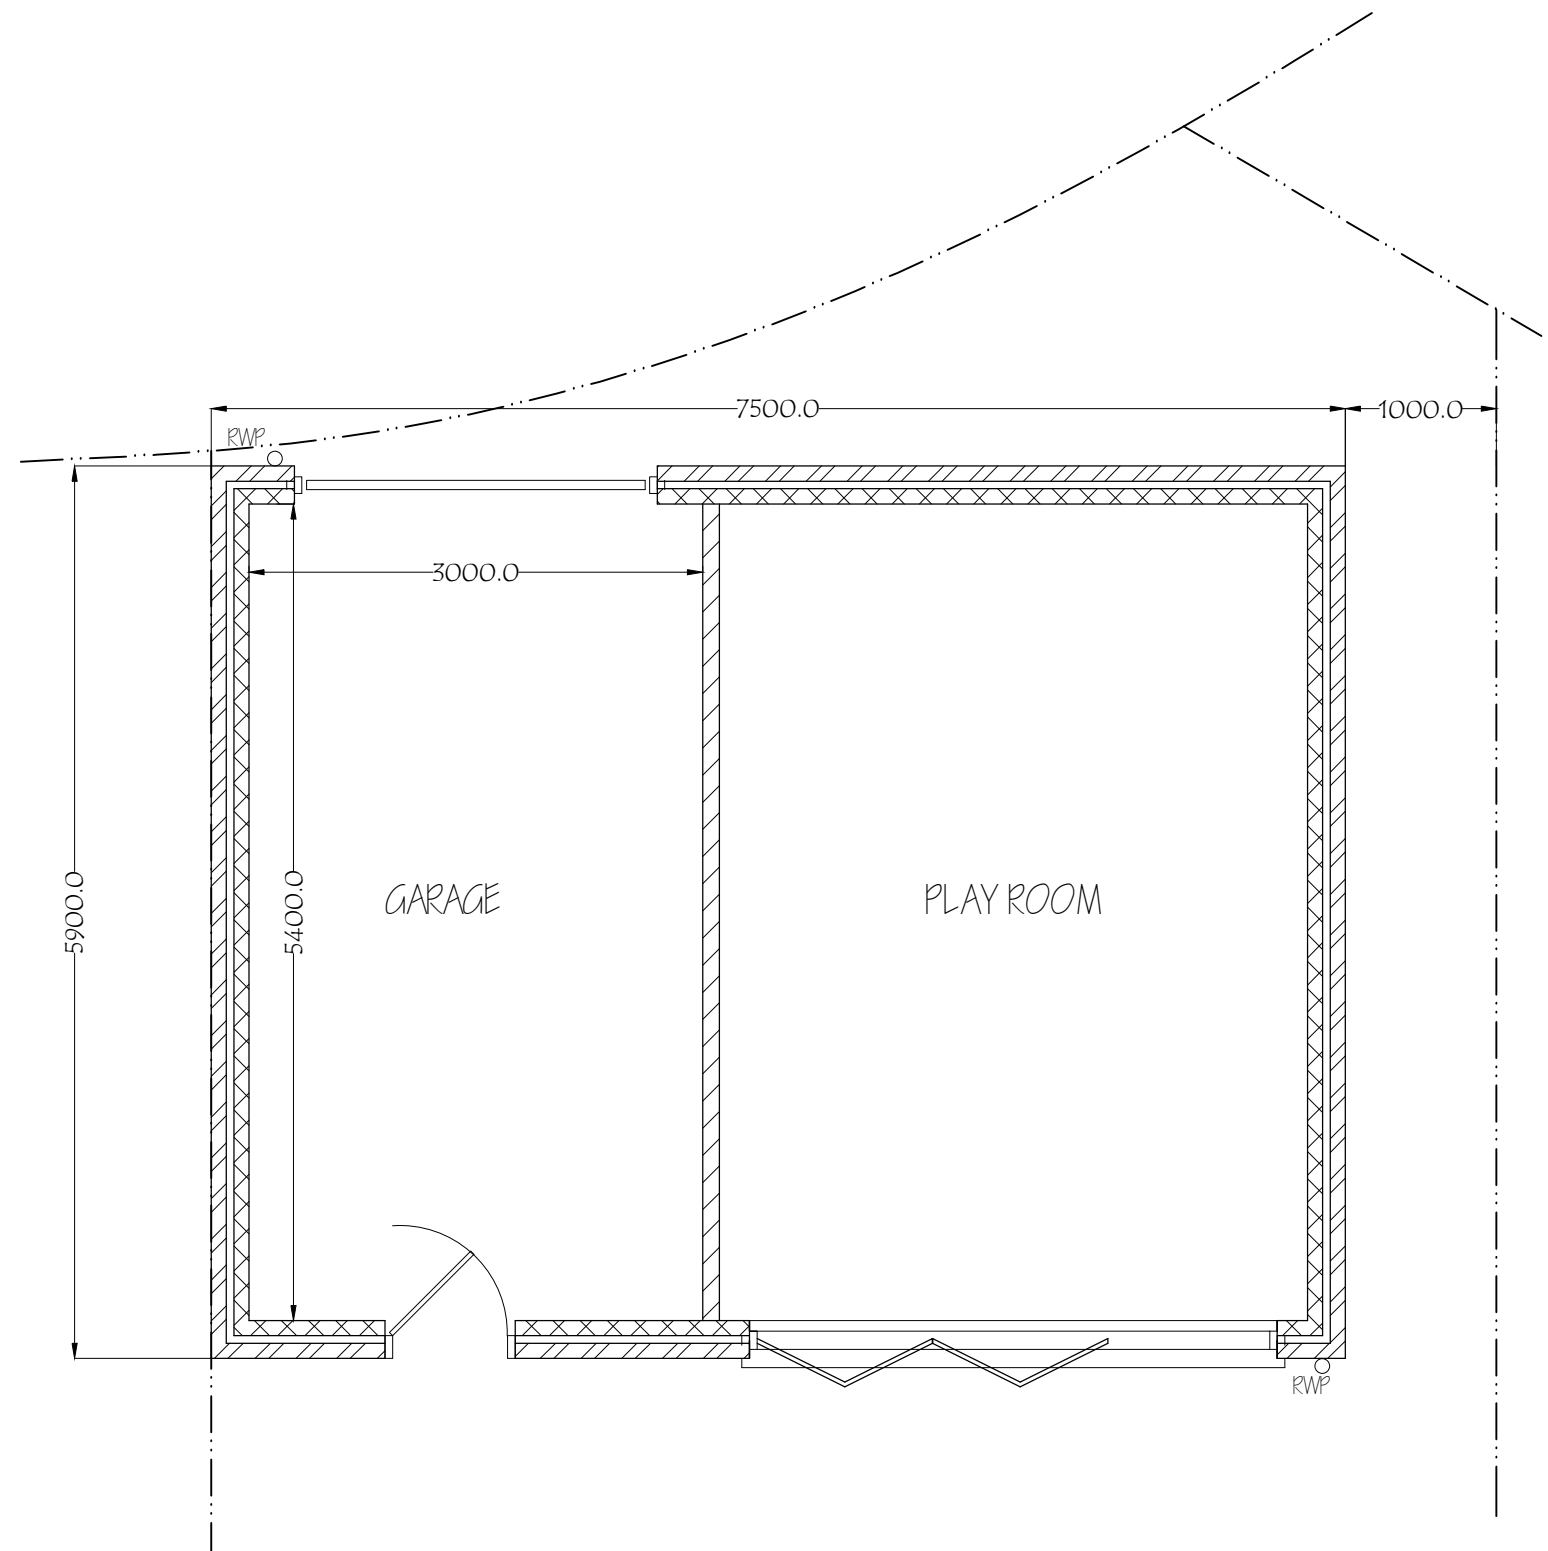



|   |  |                                                   |          |
|---|--|---------------------------------------------------|----------|
| <i>Nigel Fallon, B.Sc. (Hons)MBEng. 07768-408525</i><br><i>Planning &amp; Development Consultant, Building Engineer.</i><br><i>349, Chartridge Lane,</i><br><i>Chesham, HP5 2SH.</i> |  | ADDRESS:<br>21, LONG LANE,<br>ICKENHAM, UB10 8QU. |          |
|   |  | DRAWING TITLE: PROPOSED FLOOR PLAN OF OUTBUILDING | NO. - 05 |
| SCALE - 1: 50   |  | DATE: 14/ 04/ 2021                                | REV:     |
|   |  | DRG. PAPER SIZE: A3                               |          |

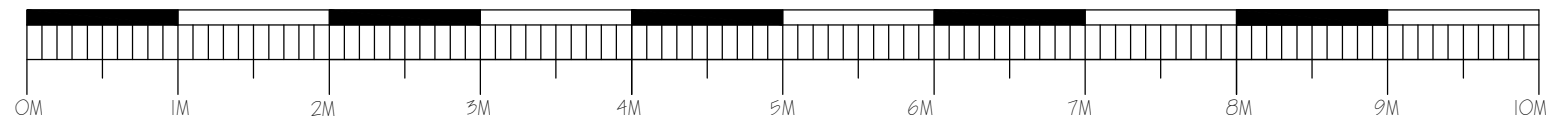

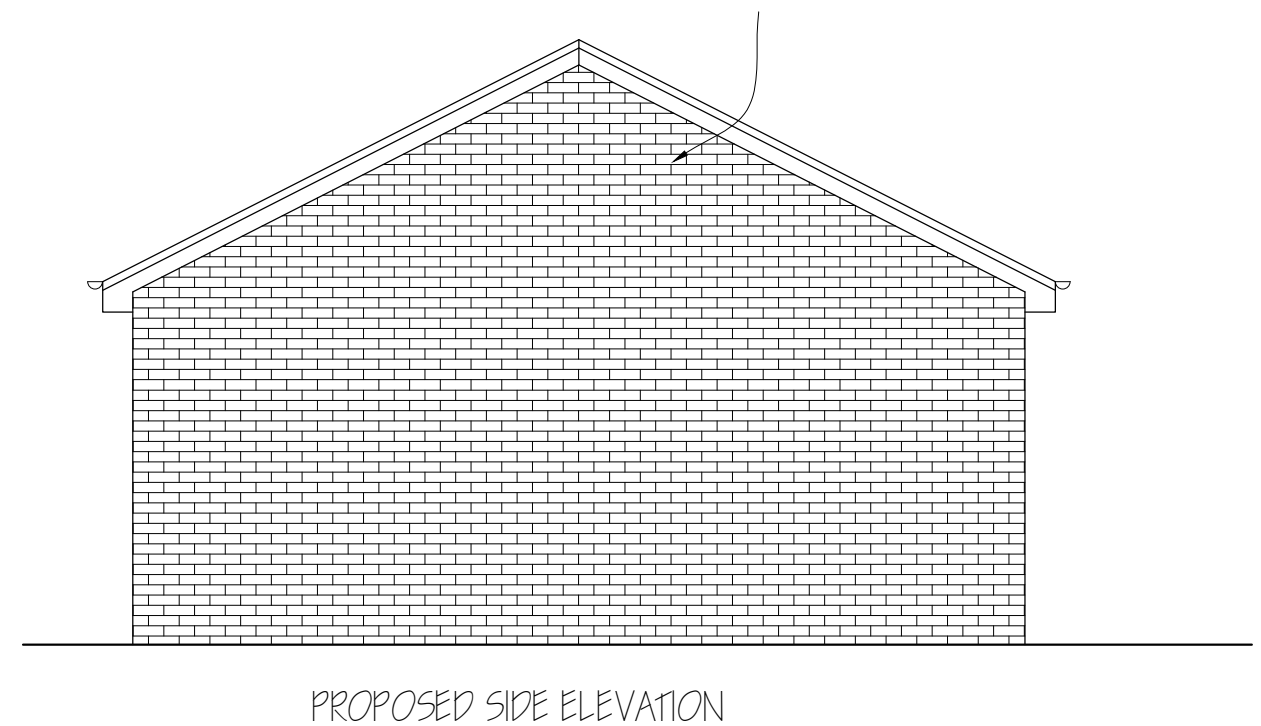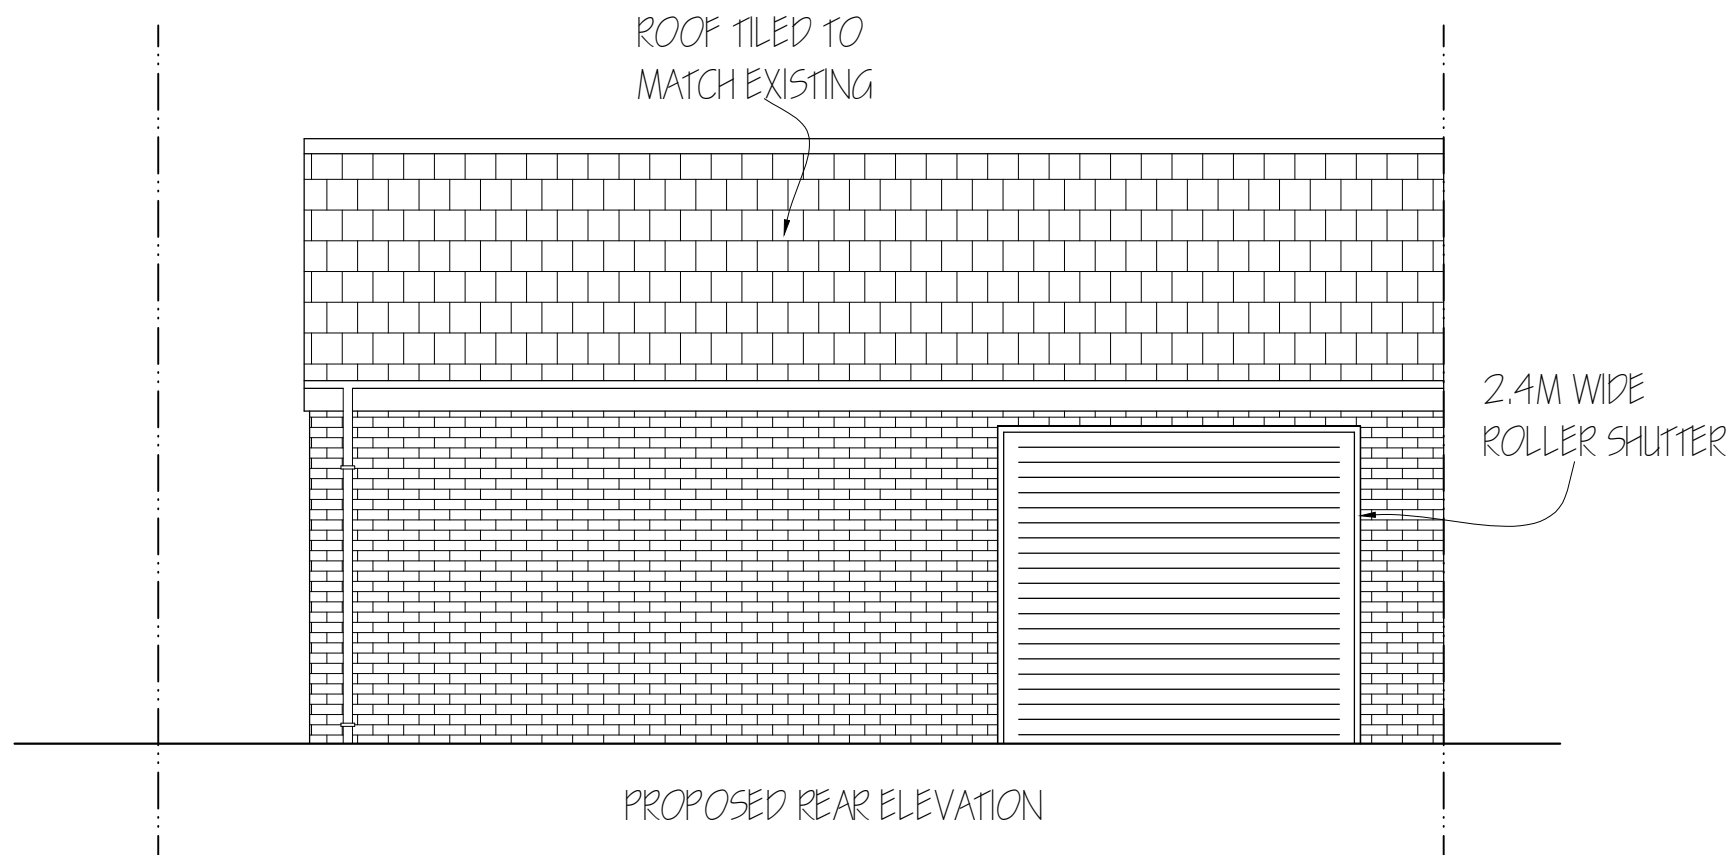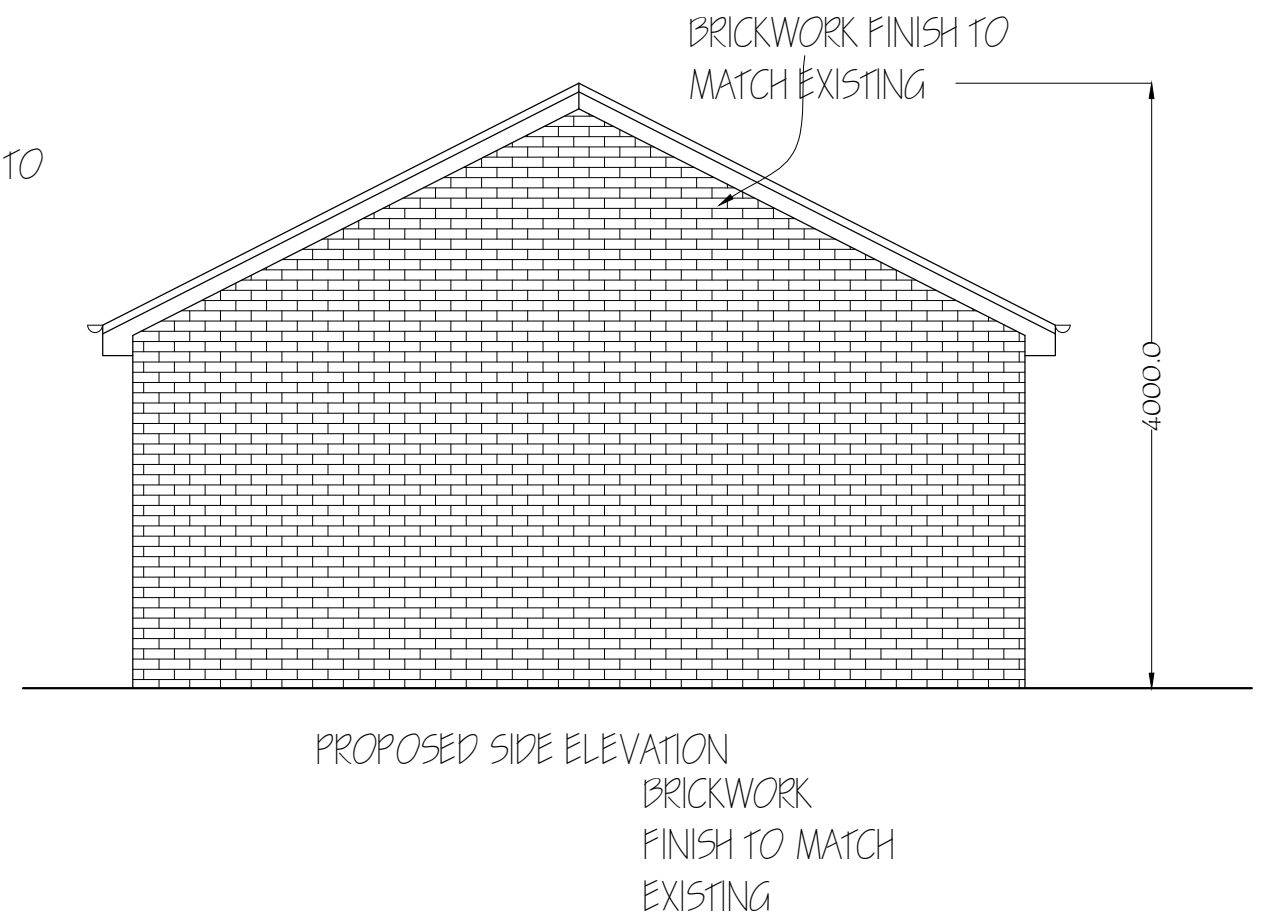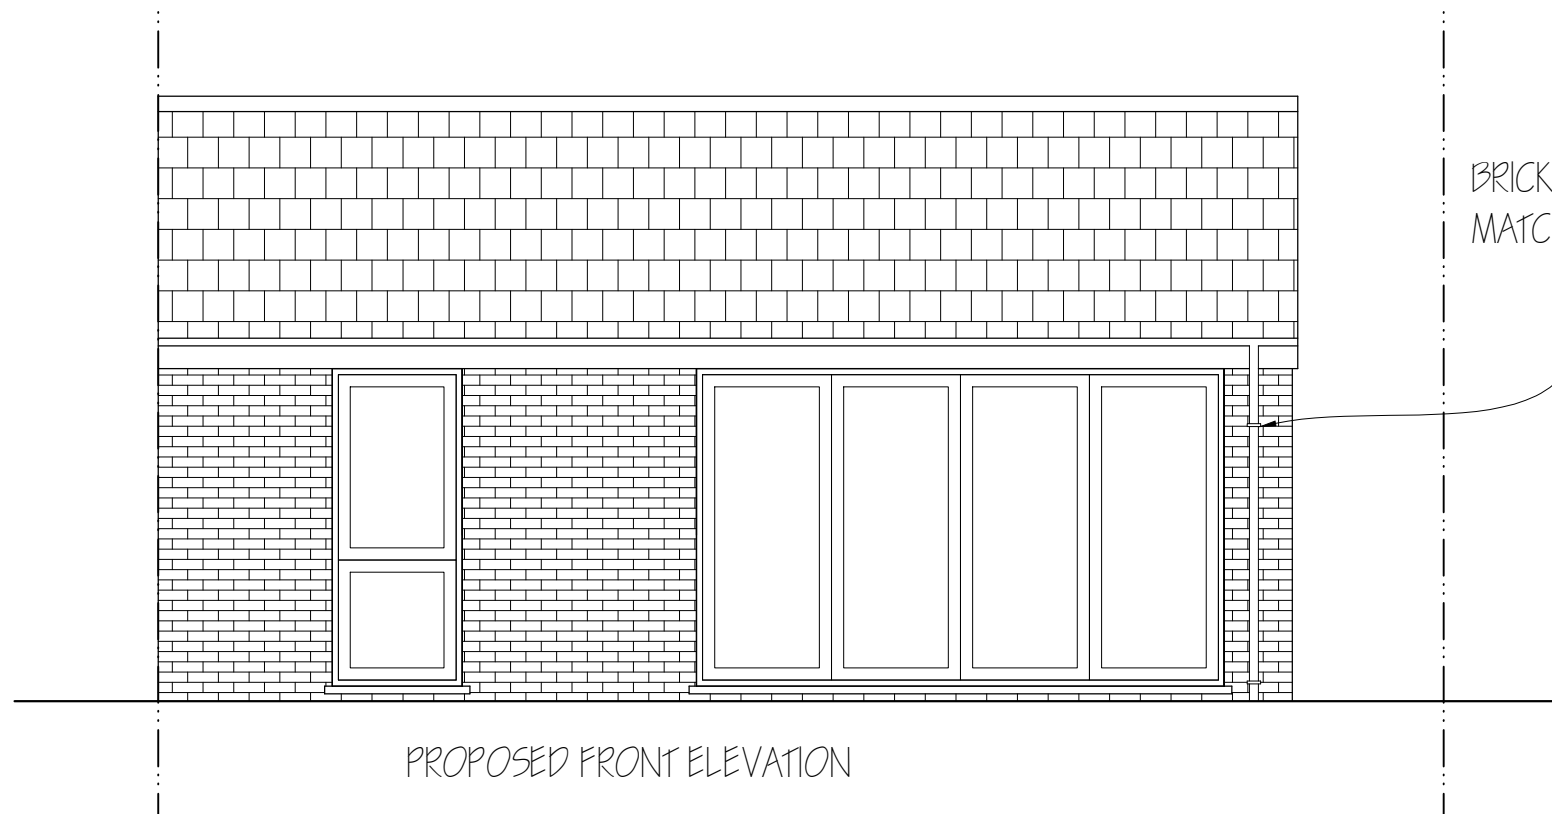

|   |                    |                                                   |      |
|---|--------------------|---------------------------------------------------|------|
| <b>Nigel Fallon, B.Sc. (Hons)MBEng. 07768-408525</b><br><b>Planning &amp; Development Consultant, Building Engineer.</b><br>349, Chartridge Lane,<br>Chesham, HP5 2SH. |                    | ADDRESS:<br>21, LONG LANE,<br>ICKENHAM, UB10 8QU. |      |
| DRAWING TITLE: PROPOSED ELEVATIONS OF OUTBUILDING   |                    | NO. - 06                                          | REV: |
| SCALE - 1: 50   | DATE: 14/ 04/ 2021 | DRG. PAPER SIZE: A3                               |      |

 

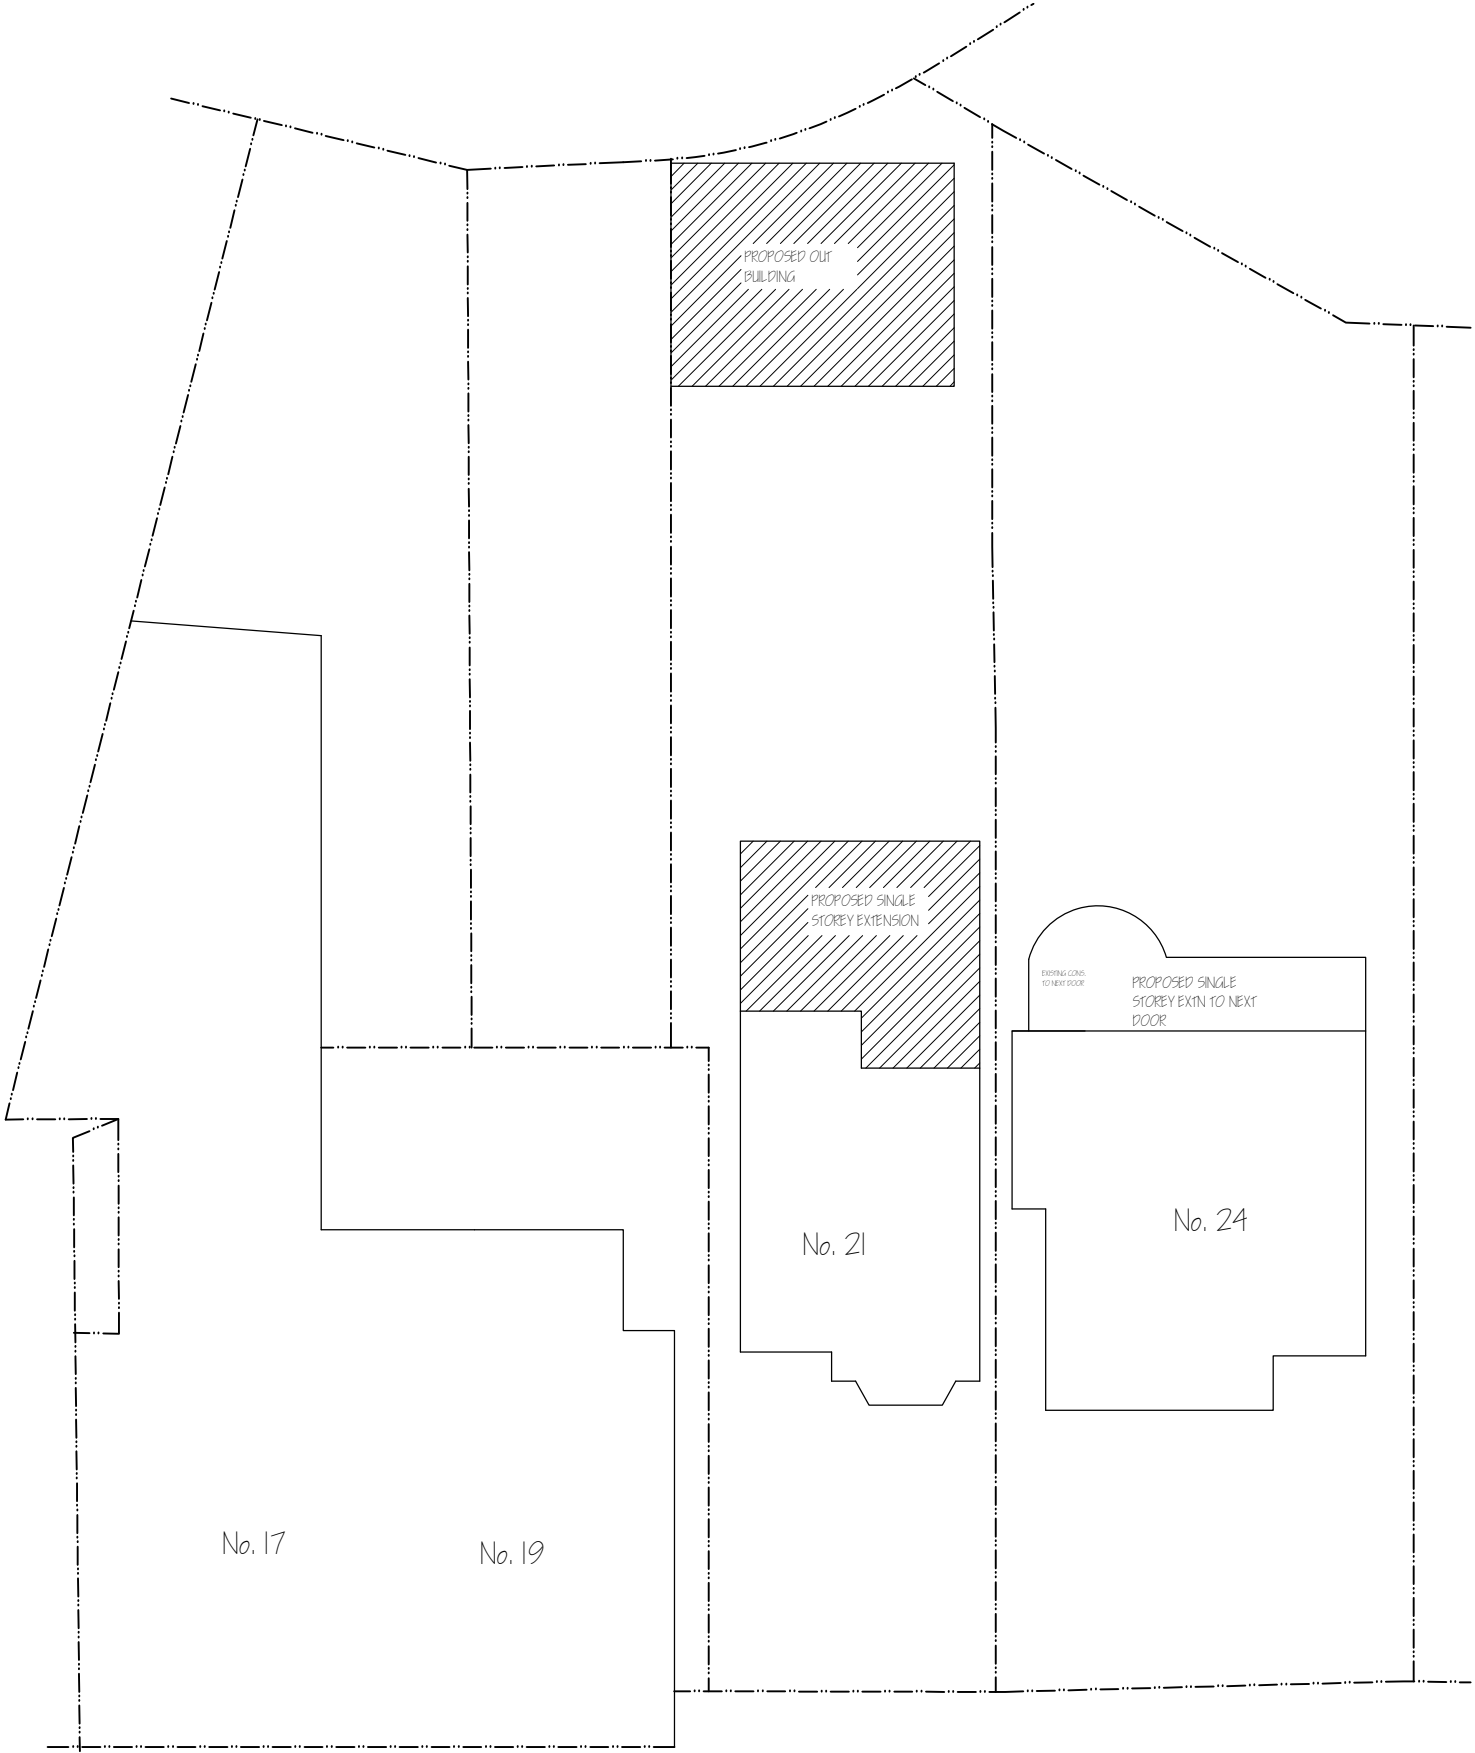

|   |  |                                                  |          |
|---|--|--------------------------------------------------|----------|
| <b><i>Nigel Fallon, B.Sc. (Hons)MBEng. 07768-408525</i></b><br><i>Planning &amp; Development Consultant, Building Engineer.</i> |  | ADDRESS:<br>21, LONG LANE<br>ICKENHAM, UB10 8QU. |          |
| 349, Chartridge Lane,<br>Chesham, HP5 2SH.                                                                                      |  | DRAWING TITLE: PROPOSED BLOCK PLAN               | NO. - 07 |
| SCALE - 1: 200   |  | DATE: 14/ 04/ 2021                               | REV:     |
|   |  | DRA. PAPER SIZE: A3                              |          |

