


SITE LOCATION



(Scale 1:50000)

Ordnance Survey map extract
based upon Landranger map series
with the permission of the controller of
Her Majesty's Stationery Office
Licence No. 100022432
Crown copyright.

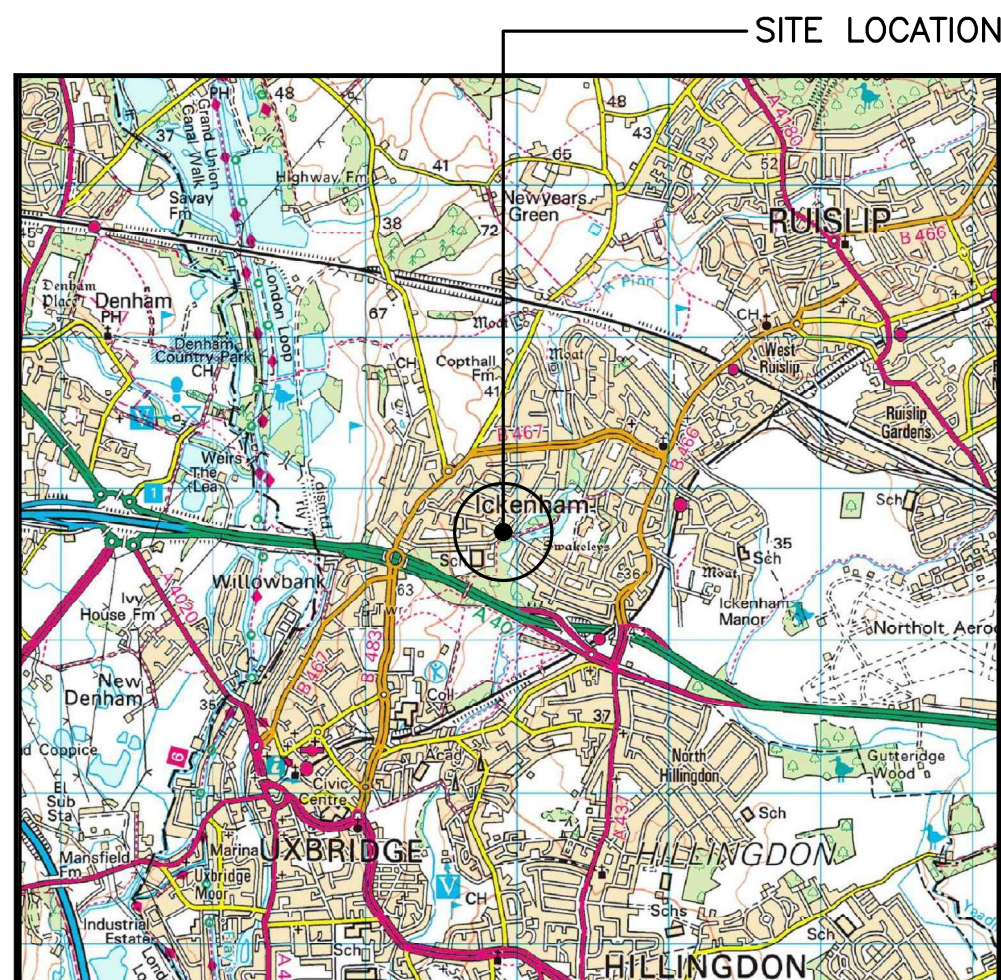

SITE PHOTOGRAPH


The drawings comply with TEF & Vodafone Standard ICNIRP guidelines.
Designed in accordance with CORNERSTONE document: SDN0008

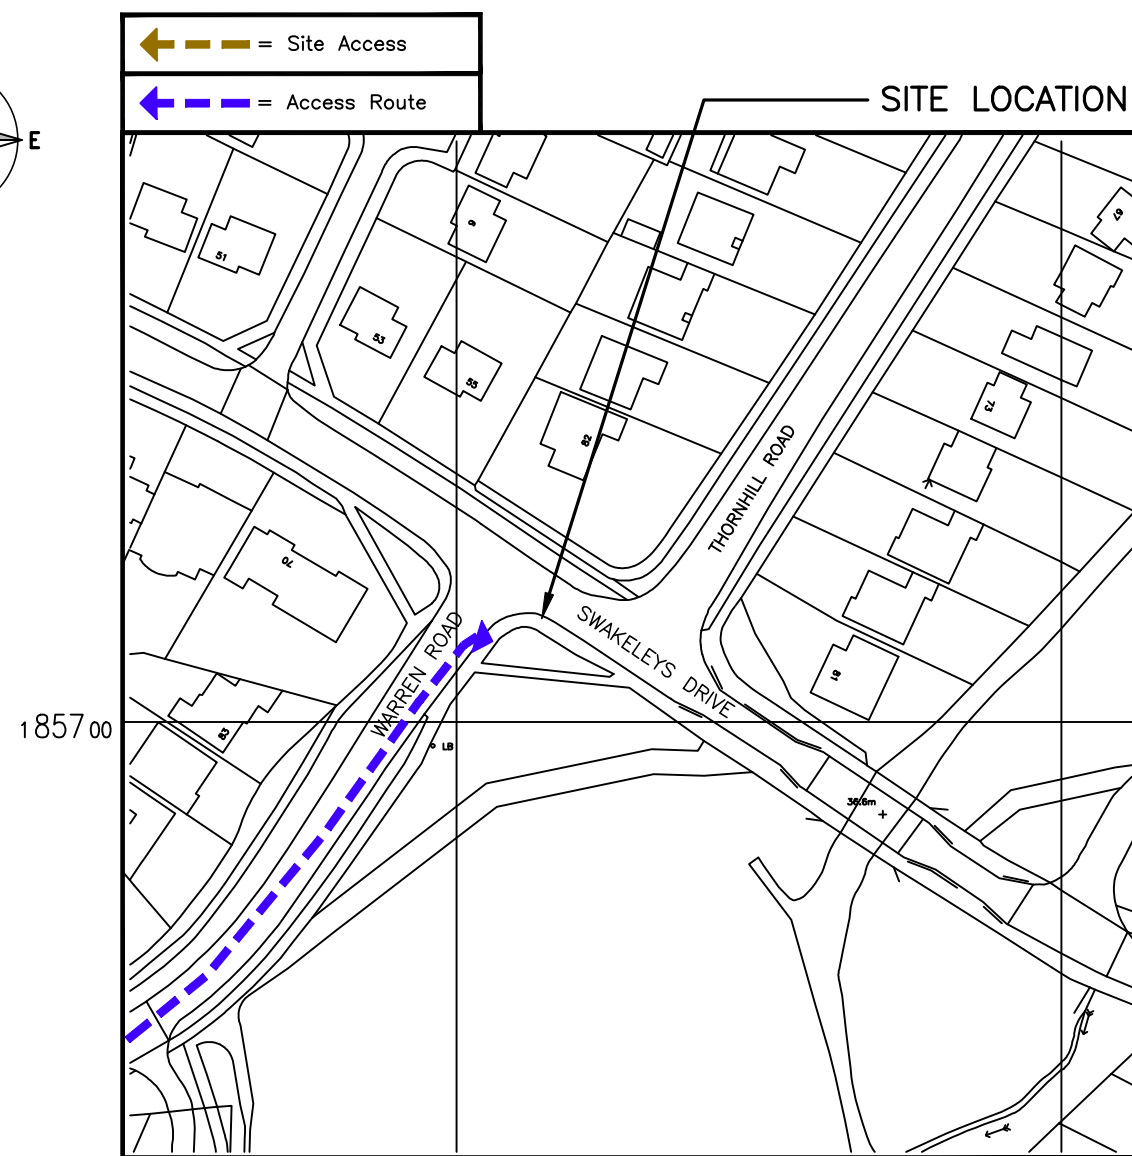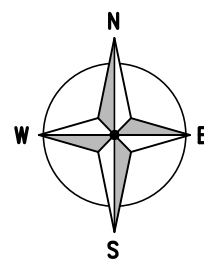

DETAILED SITE LOCATION

(Scale 1:1250)

Based upon Ordnance Survey map extract
with the permission of the Controller of
Her Majesty's Stationery Office.
Crown copyright.
Licence No. 100022432

 

ORIGINAL SCALE AT A3 – 1:1250

ALL DIMENSIONS IN METRES

ALL DIMENSIONS ARE IN mm UNLESS NOTED OTHERWISE

N.G.R	E: 506912	N: 185716
-------	-----------	-----------

DIRECTIONS TO SITE:
HEAD EAST ON THE M40 TOWARD EXIT 1
AND THEN CONTINUE ON TO WESTERN
AVENUE/A40. THEN TAKE THE B467 EXIT
TOWARD
UXBRIDGE/HAREFIELD/RUISLIP/ICKENHAM.
AT THE ROUNDABOUT (SWAKELEYS
ROUNDABOUT), TAKE THE 1ST EXIT ONTO
SWAKELEYS ROAD/B467 AND THEN TURN
RIGHT ONTO WARREN ROAD AND THE SITE
WILL BE ON THE RIGHT HAND SIDE AS YOU
APPROACH THE JUNCTION TO SWAKELEYS
ROAD.

NOTES:

A	Issued for Construction	DW	UP	06.11.1
REV	MODIFICATION	BY	CH	DATE



Unit E, Madison Place, Northampton Road
Manchester, M40 5AG
Tel: 0161 785 4500
Fax: 0161 785 4501
Web: www.clarke-telecom.com



CORNERSTONE - LONDON

Cell Name	Op
SWAKELEYS DRIVE SF	-

Cell ID No		
CORNERSTONE	TEF	VF
E332640 150083	044604	76295

Site Address / Contact Details

SWAKELEYS DRIVE/
WARREN ROAD JUNCTION
ICKENHAM
UXBRIDGE
UB10 8SH


Drawing Title:	SITE LOCATION MAPS
----------------	--------------------

Purpose of issue:	CONSTRUCTION
-------------------	--------------

Drawing Number: 10

Surveyed By: PL	Original Sheet Size: A3	Pac Issu
--------------------	----------------------------	-------------

Drawn: DW	Date: 06.11.19	Checked: UP	Date: 06.11.19	B
--------------	-------------------	----------------	-------------------	---

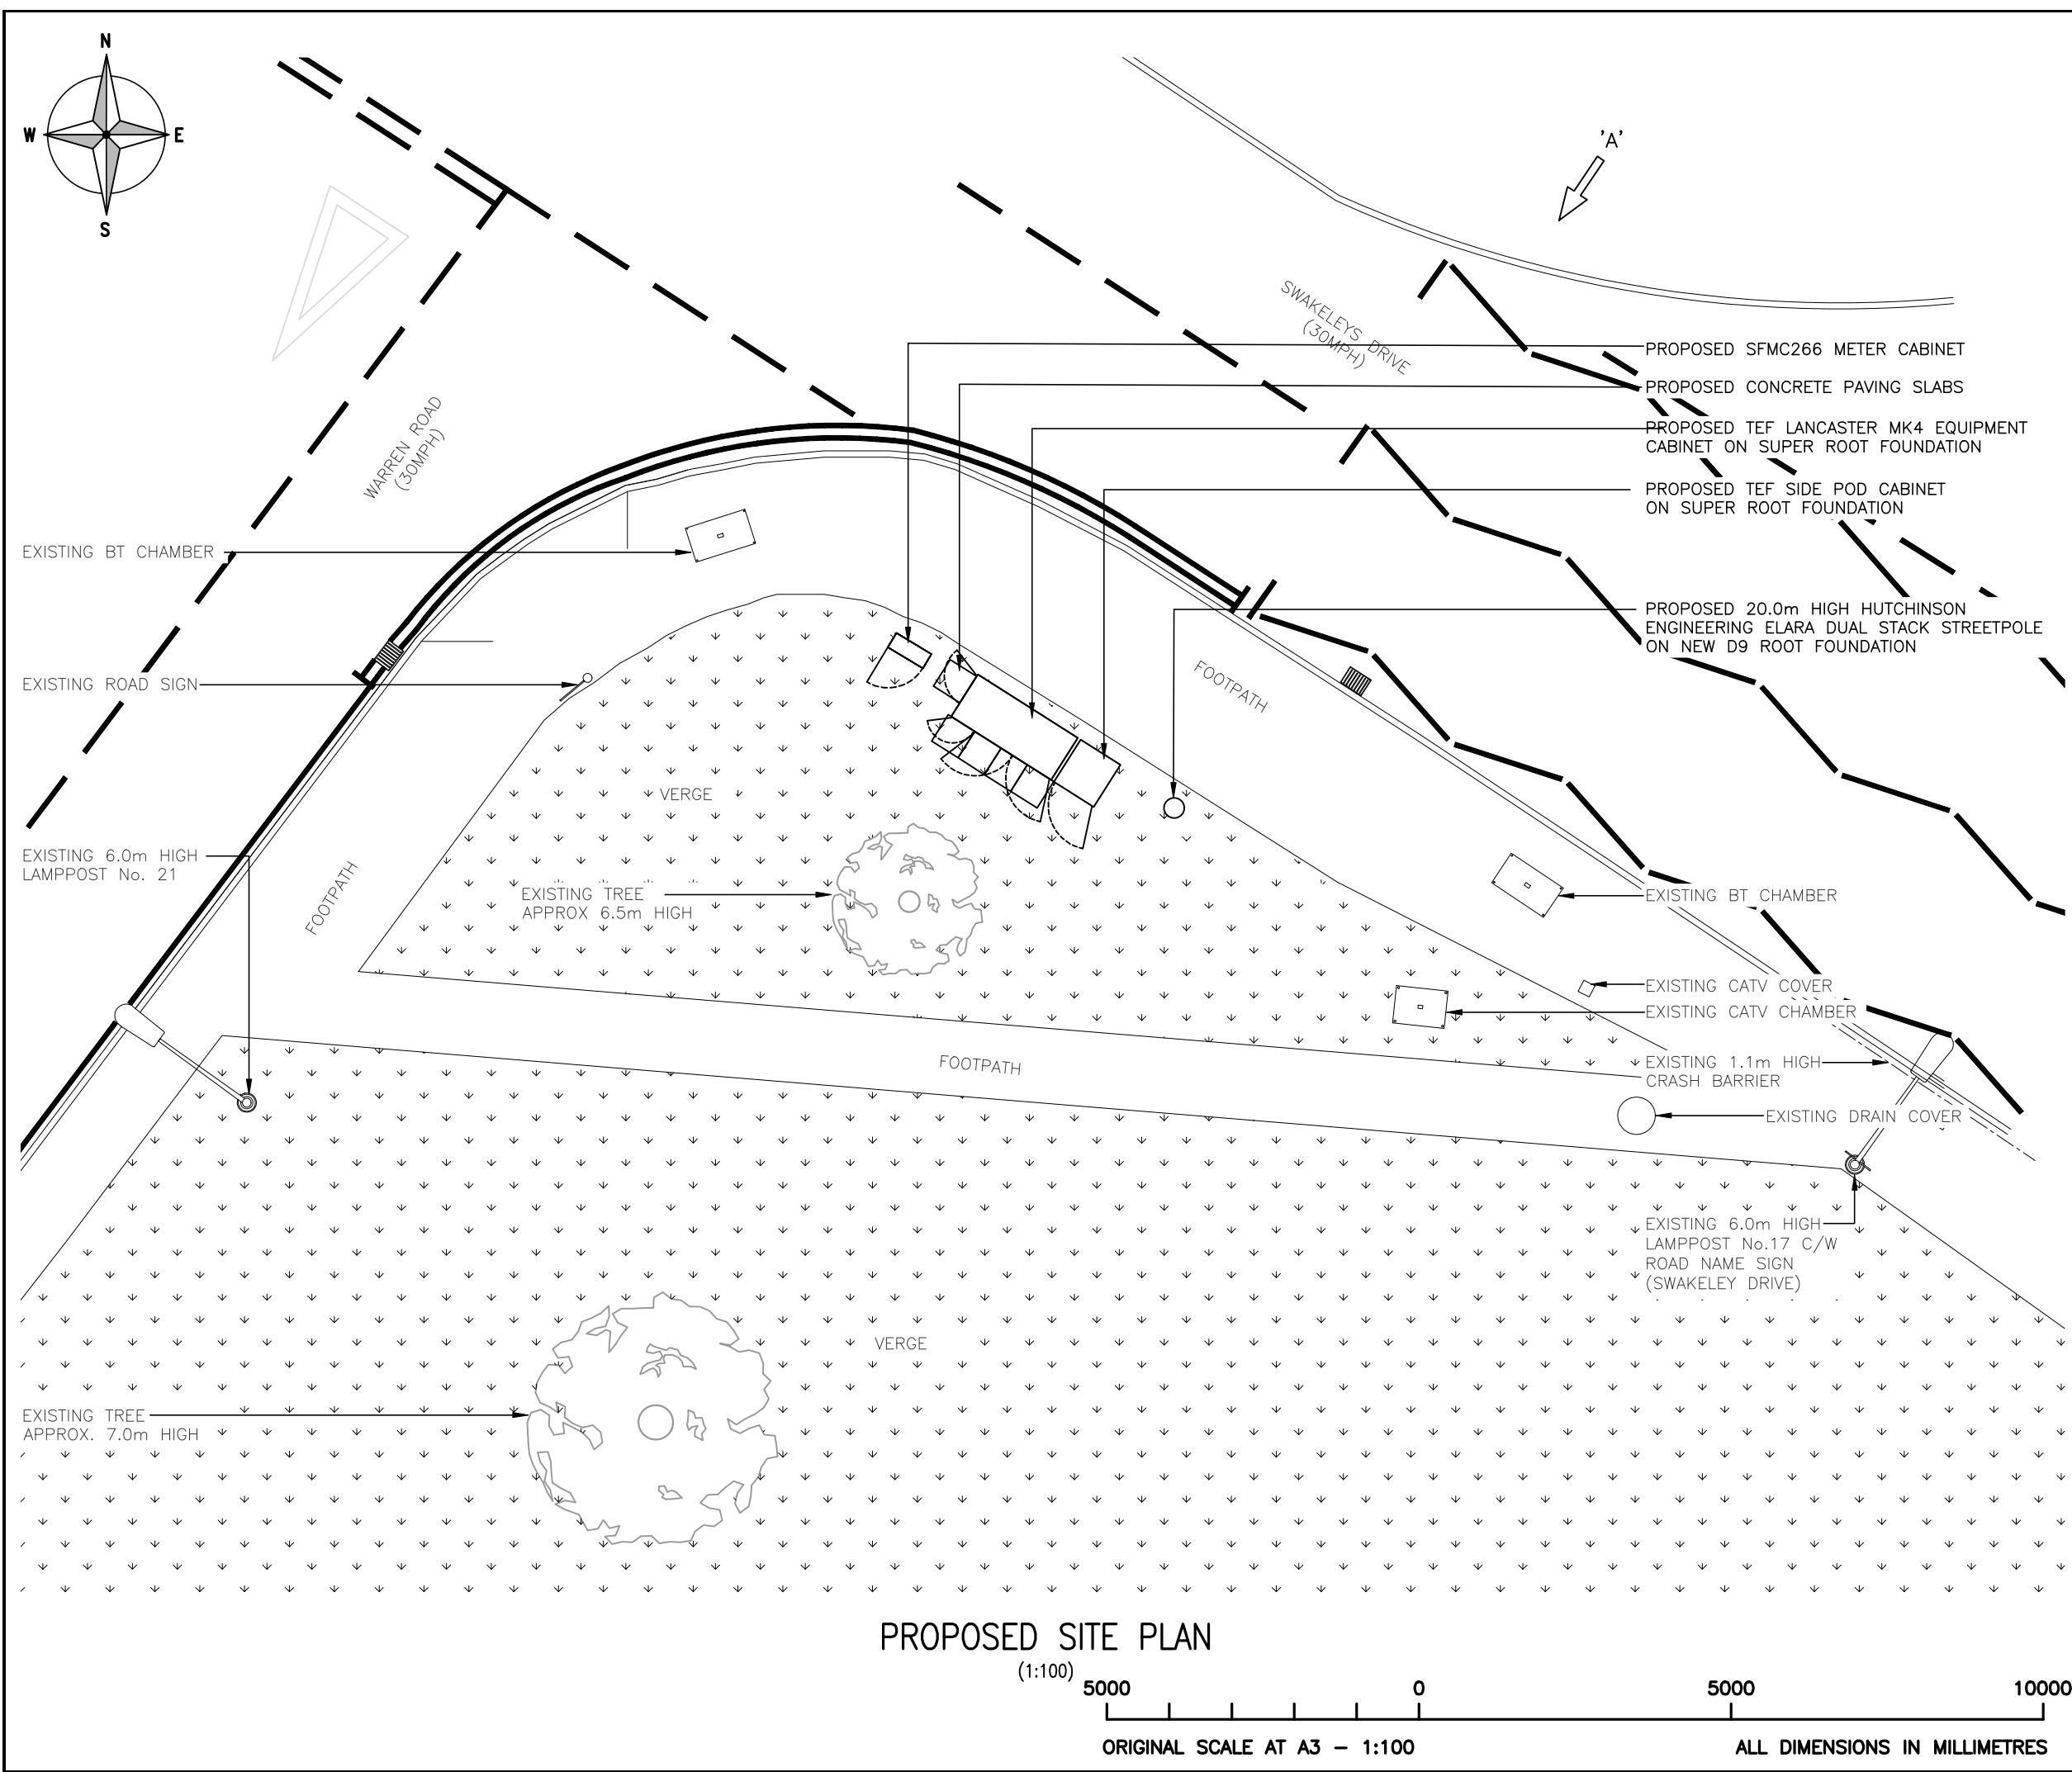

ALL DIMENSIONS ARE IN mm UNLESS NOTED OTHERWISE

N.G.R

E: 506912 N: 185716

NOTES:

B	TEF Unilateral site	SH	UP	02.12.19
A	Issued for Construction	DW	UP	06.11.19
REV	MODIFICATION	BY	CH	DATE

CLARKEtelecom

Unit E, Madison Place, Northampton Road,
Manchester, M40 5AG
Tel: 0161 785 4500
Fax: 0161 785 4501
Web: www.clarke-telecom.com

O₂

CORNERSTONE - LONDON

Cell Name

SWAKELEYS DRIVE SF

Opt.

—

Cell ID No

CORNERSTONE

E332640

150083

TEF

044604

VF

76295

Site Address / Contact Details

SWAKELEYS DRIVE/
WARREN ROAD JUNCTION
ICKENHAM
UXBRIDGE
UB10 8SH

Drawing Title:

PROPOSED SITE PLAN

Purpose of issue:

CONSTRUCTION

Dwg Rev:

Drawing Number:

201

B

Surveyed By:

PL

Original Sheet Size:

A3

Pack Issue:

Drawn:

DW

Date:

06.11.19

Checked:

UP

Date:

06.11.19

B

PROPOSED SITE PLAN

(1:100)

5000 0 5000 10000

ORIGINAL SCALE AT A3 - 1:100

ALL DIMENSIONS IN MILLIMETRES

