


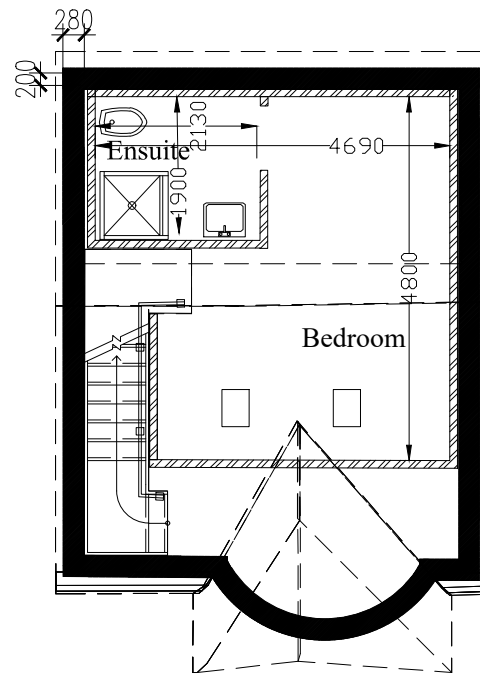


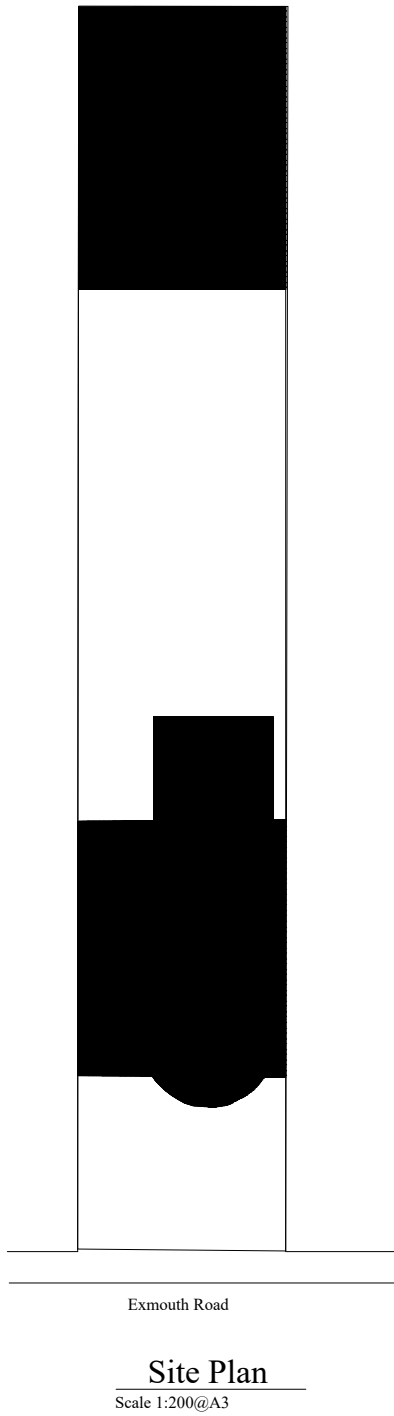


Proposed Loft Floor

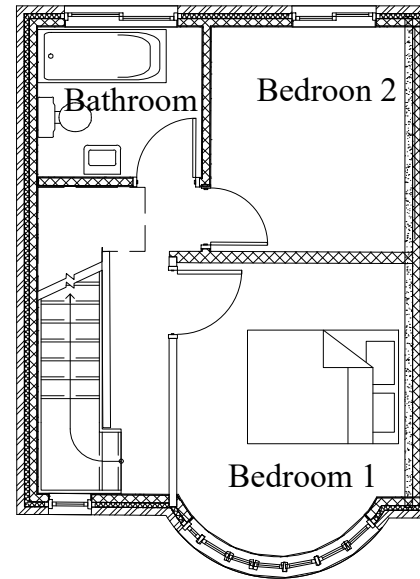

Proposed First Floor

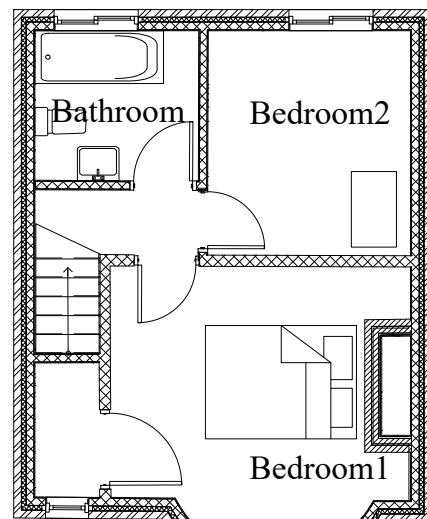

Existing First Floor

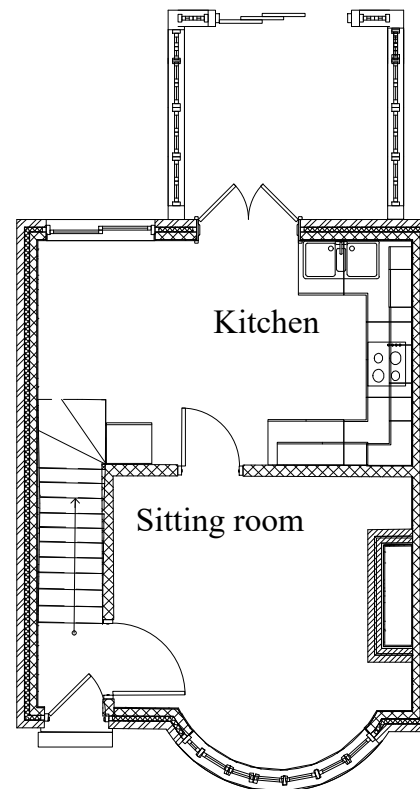

Existing Ground Floor

Notes:

- Do not scale from this drawing
- Use figure dimensions only
- Issued for purpose indicated only
- All dimensions to be checked on site

No.	Date	Revision Notes
Client		
Project Address		
29 Exmouth Road Ruislip, HA4 0UH,		
Sheet Title		
Proposed Conversion of Roof Space FLOOR PLANS		
Drawn By	Status	
AC	PLANNING	
Scale @ A3	Date	
1:100	August 2021	
Project Ref	Drawing Number	Revision
HA429	2021-29-HA4-03	