




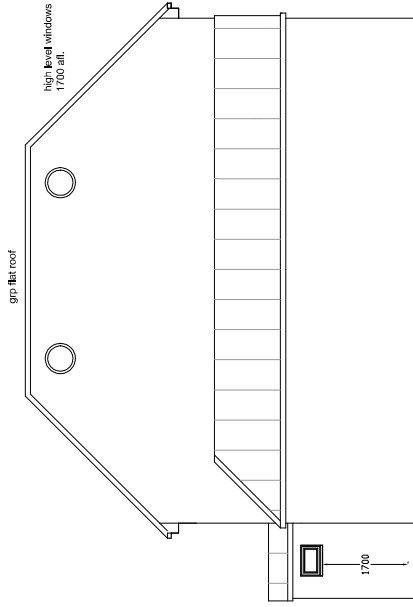


SIDE ELEVATION S

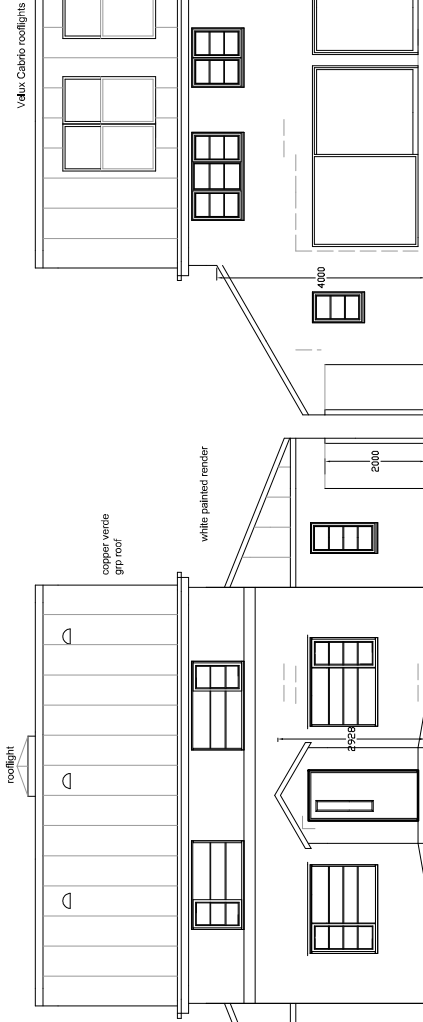


FRONT ELEVATION

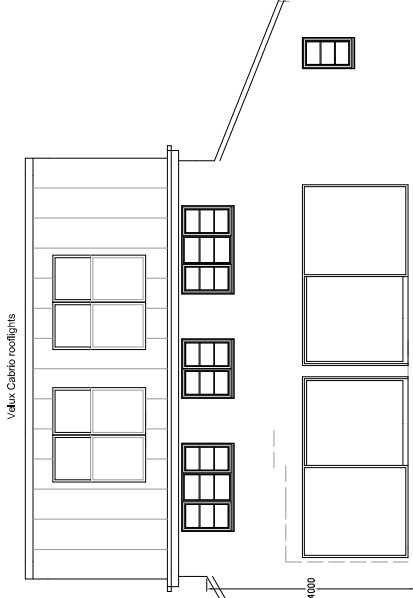


REAR ELEVATION

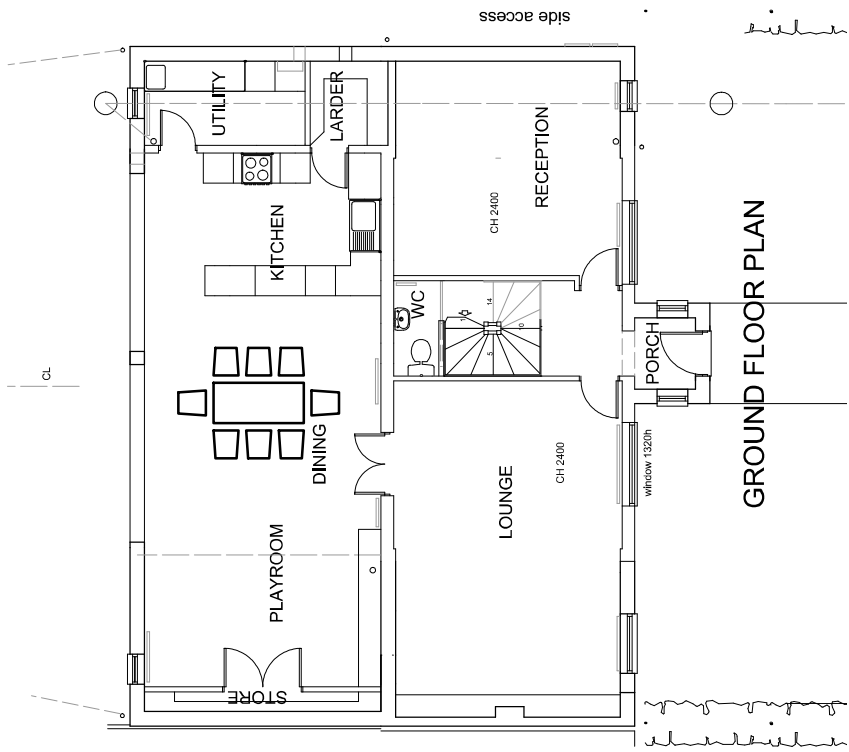

GROUND FLOOR PLAN

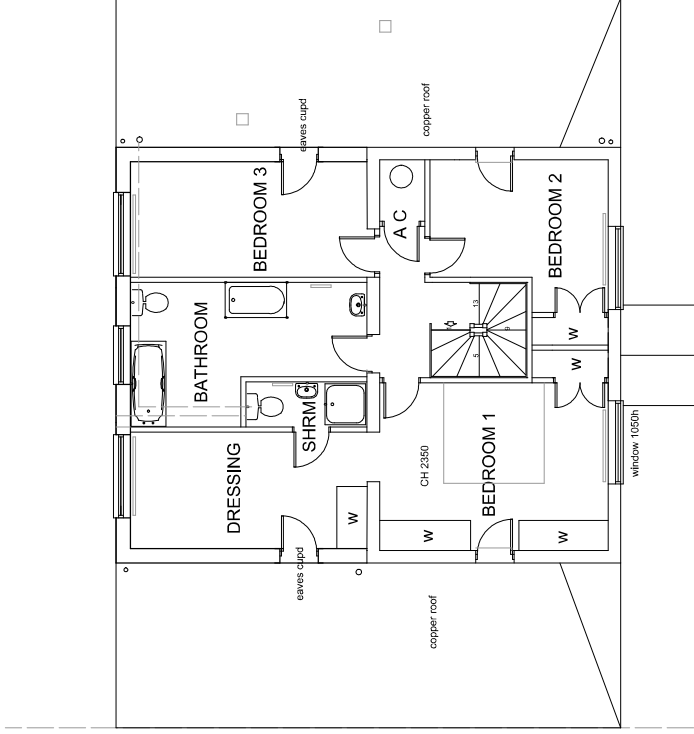

FIRST FLOOR PLAN

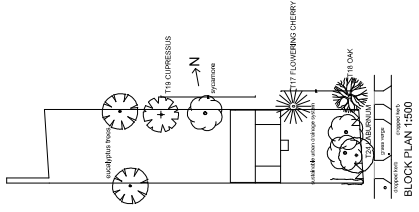

Revision	Description	Date
This drawing must not be released, loaned or copied without consent of M. Baldwin		
www.photobuildings.co.uk		
Mark Baldwin (HCC/ACD/PCU)		
CHARITABLE ADVICE & ARCHITECTURAL CONSULTANT		
Telephone: 01895 254456		
Client: Mr. & Mrs. M. Baldwin		
Project: 231 LONG LANE		
HILLINGDON UB10 3AP.		
Drawing No: EXISTING PLANS & ELEVATIONS.		
Scale: 1:50 @ A1	Date: July 21	
Project No: MS / 3880 / 1	Rev:	