


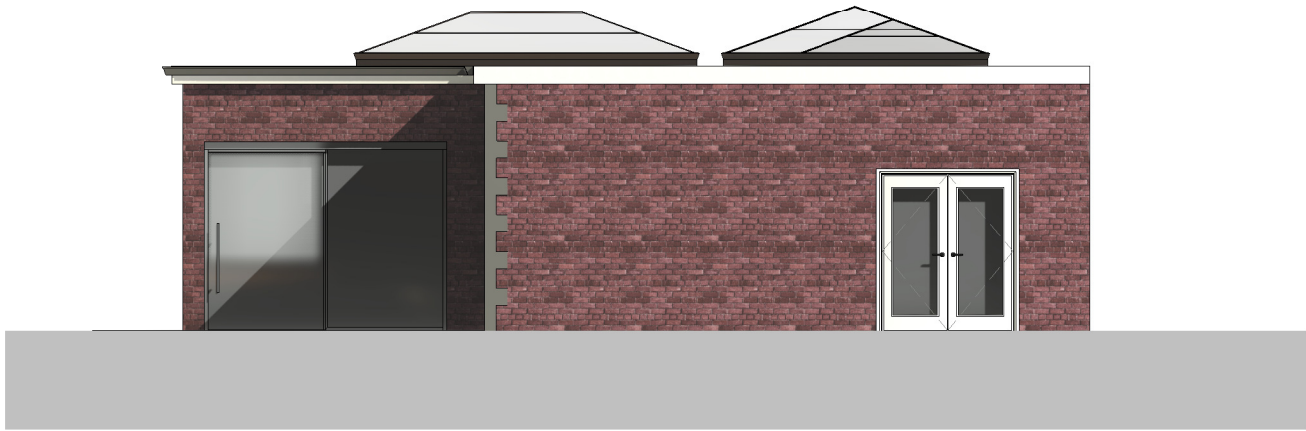


East elevation - Proposed
1 : 100




Front elevation - Proposed
1 : 100




Location Plan
1 : 1250

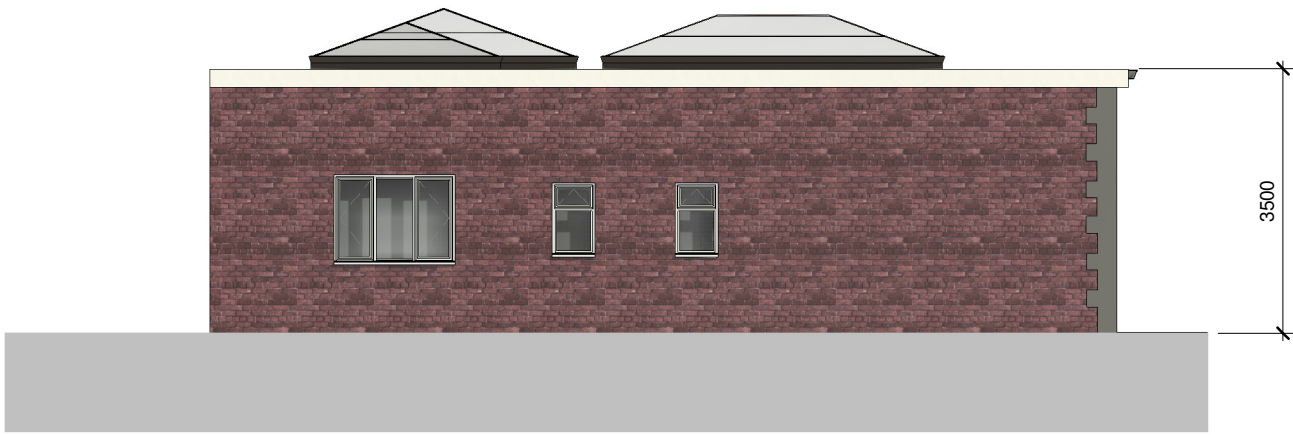


West elevation - Proposed
1 : 100

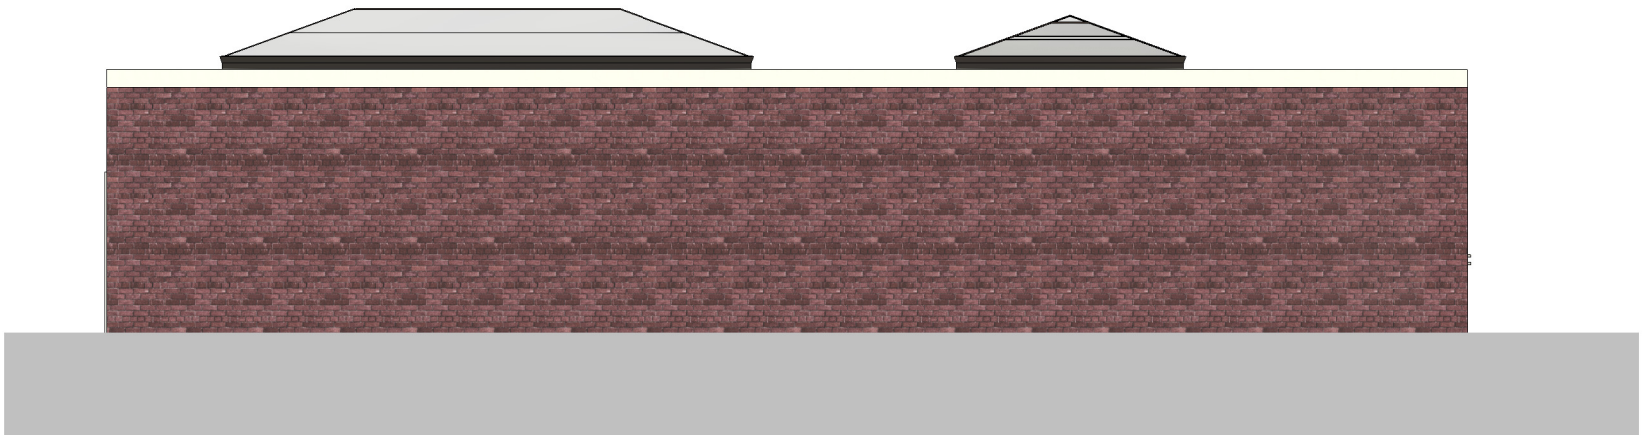

Rear elevation - Proposed
1 : 100

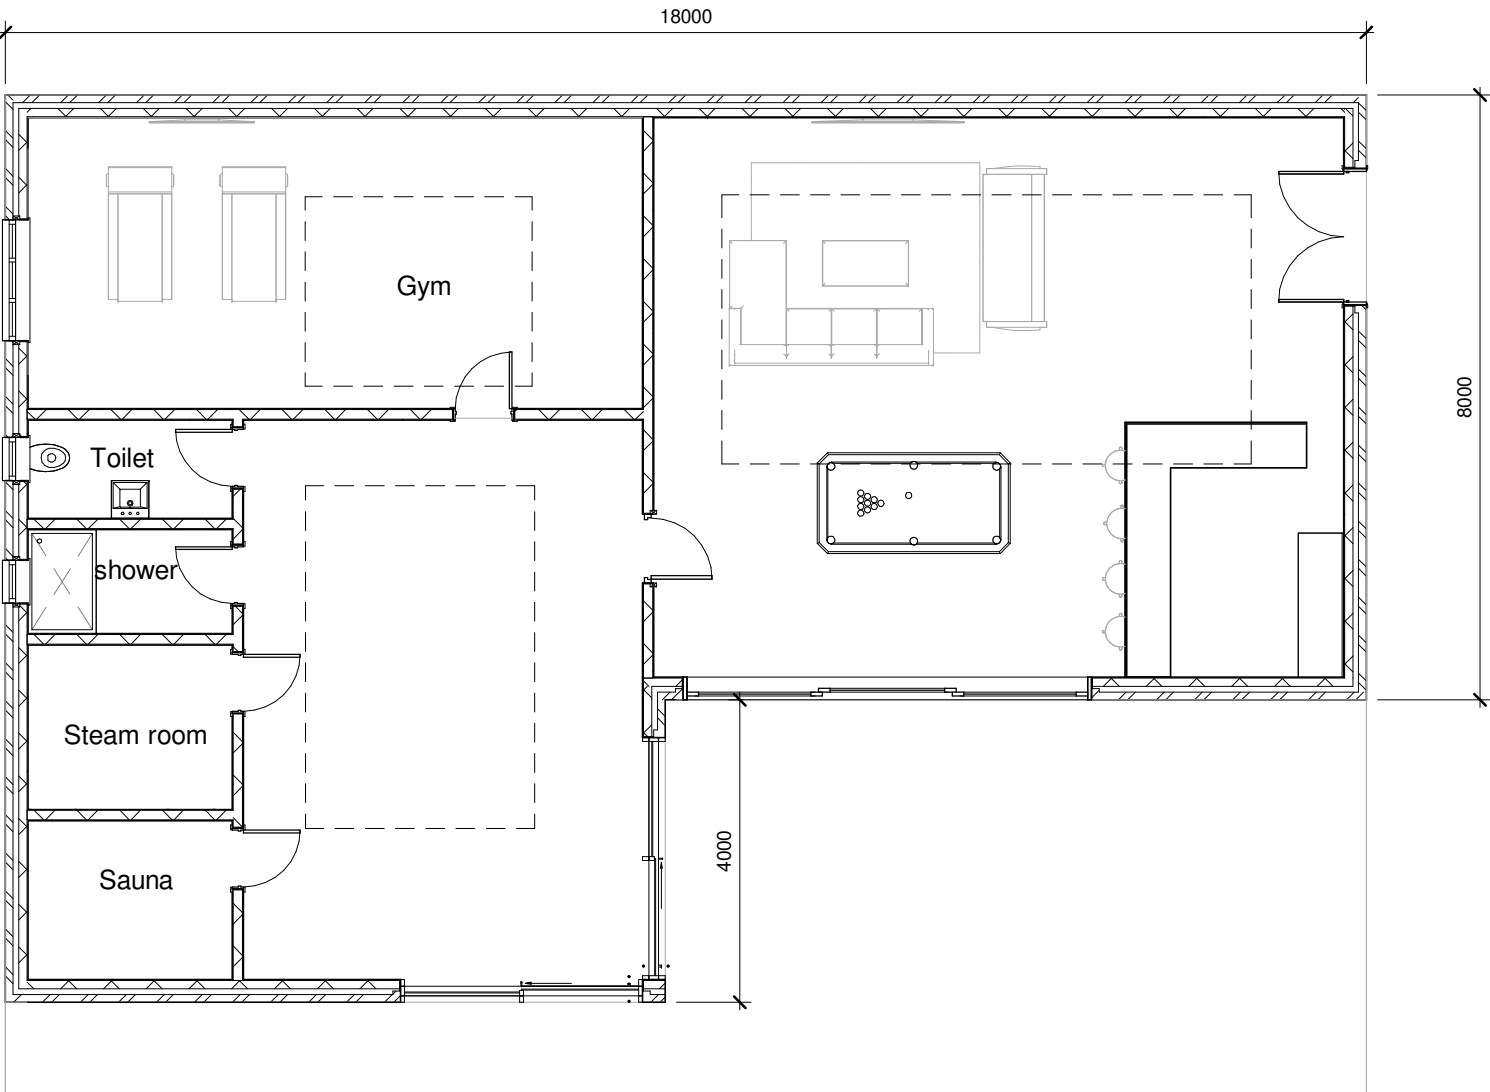

00 - Proposed Plan
1 : 100

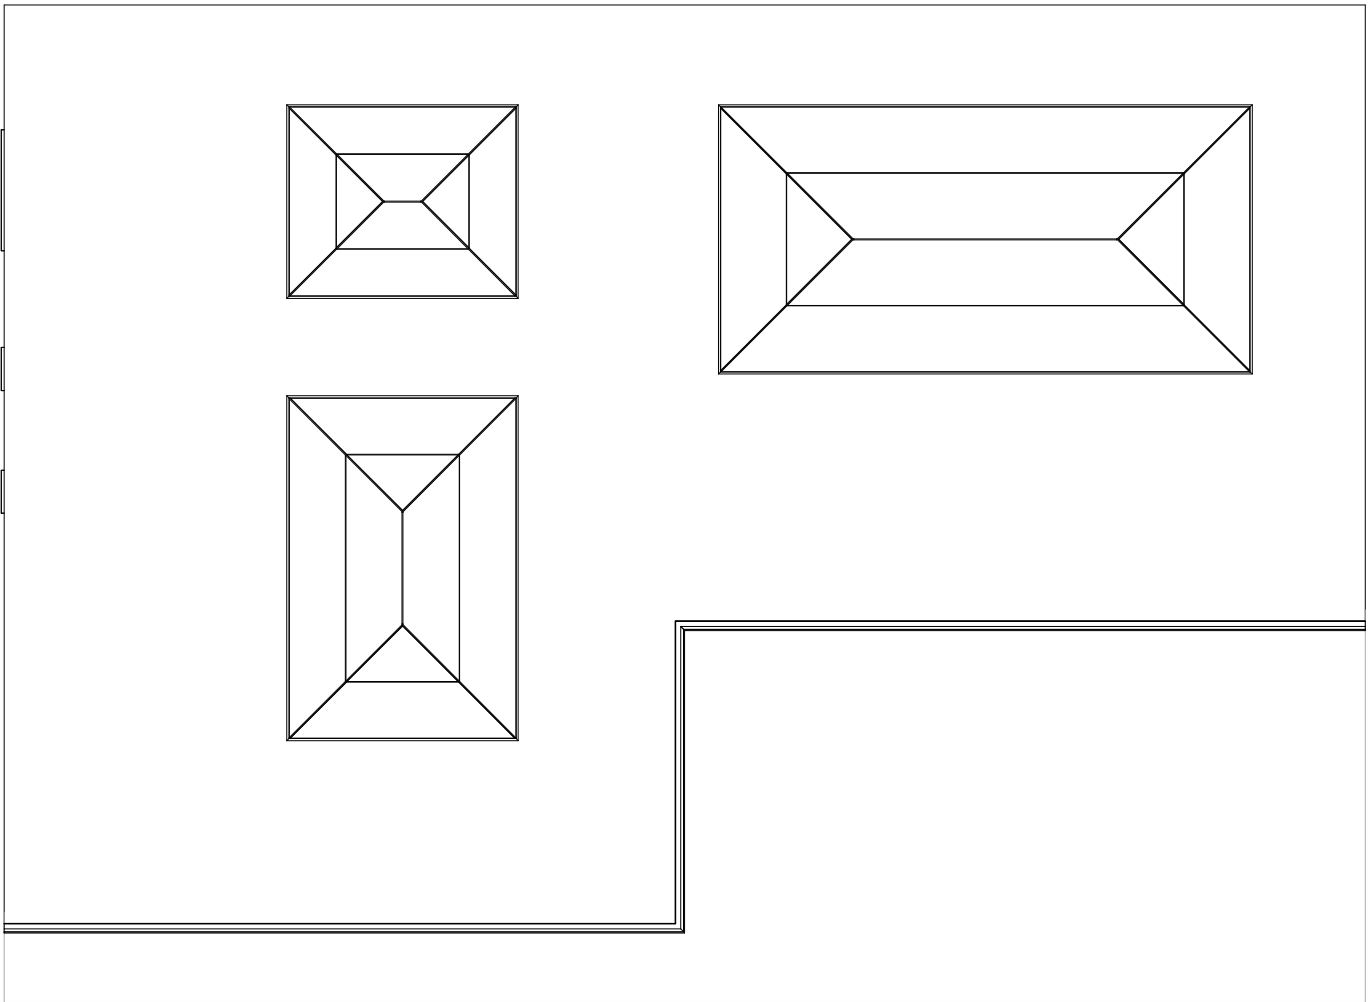

Roof - Proposed Plan
1 : 100



Site Plan
1 : 500

DISCLAIMER THESE ARE THE PLANNING DRAWINGS AND SHOULD NOT BE USED FOR STRUCURAL CALCULATIONS OR ANY ENGINEERING PURPOSES.	IMPORTANT NOTE: 1- ALL GUTTERS, FOUNDATIONS AND DOWN PIPES TO REMAIN WITHIN THE BOUNDARY LINES OF THE SUBJECT PROPERTY 2- ALL PLANS ARE SUBJECT TO FULL PLANS APPROVAL BY BUILDING CONTROL, NOT BUILDING NOTICE.	Revision	Description	Date	DESCRIPTION: Outbuilding	CLIENT / JOB ADDRESS: Mr D Grover 51A THE DRIVE ICKENHAM UXBRIDGE UB10 8AG	DRAWING TITLE PLANNING APPLICATION	
							SCALE	1:100, 1:500 & 1:1250 @A1
							DATE	NOV/2021
							REF	A101 + A102
							DRAFT	3
THIS DRAWING IS SUBJECT TO COPYRIGHT DO NOT REPRODUCE THIS DRAWING WITHOUT PRIOR PERMISSION FROM ARCHITECT								