



NOTES

The Contractor must verify all dimensions at the site before setting out, commencing work, or making any shop drawings. Any discrepancies must be reported to the Contract Administrator before proceeding.

DO NOT SCALE FROM THIS DRAWING

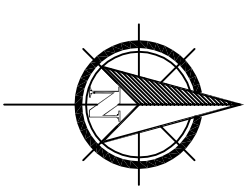


EXISTING SITE PLAN

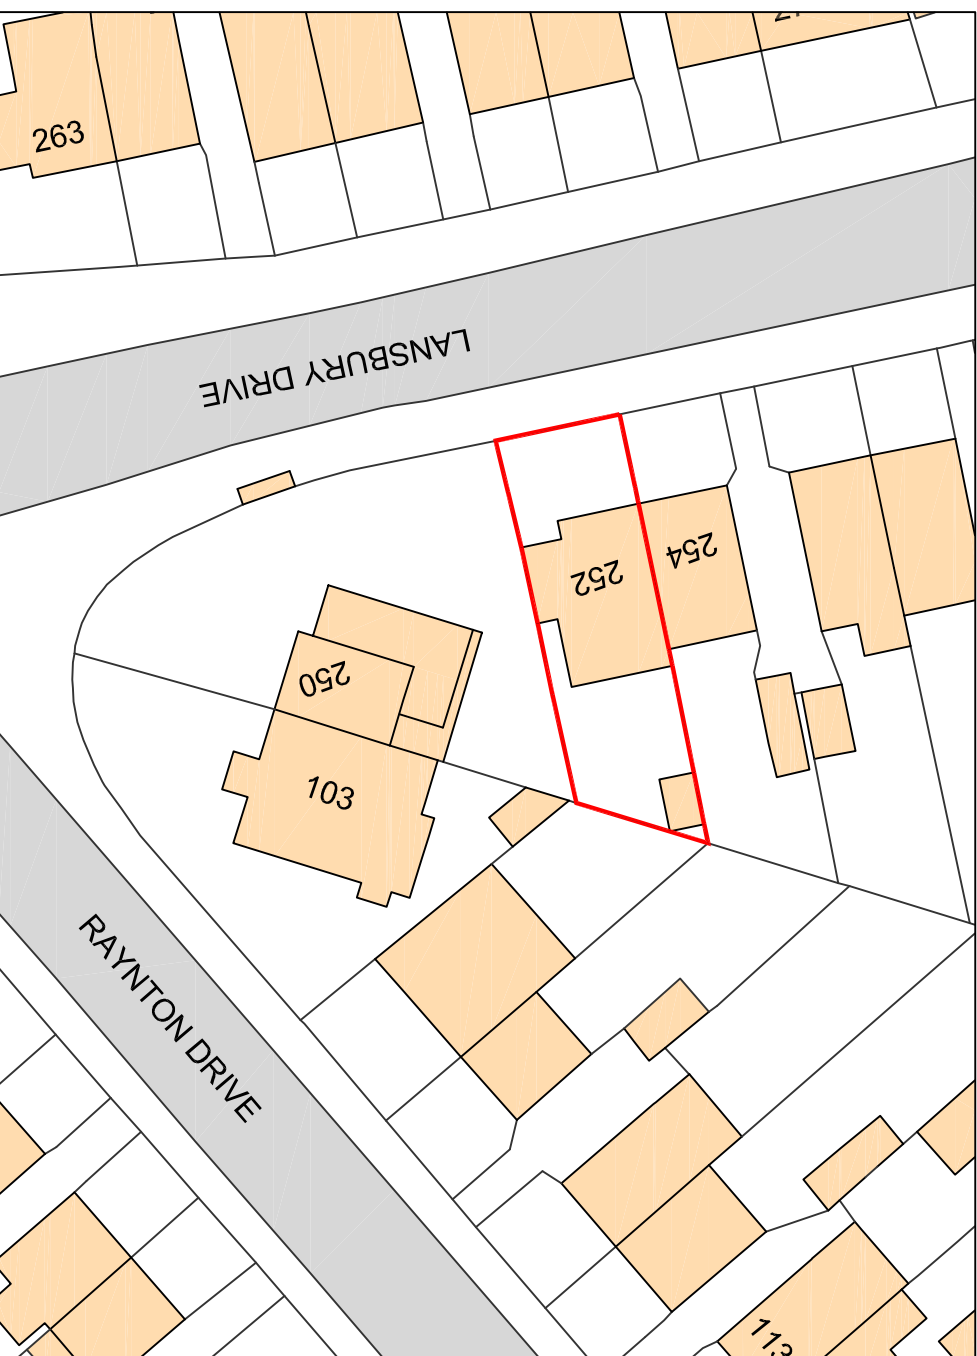

Ordinance Survey, (c) Crown Copyright 2021. All rights reserved. Licence number 100022432

PROPOSED SITE PLAN

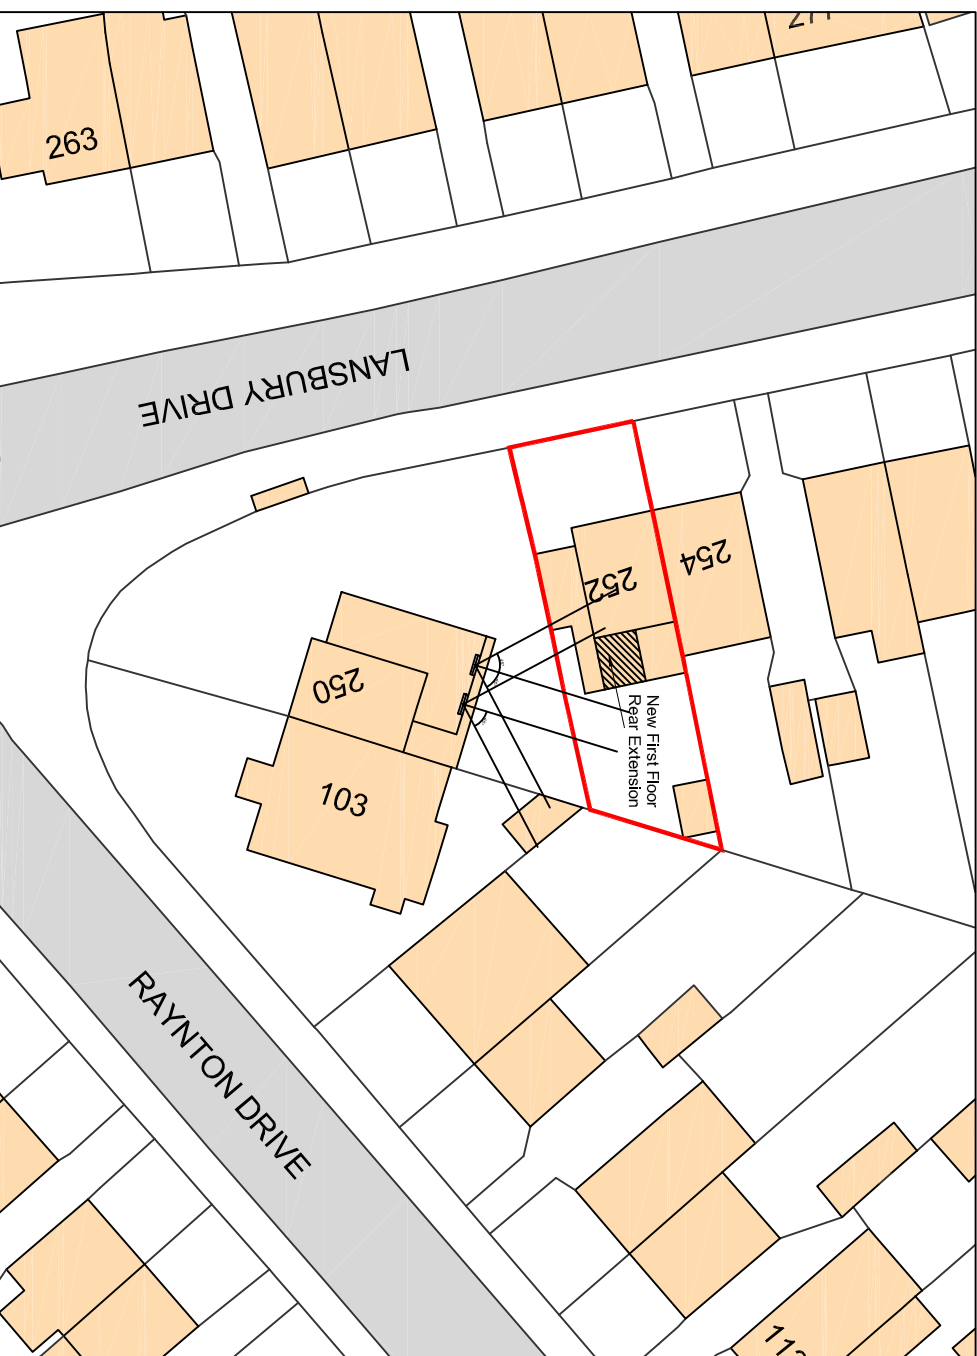

-	-	-
Rev	Revision notes	Initials Date



GGC DESIGN LTD
CHARTERED ARCHITECT
Tel: 01895 251323
Mob: 07976 732636
g.g.callon11@btinternet.com

PROJECT
252 LANSBURY DRIVE, HAYES UB4 8SL
FIRST FLOOR REAR EXTENSION

DESCRIPTION
EXISTING & PROPOSED SITE PLANS

SCALE 1:500 @ A3	DRAWN BY JT	CHECKED BY GC	DATE 19/07/21
DRAWING NO. 252 LDE / P1 / 02			REV. B