
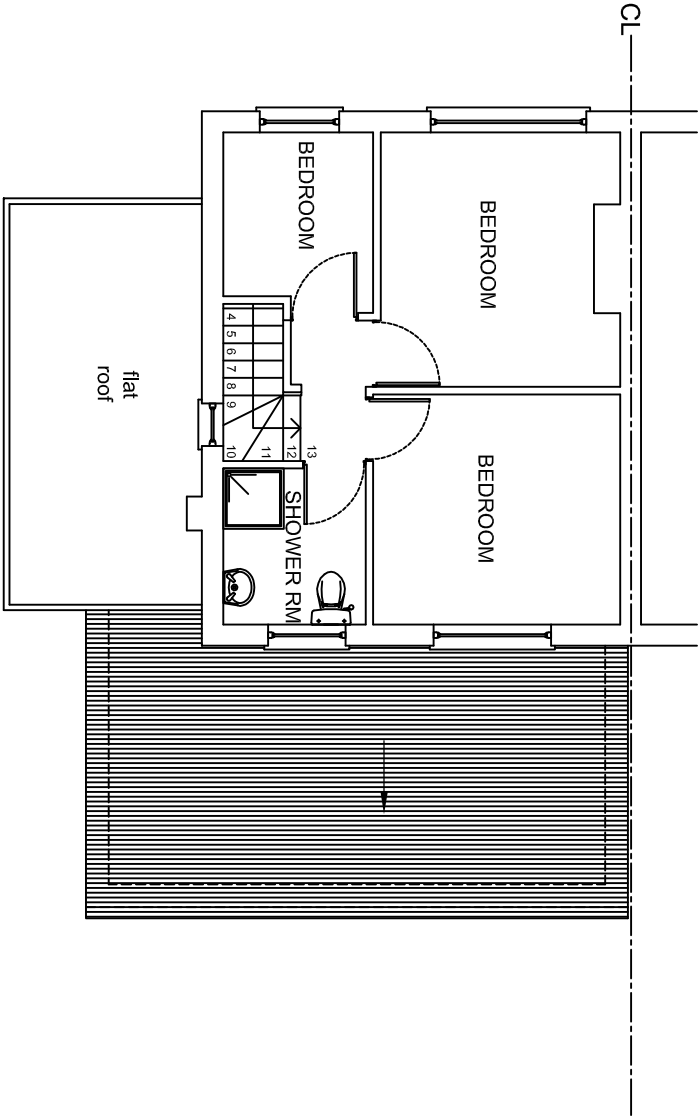


NOTES


The Contractor must verify all dimensions at the site before setting out, commencing work, or making any shop drawings. Any discrepancies must be reported to the Contract Administrator / Architect before proceeding.

This drawing to be used for estimating purposes only. The Contractor must not use this drawing for construction until the structural design has been carried out and confirmation given by Building Control that the design is acceptable. Architect's drawings to be used in conjunction with the structural drawings.


DO NOT SCALE FROM THIS DRAWING.

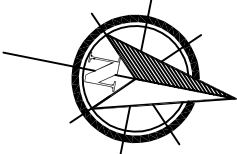

EXISTING FIRST FLOOR PLAN

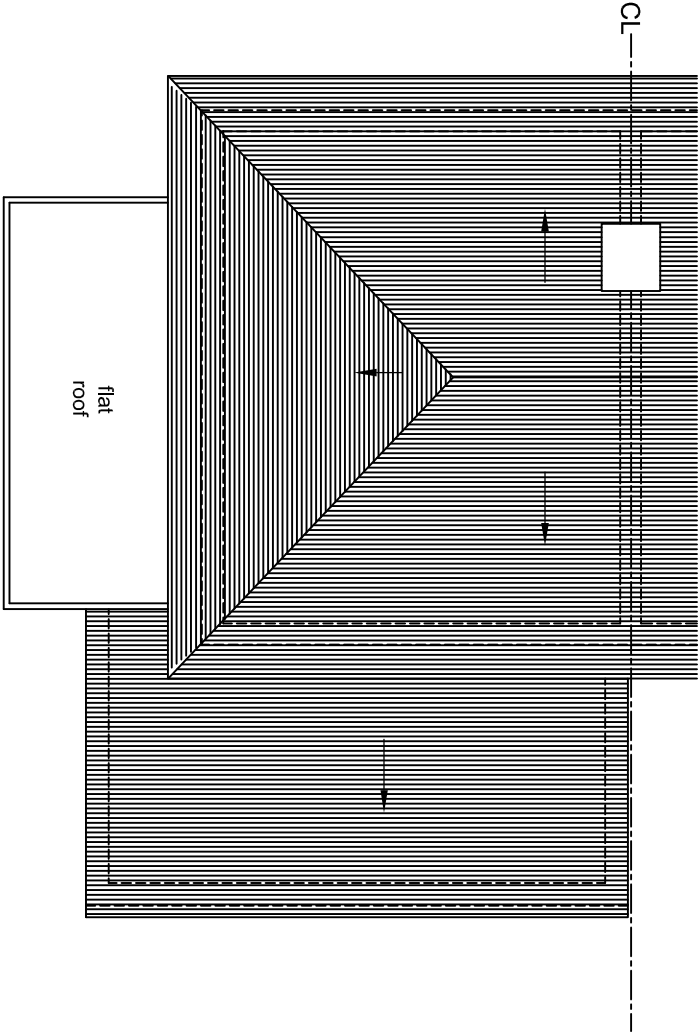

EXISTING ROOF PLAN

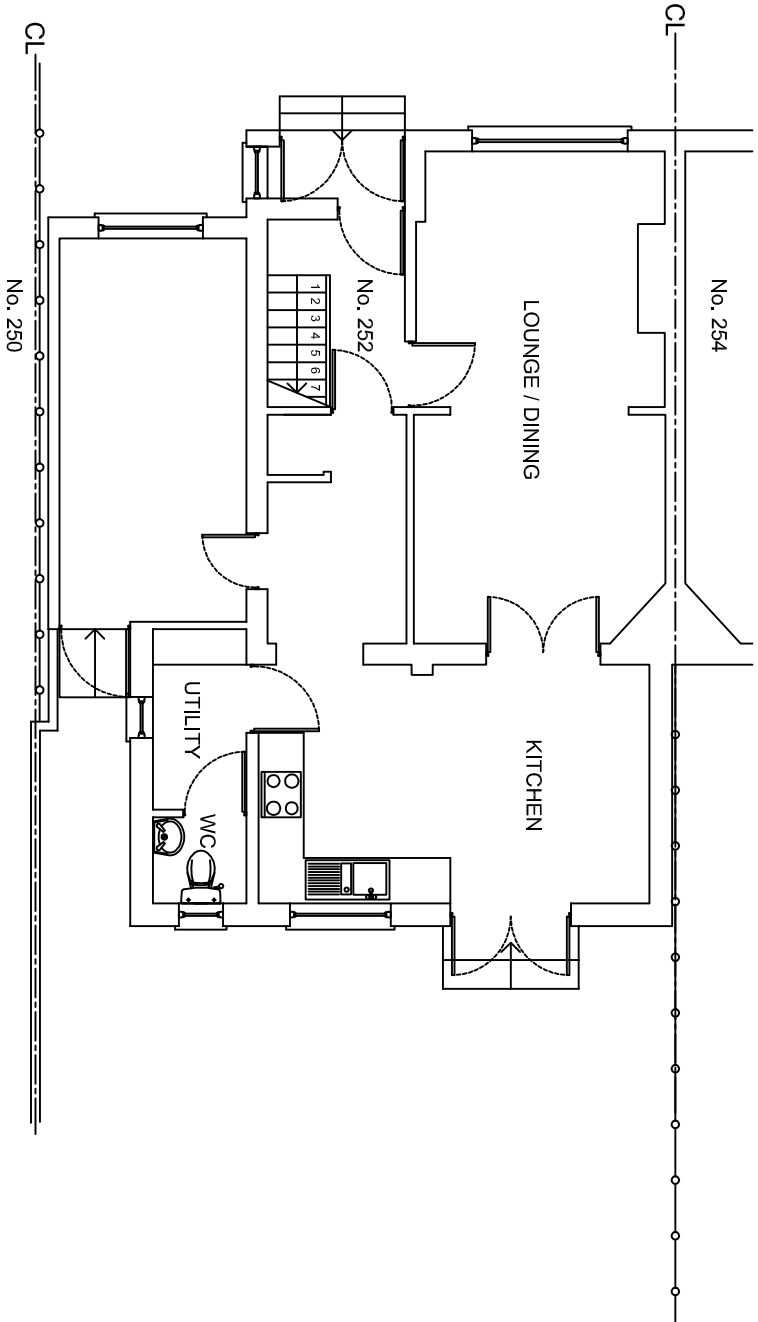

EXISTING GROUND FLOOR PLAN

Rev	Revision notes	Initials	Date
-	-	-	-



GDC DESIGN LTD
CHARTERED ARCHITECT
Tel: 01895 610 932
Mob: 07976 732 636
g.g.callon11@btinternet.com

PROJECT
252 LANSBURY DRIVE, HAYES UB4 8SL
FIRST FLOOR REAR EXTENSION

DESCRIPTION
EXISTING GROUND & FIRST FLOORS
& ROOF PLANS

SCALE 1:100 @ A3	DRAWN BY JT	CHECKED BY GC	DATE 12/07/21
DRAWING No.	252 LDE / P1 / 03	REV.	A

