



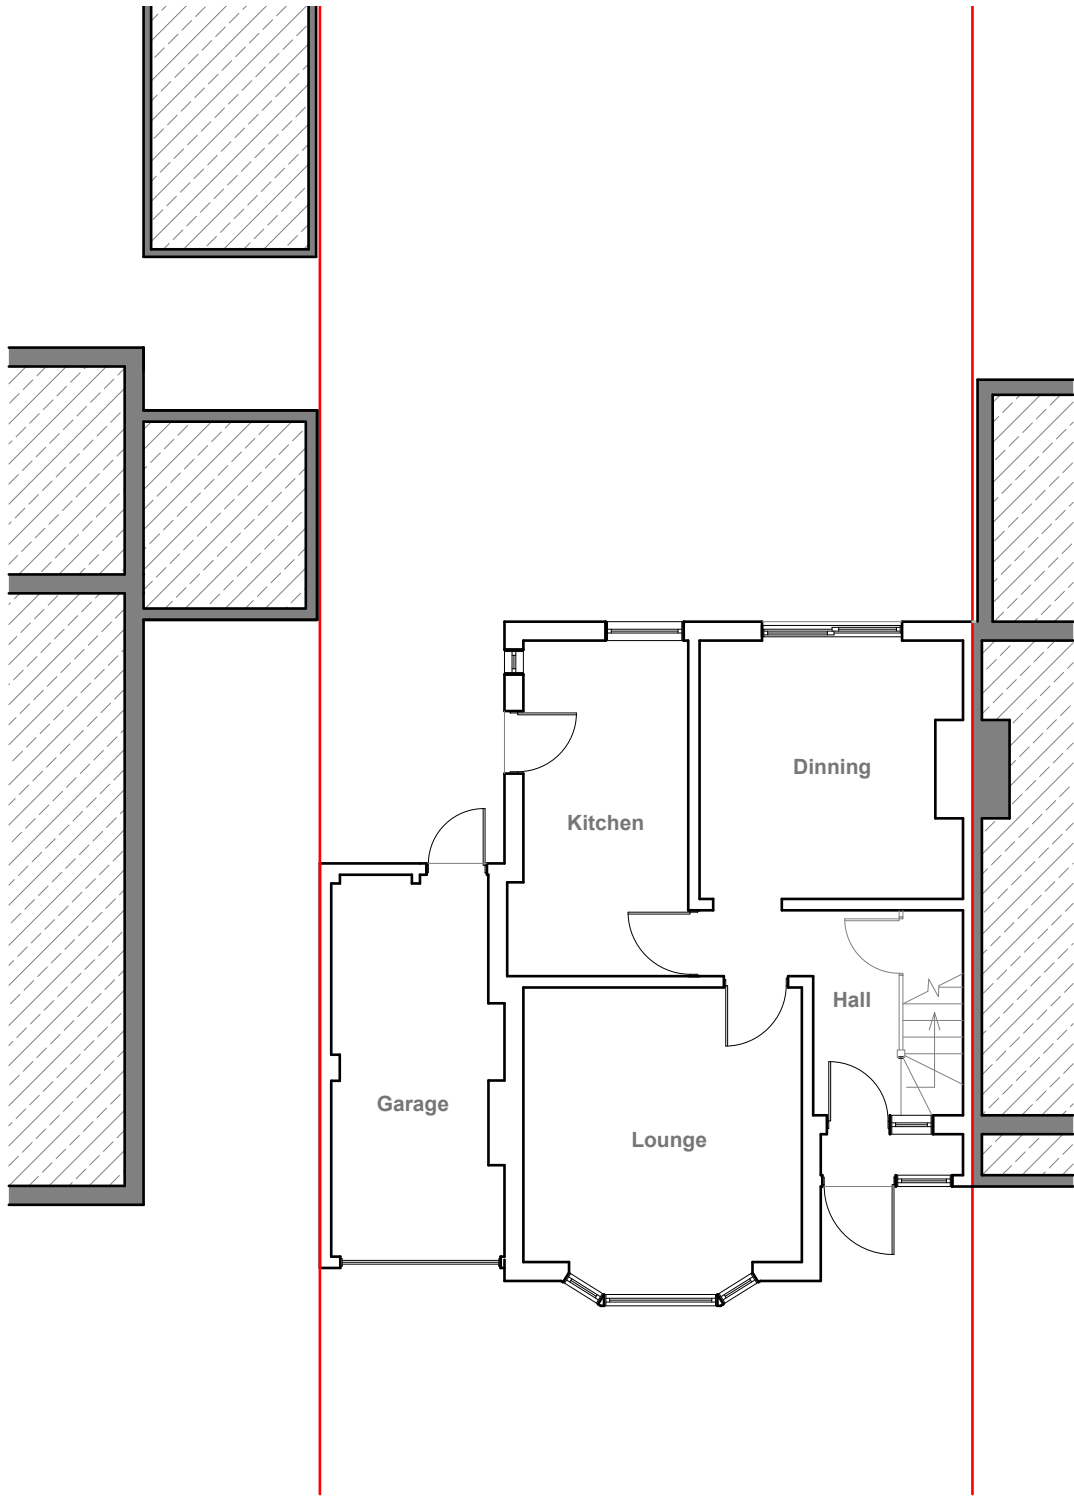

Existing Ground Floor Plan
Scale 1:100



Existing Front Elevation
Scale 1:100

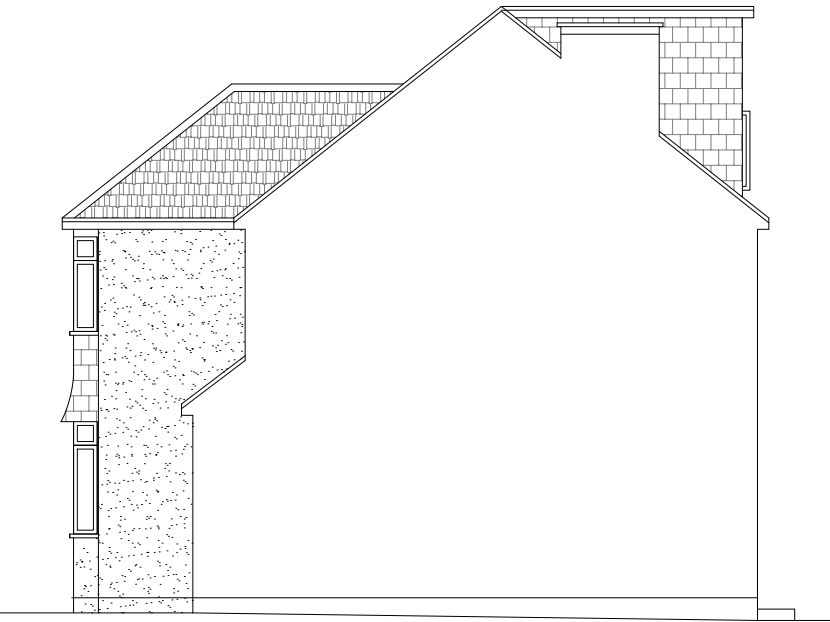

Existing Side Elevation
Scale 1:100





Existing Rear Elevation
Scale 1:100




Existing Side Elevation
Scale 1:100

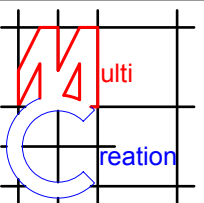

	Project: 7 Cranbourne Road Northwood HA6 1JX	Title: Existing Ground Floor Plan & Elevations	Scale: 1:100 @ A3 Date: 31.01.2020 Drawing No.: 3417 - 01A/BK
			Revision
239 Western Road, Southall, Middx, UB2 5HS Tel: 020 8571 1369 info@multicreation.co.uk			

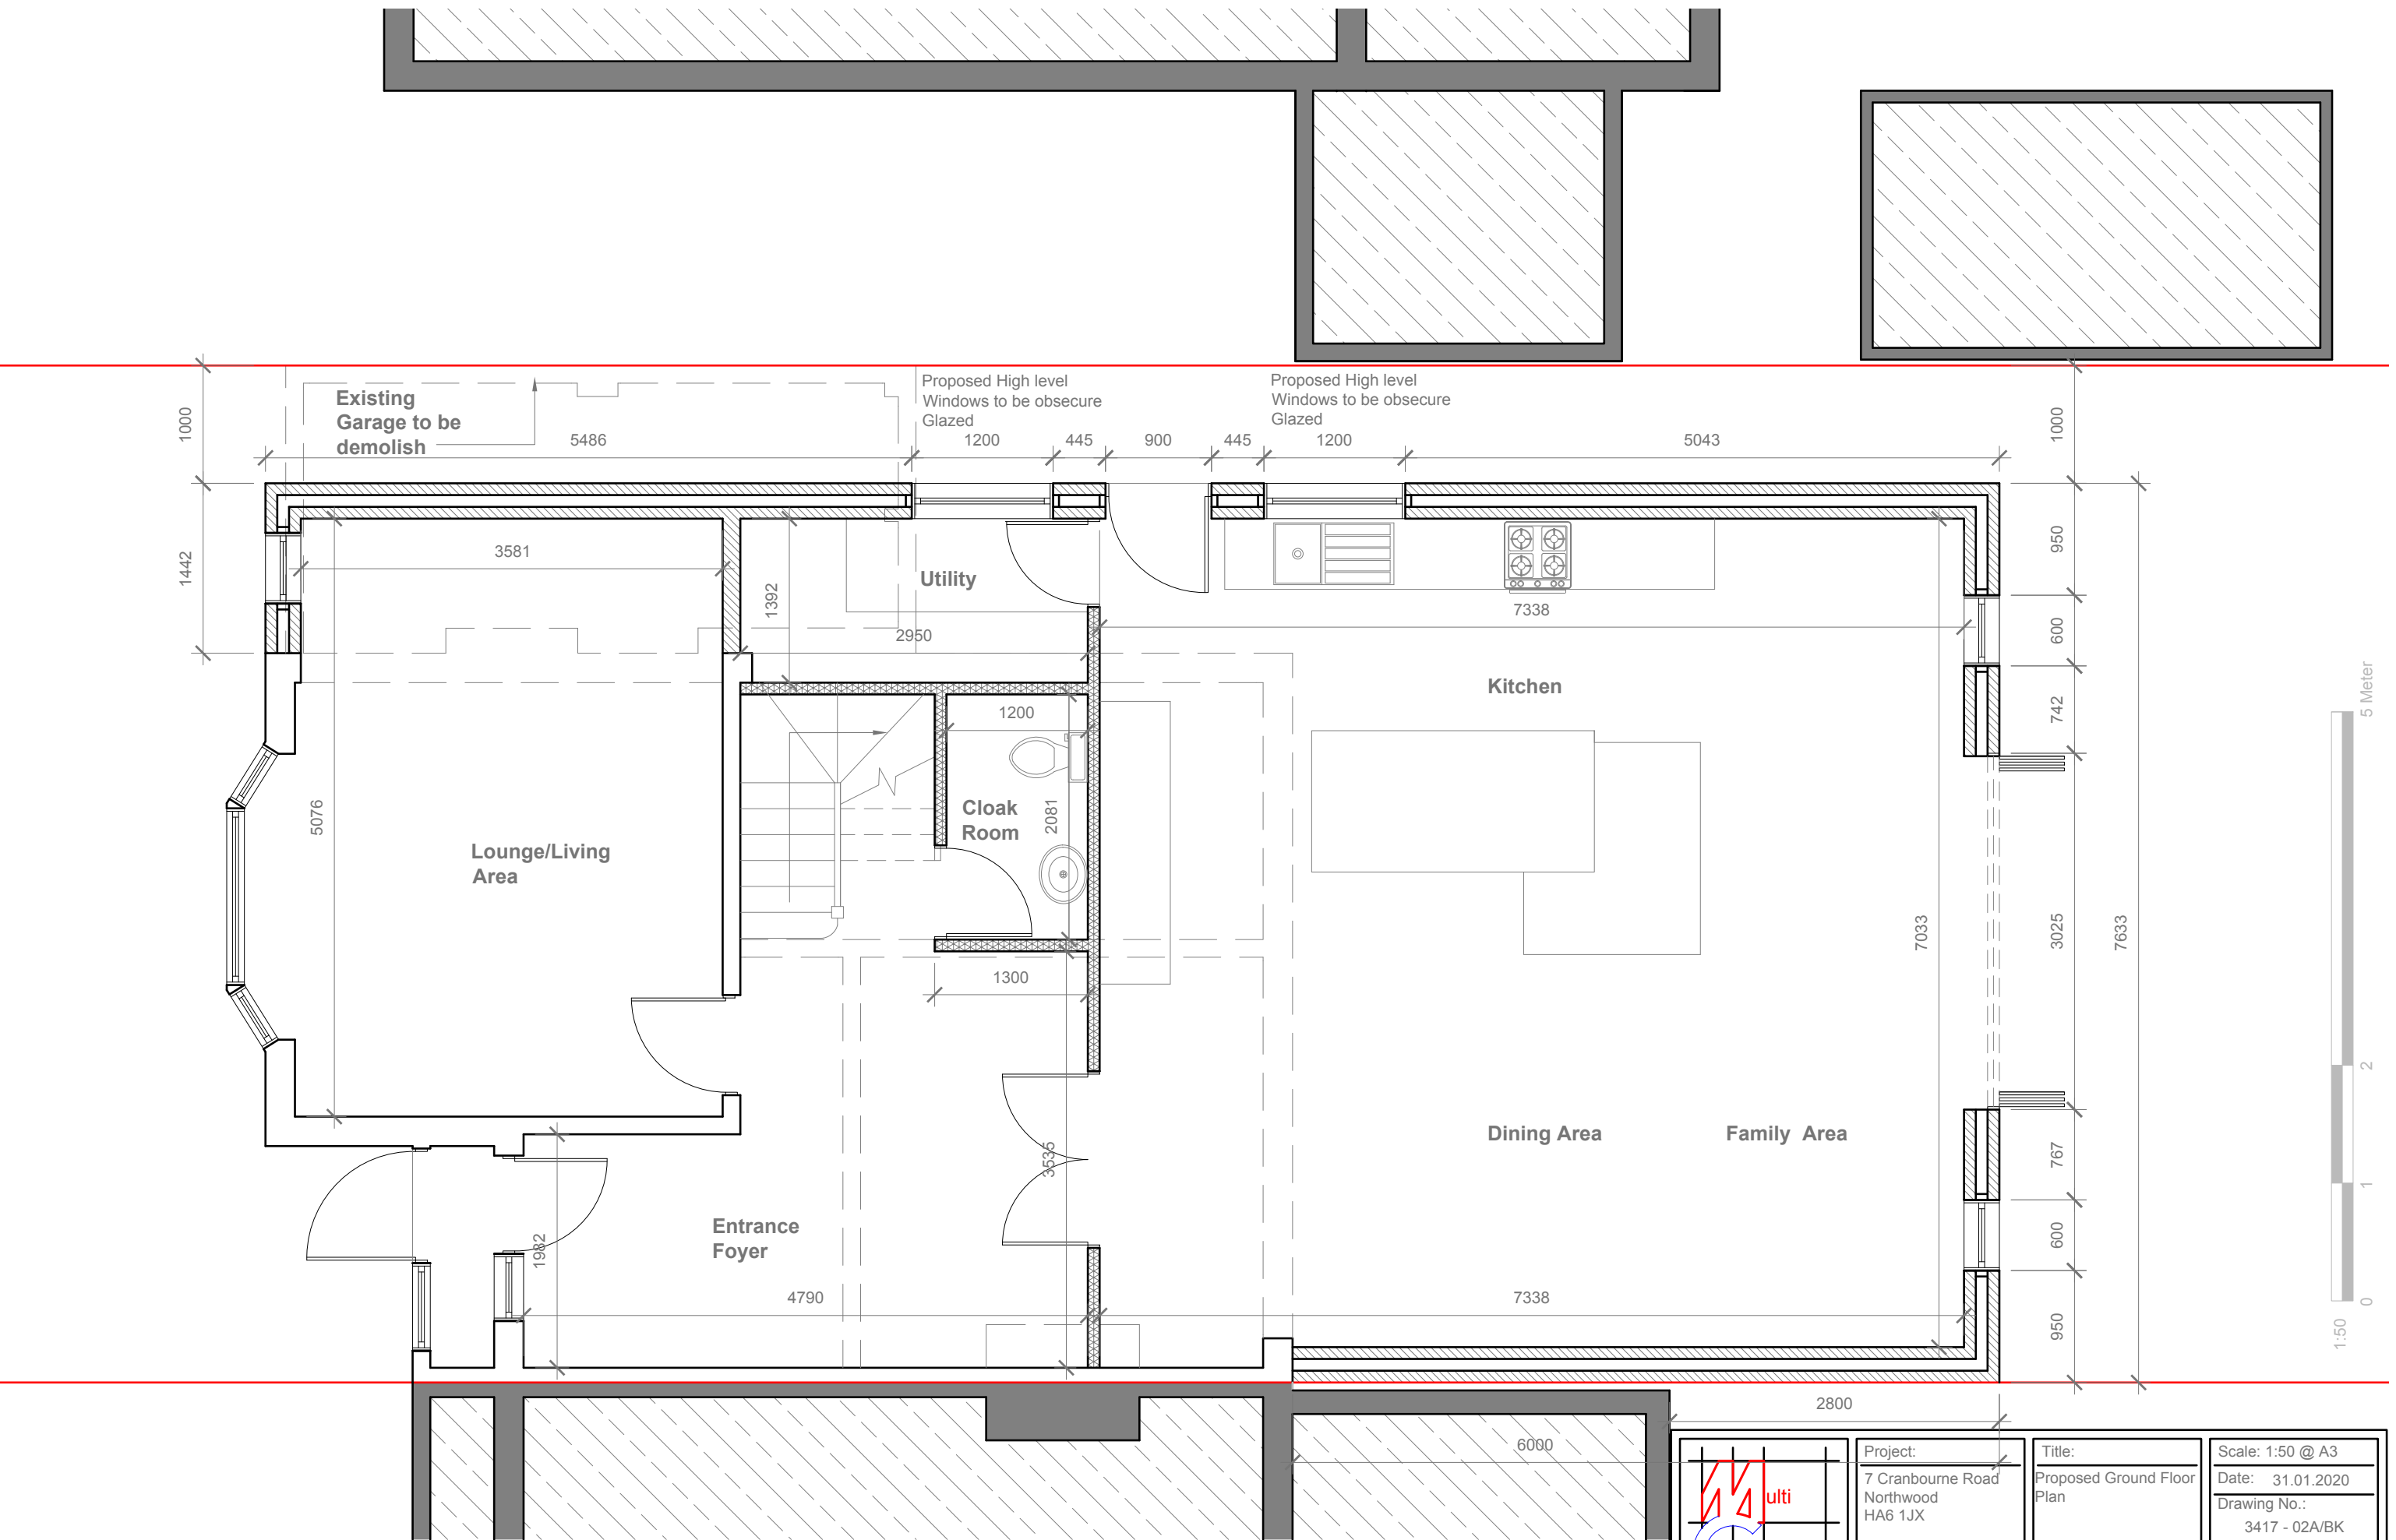


Proposed Ground Floor Plan
Scale 1:100

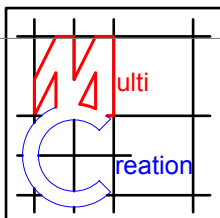	Project:	Title:	Scale: 1:50 @ A3
	7 Cranbourne Road	Proposed Ground Floor	Date: 31.01.2020
	Northwood	Plan	Drawing No.: 3417 - 02A/BK
	HA6 1JX		Revision
239 Western Road, Southall, Middx, UB2 5HS Tel: 020 8571 1369 info@multicreation.co.uk			




Proposed Front Elevation
Scale 1:100

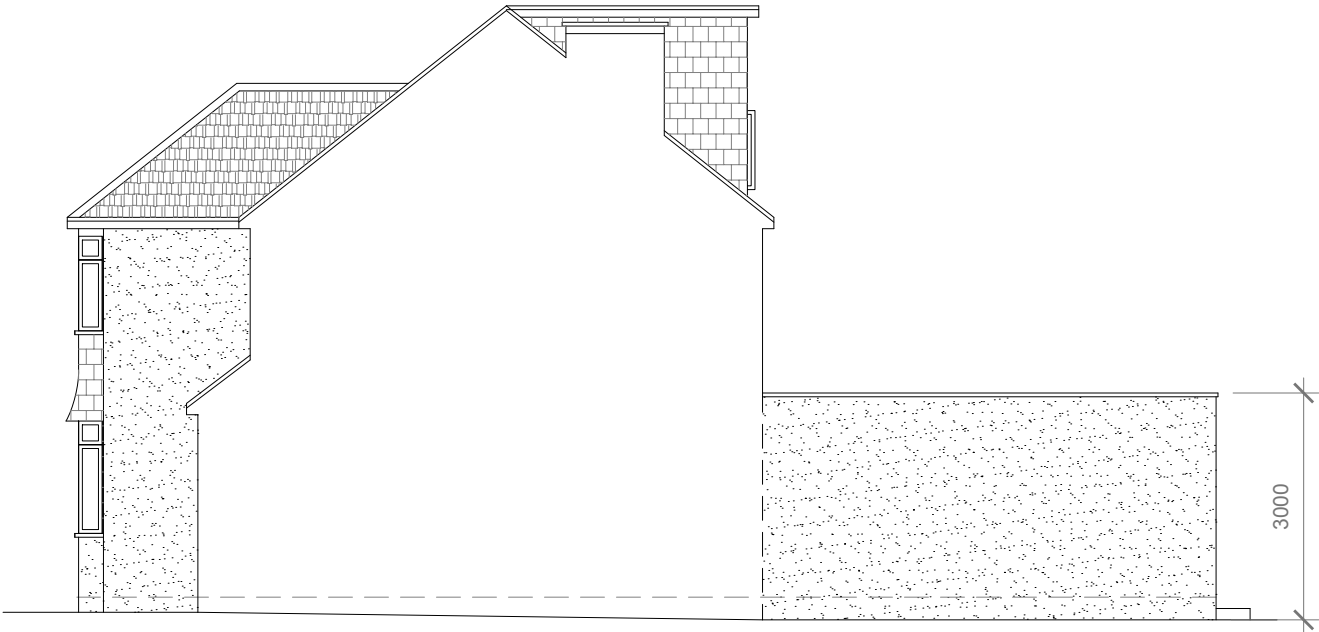

Proposed Side Elevation
Scale 1:100




Proposed Rear Elevation
Scale 1:100

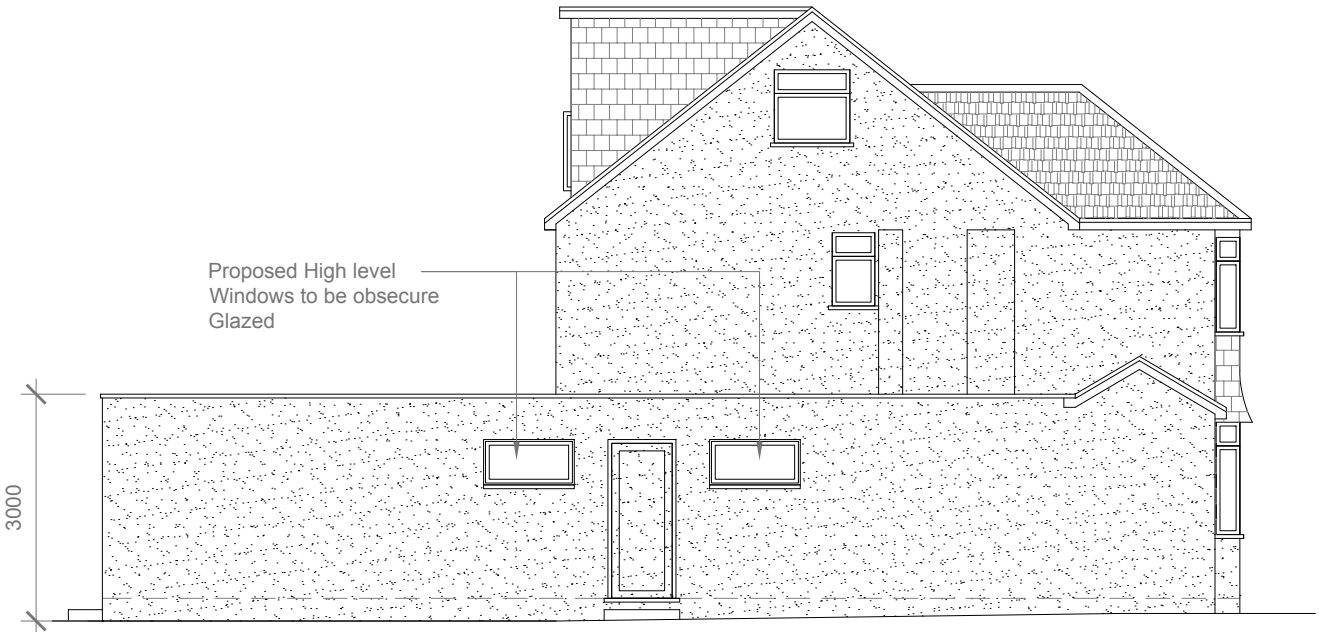

Proposed Side Elevation
Scale 1:100

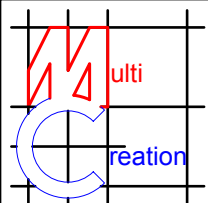

	Project:	Title:	Scale: 1:100 @ A3
	7 Cranbourne Road	Proposed Elevations	Date: 31.01.2020
	Northwood		Drawing No.: 3417 - 03A/BK
	HA6 1JX		Revision
239 Western Road, Southall, Middx, UB2 5HS Tel: 020 8571 1369 info@multicreation.co.uk			