
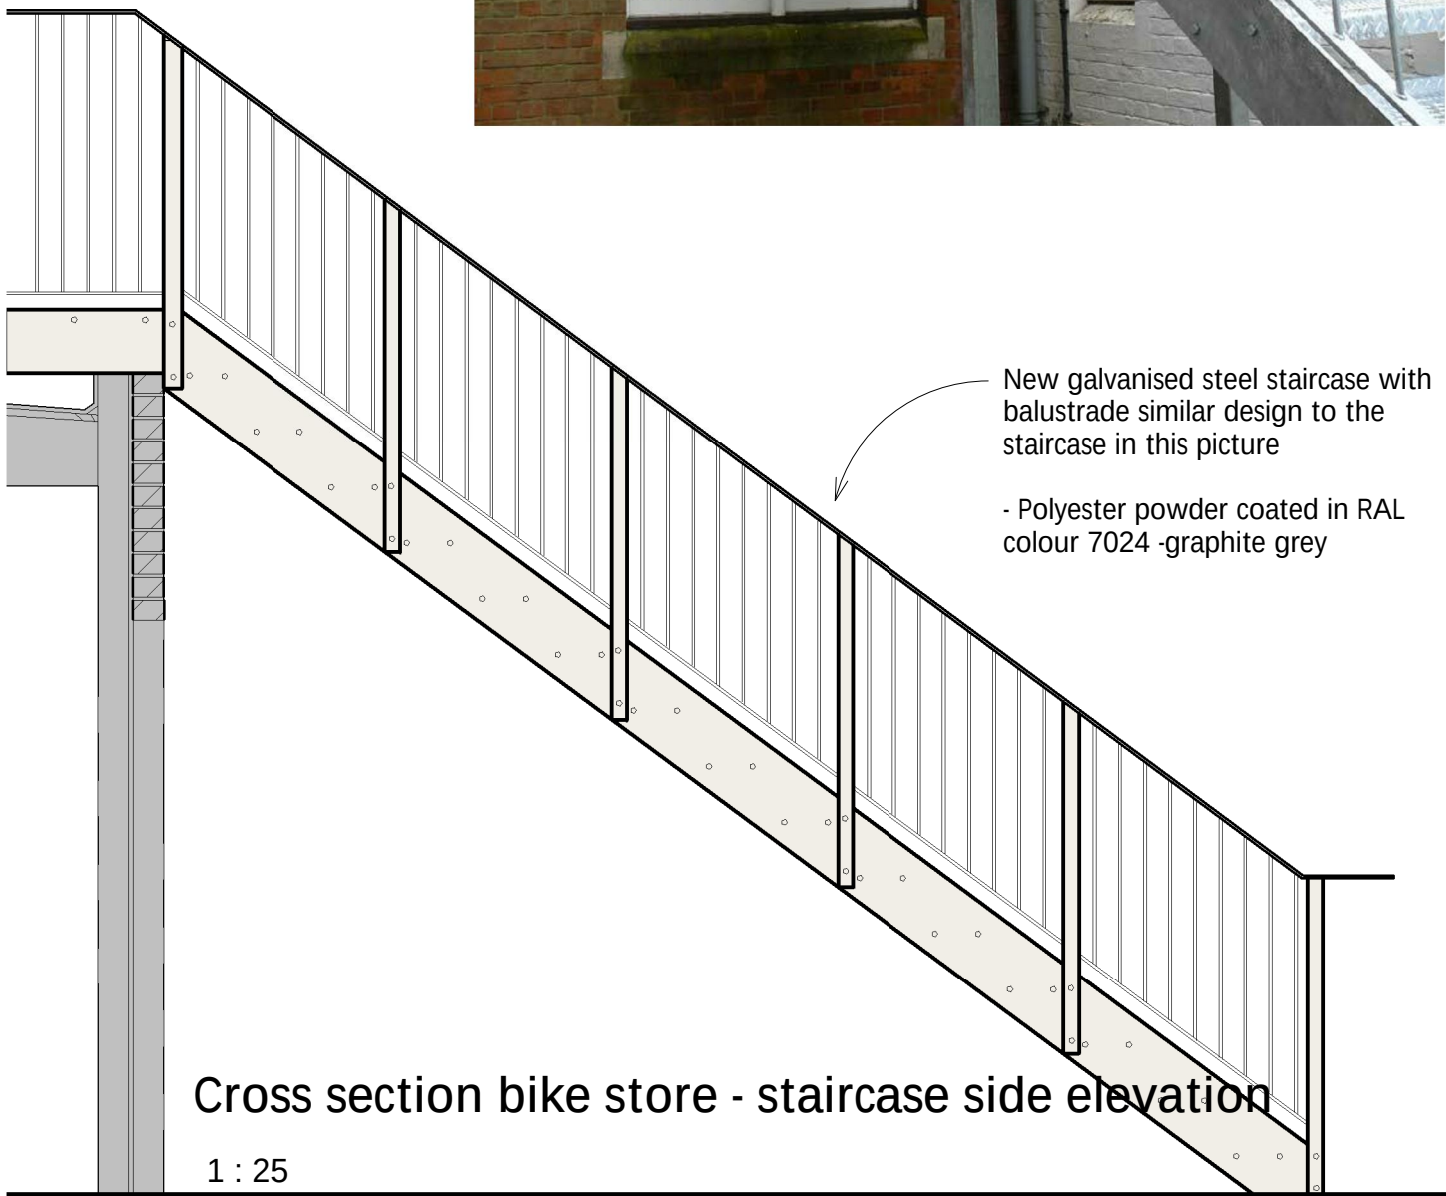


Roof Plan existing building and bicycle store

1 : 100

KEY

- 1. Galvanised steel staircase with balustrade - Polyester powder coated in RAL colour 7024 - graphite grey as per enclosed detail.
- 2. New galvanised steel walkway and balustrade as per enclosed detail. Polyester powder coated in RAL colour 7024 - graphite grey
- 4. New build bike store as per detailed drawing 8013A
- 5. Existing wall with new brick leaf as per drawing 8014A
- 6. Single ply roof membrane
- 7. New build rear wall as per detailed drawing 8014A

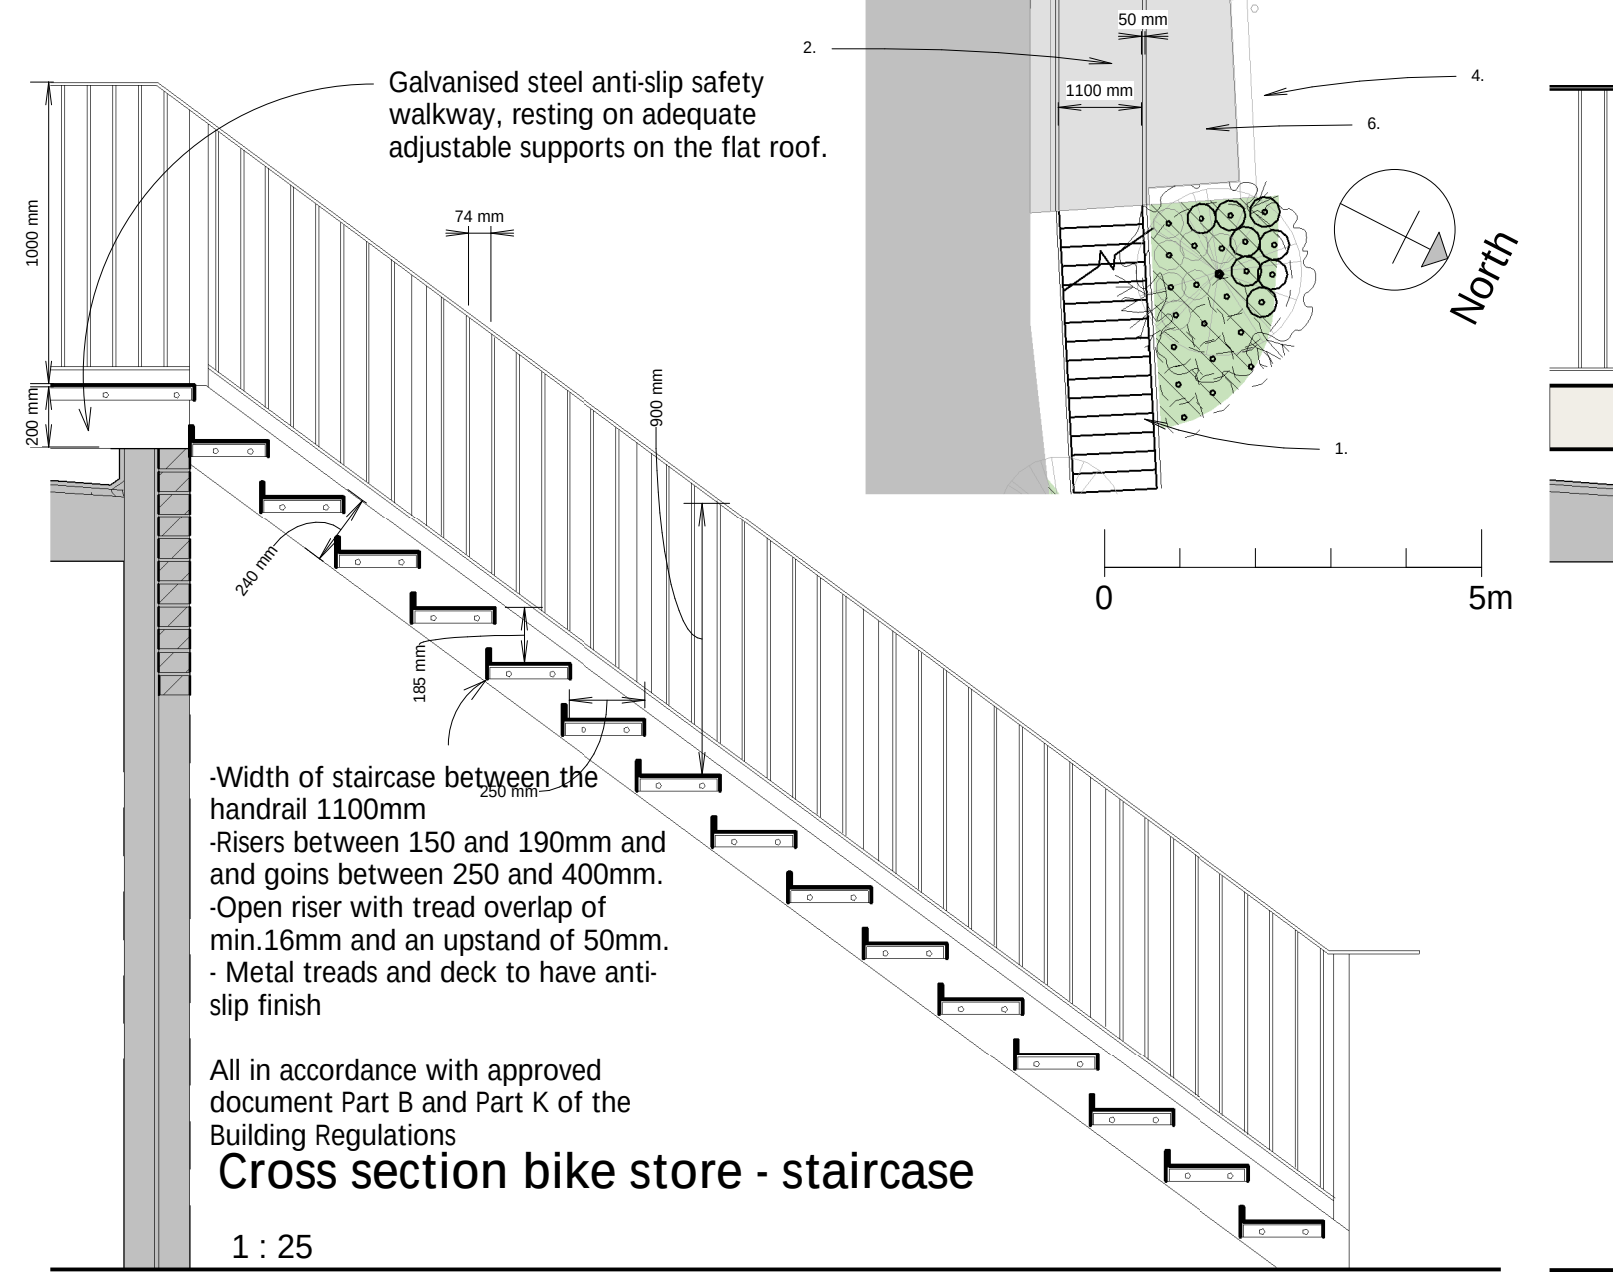

	Drawn by	Author	Land R/O 122/123 High Street, Uxbridge, UB8 1JT	Staircase and balustrade to LB detail	1216 8009A
	Format	A3			
	Scale	As indicated			
	Revision	05/11/2015			