

© ARCHITECT'S COPYRIGHT RETAINED


GENERAL NOTES

1 All dimensions to be checked on site.
2 Use figured dimensions only. Queries to be directed to the Architect.
3 Refer to Structural Engineer's drawings for details relating to structure
4 Any discrepancies between the Architect's drawings and those by any other party to be reported immediately.
5 All drawings are not for construction unless explicitly marked for this purpose.

GENERAL NOTES ON MATERIALS

Materials to comply with appropriate British Standards or Agreement Certificate stamped and independently certified or otherwise to show their suitability. Materials should be in accordance with BS8000 series of documents and other accepted good practice (e.g. Quality assured to ISO9000).

- KEY:
- Existing Walls
 - Proposed Walls
 - 1.8m FCL
 - 1.5m FCL

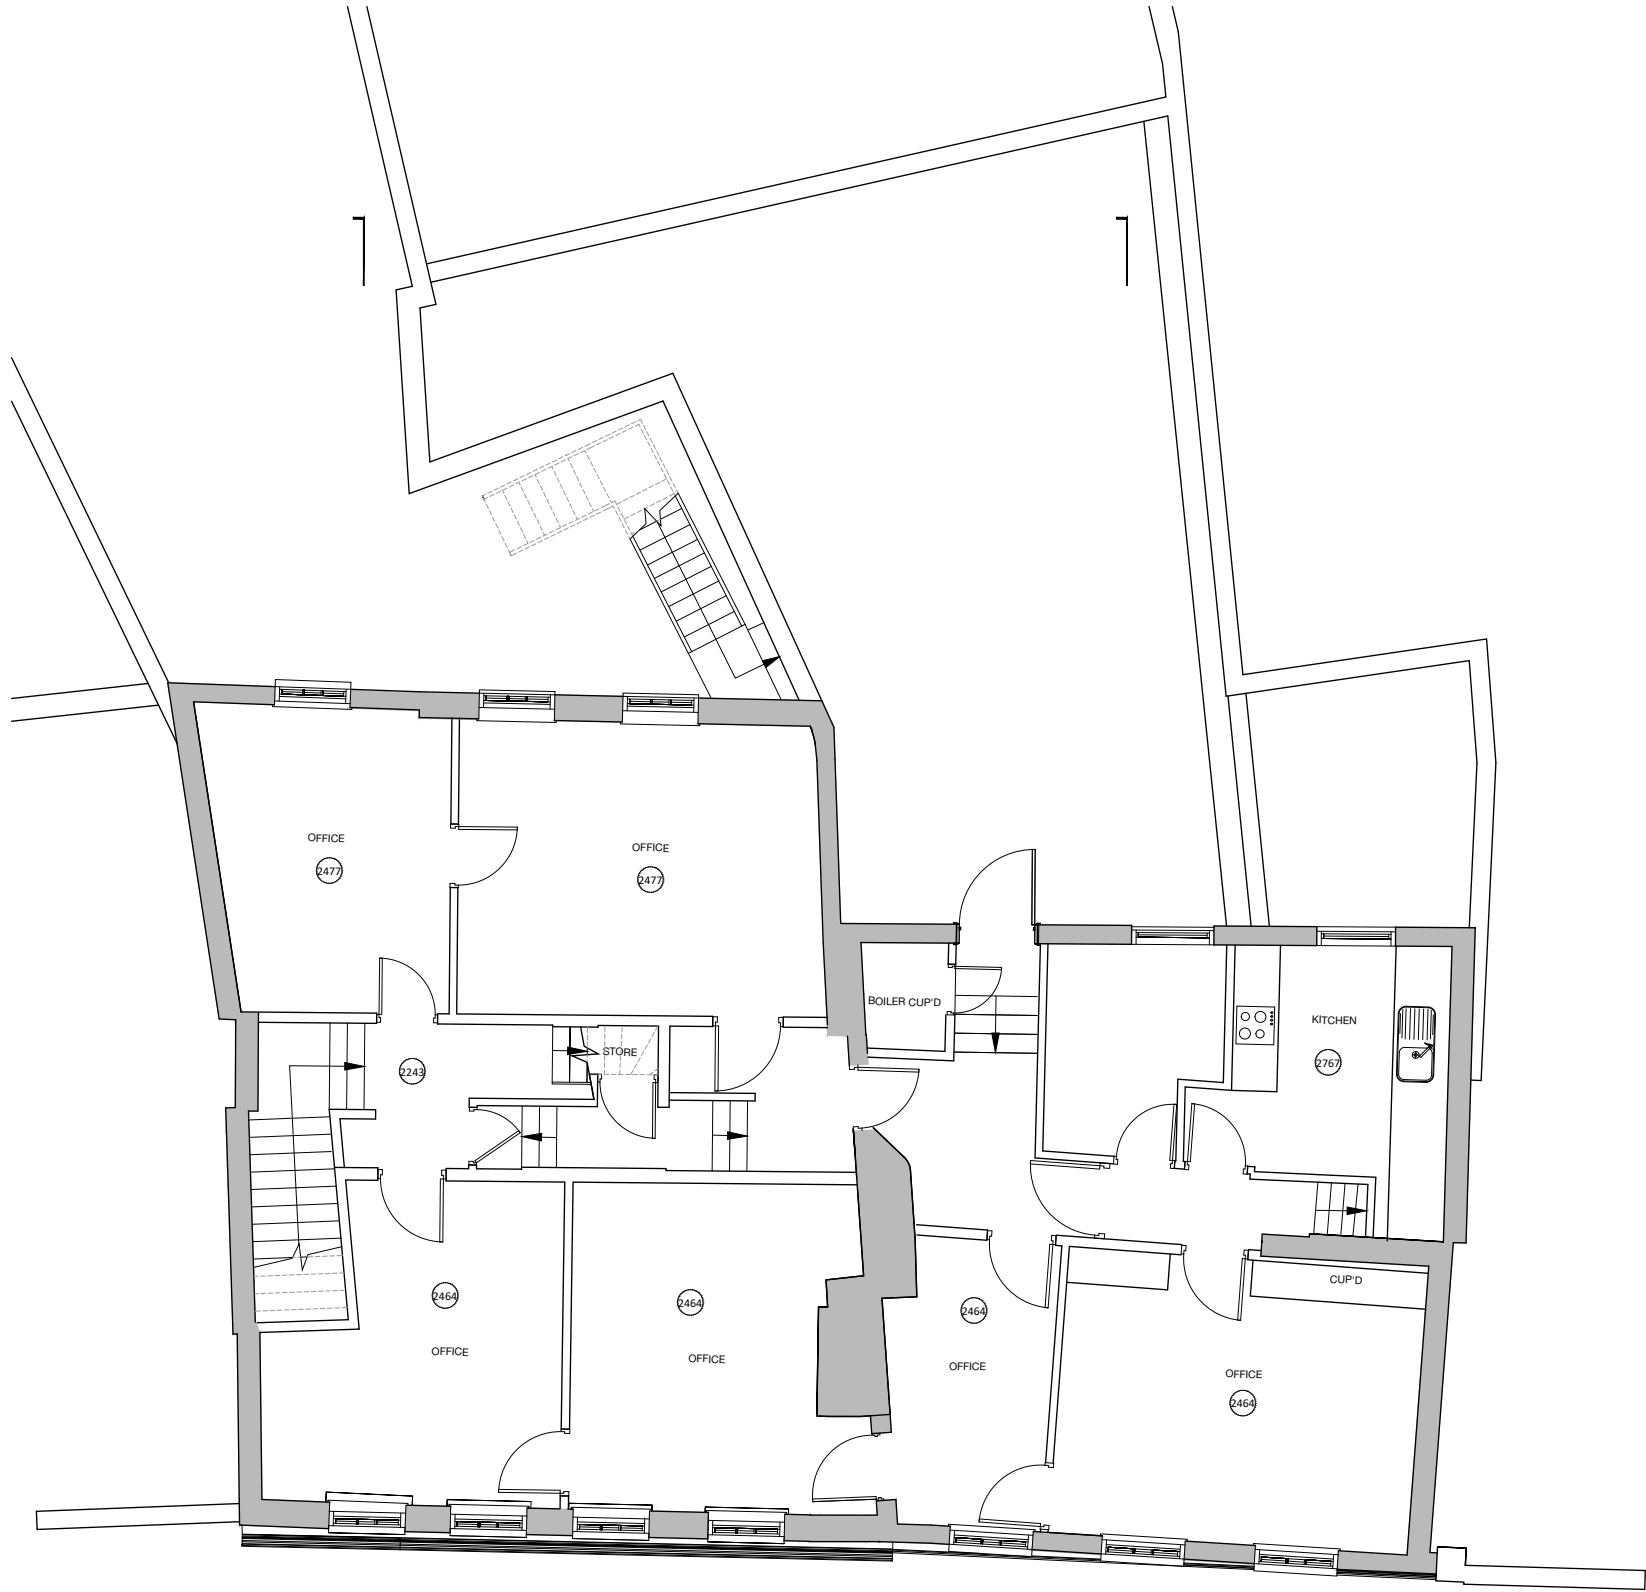

P01 10.06.20 PLANNING ISSUE

rev	date	amendment
-----	------	-----------

		SODA Nine Compton Courtyard 40 Compton Street London EC1V 0BD hello@sodastudio.co.uk sodastudio.co.uk	
job title 122-123 HIGH STREET UXBRIDGE PALACE CAPITAL PLC			
drawing title GENERAL ARRANGEMENT EXISTING FIRST FLOOR PLAN			
status	PLANNING	drawing no.	revision
scale	1:100 @A3 1:50 @A1	111	P01
job no.	A295		

