

© ARCHITECT'S COPYRIGHT RETAINED


GENERAL NOTES

1 All dimensions to be checked on site.
2 Use figured dimensions only. Queries to be directed to the Architect.
3 Refer to Structural Engineer's drawings for details relating to structure
4 Any discrepancies between the Architect's drawings and those by any other party to be reported immediately.
5 All drawings are not for construction unless explicitly marked for this purpose.

GENERAL NOTES ON MATERIALS

Materials to comply with appropriate British Standards or Agreement Certificate stamped and independently certified or otherwise to show their suitability. Materials should be in accordance with BS8000 series of documents and other accepted good practice (e.g. Quality assured to ISO9000).

- KEY:
- Existing Walls
 - Proposed Walls
 - 1.8m FCL
 - 1.5m FCL

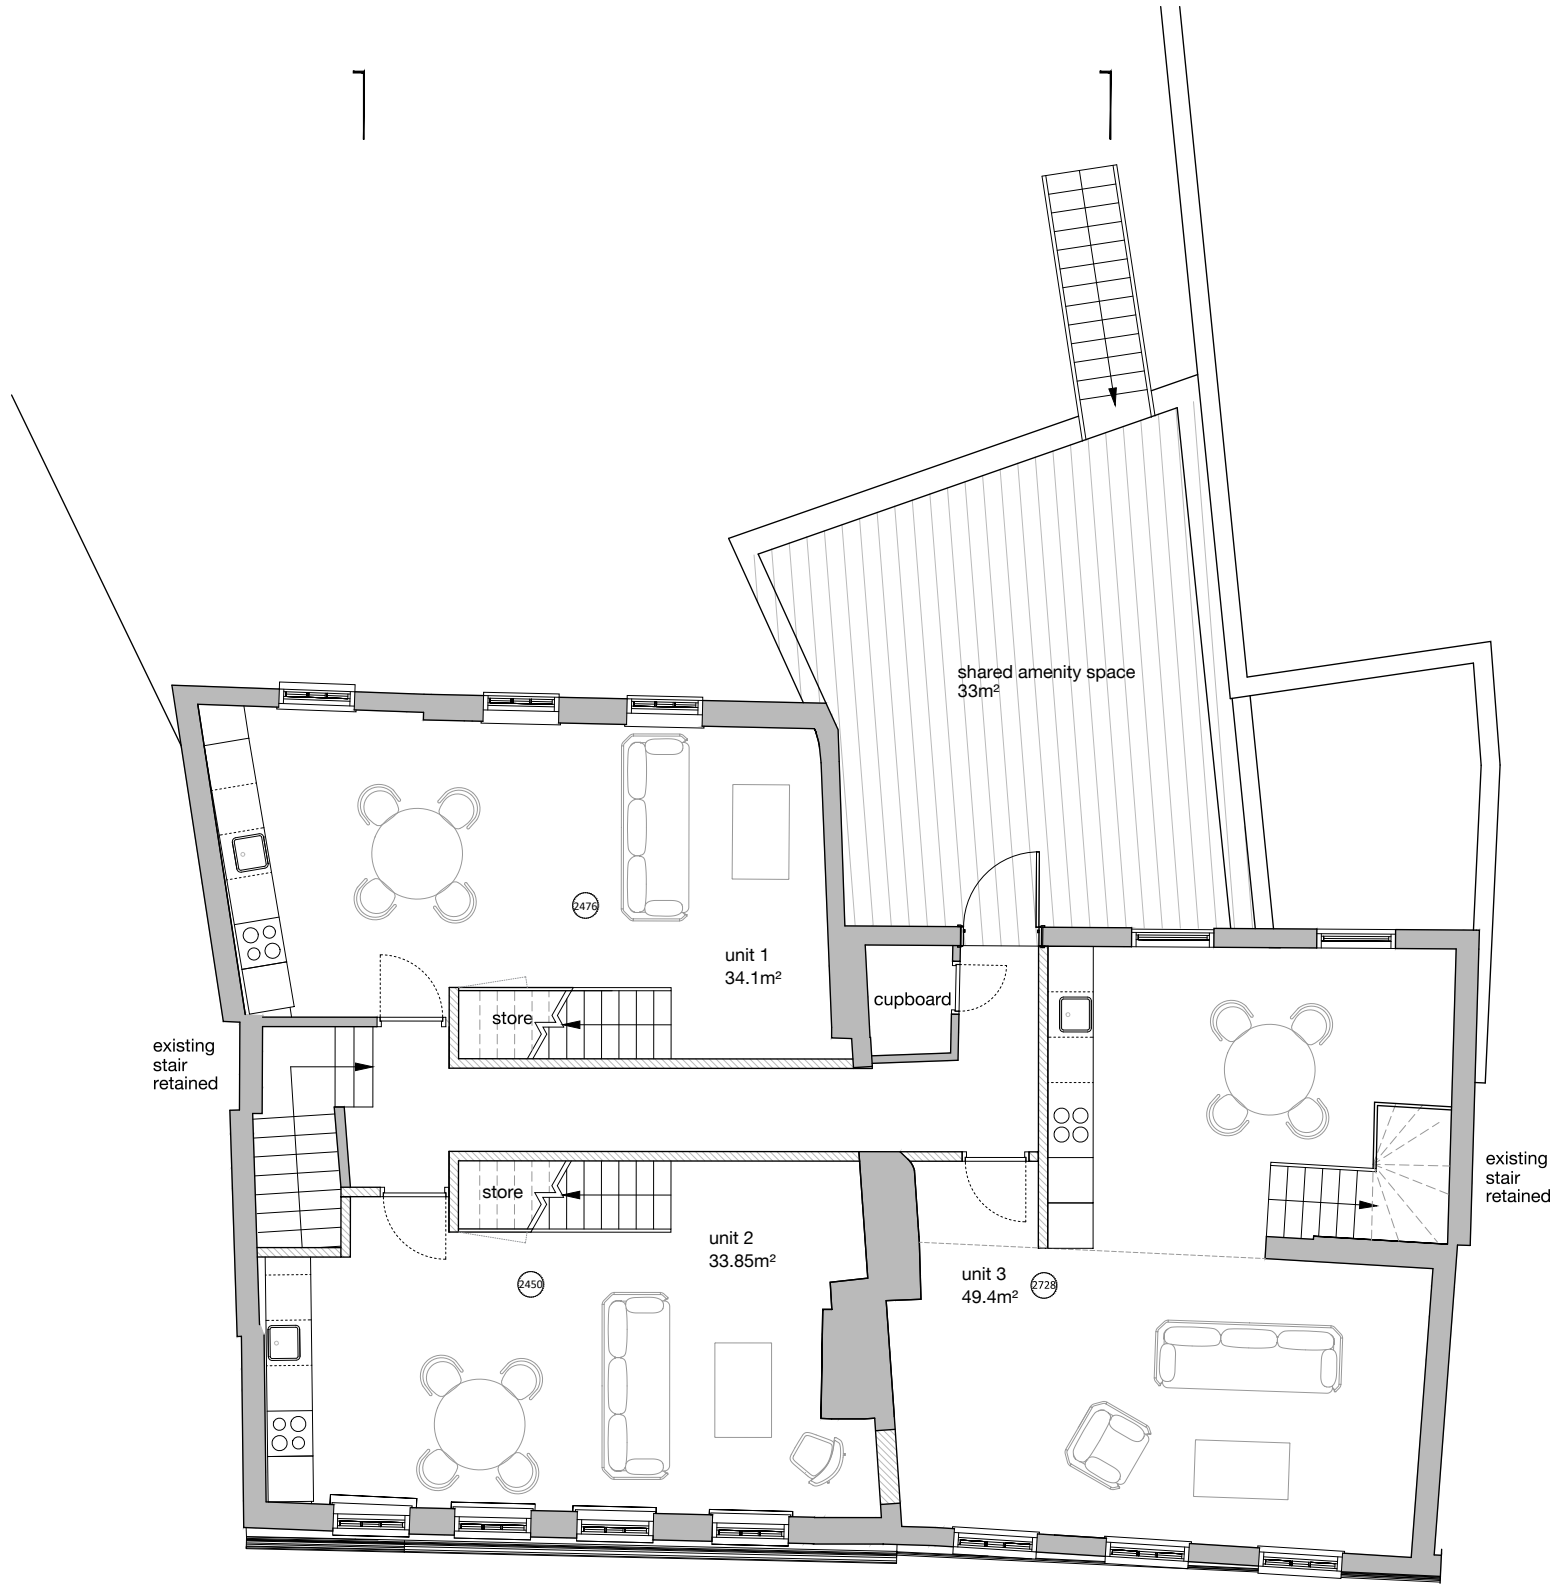

P01	10.06.20	PLANNING ISSUE
rev	date	amendment
SCDA SODA Nine Compton Courtyard 40 Compton Street London EC1V 0BD hello@sodastudio.co.uk sodastudio.co.uk		
job title 122-123 HIGH STREET UXBRIDGE PALACE CAPITAL PLC		
drawing title GENERAL ARRANGEMENT PROPOSED FIRST FLOOR PLAN		
status	PLANNING	drawing no.
scale	1:100 @A3 1:50 @A1	121
job no.	A295	P01