
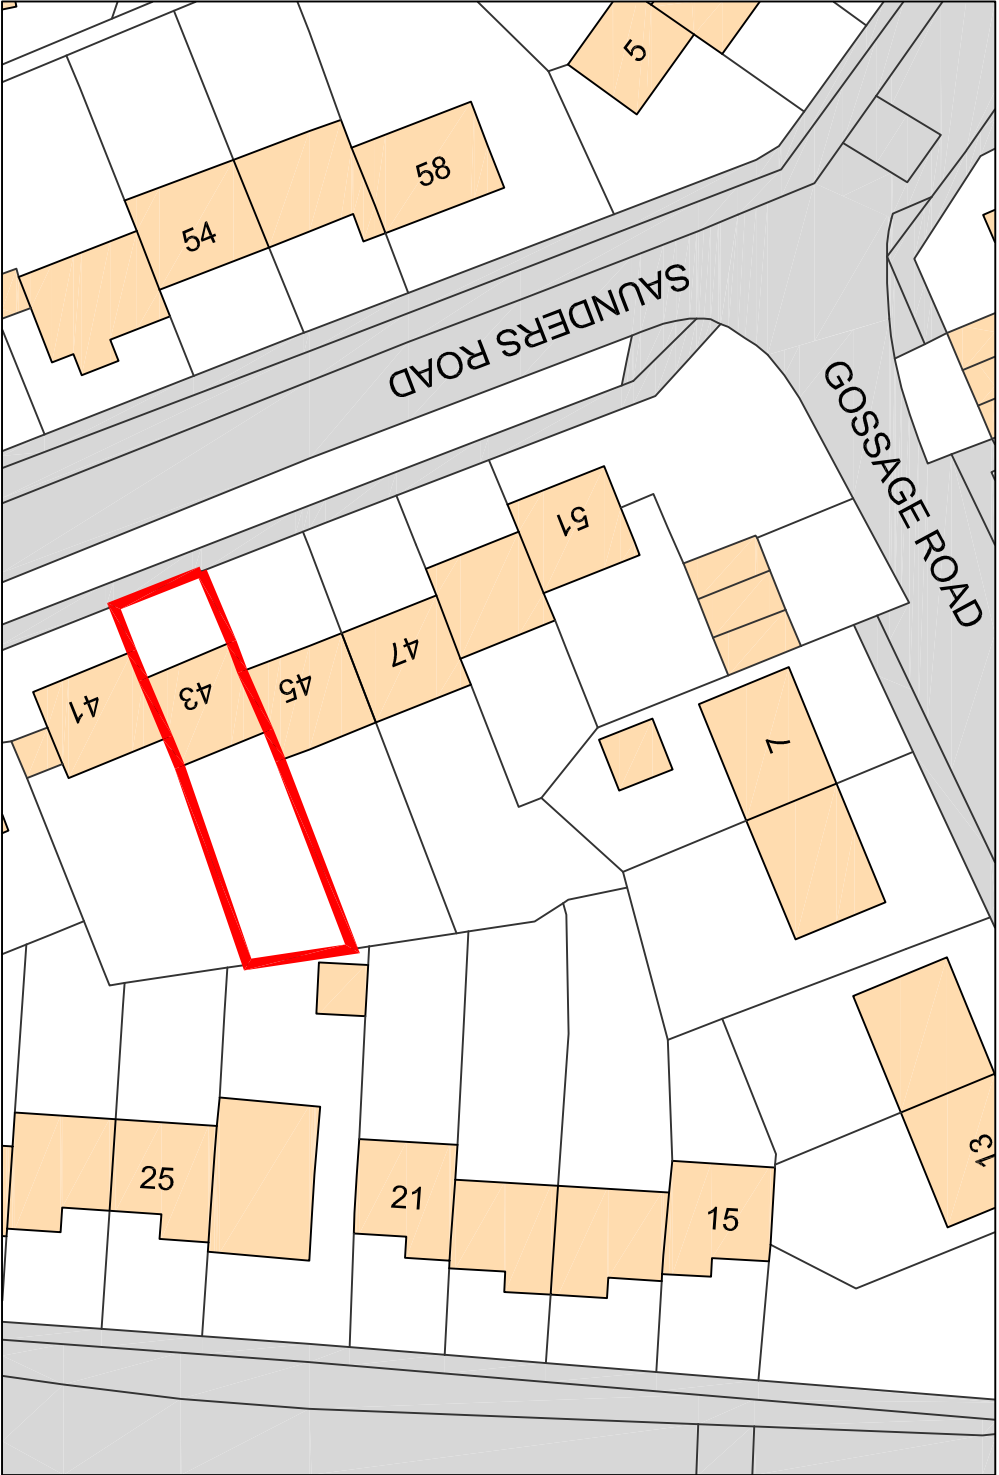



NOTES

The Contractor must verify all dimensions at the site before setting out. Any discrepancies between the drawings and the actual site conditions must be reported to the Contract Administrator before proceeding.
DO NOT SCALE FROM THIS DRAWING

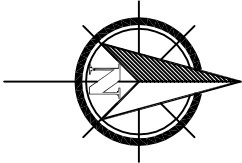

Ordnance Survey, (c) Crown Copyright 2020. All rights reserved. Licence number 100022432

EXISTING SITE PLAN

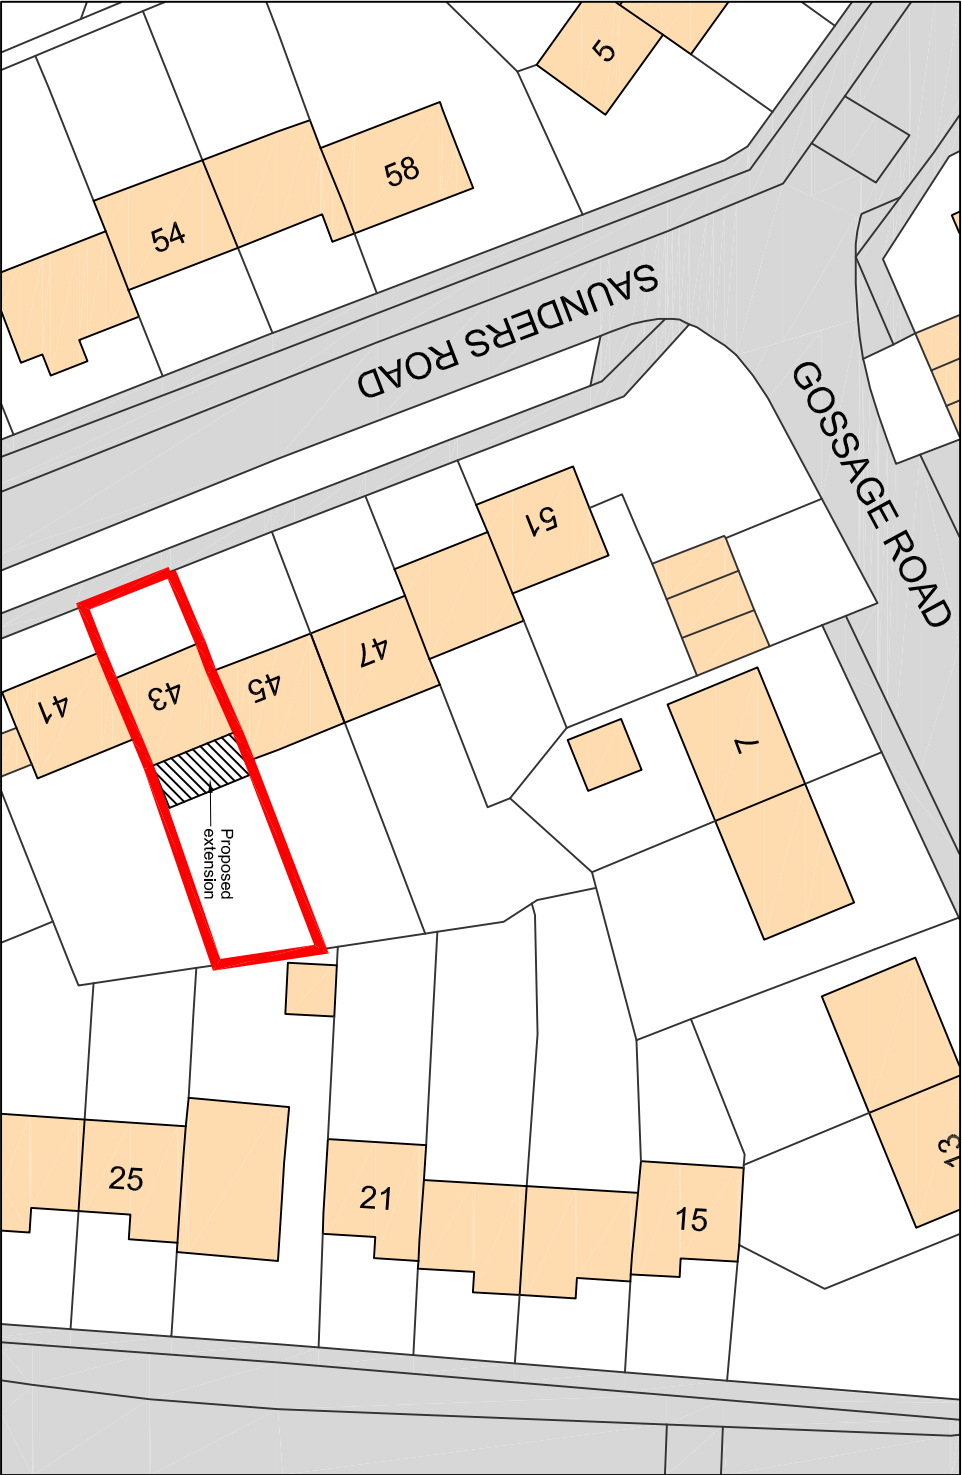

PROPOSED SITE PLAN

Rev	Revision notes	Initials	Date
-	-	-	-



GGC DESIGN LTD
CHARTERED ARCHITECT
Tel: 01895 251323
Mob: 07976 732636
g.g.callon11@btinternet.com

PROJECT
43 SAUNDERS ROAD, UXBRIDGE UB10 0RL
NEW REAR EXTENSION

DESCRIPTION
EXISTING & PROPOSED SITE PLANS

SCALE	DRAWN BY	CHECKED BY	DATE
1:100 @ A3	JT	GC	17/10/20

DRAWING No.	REV.
43 SR / P1 / 02	