

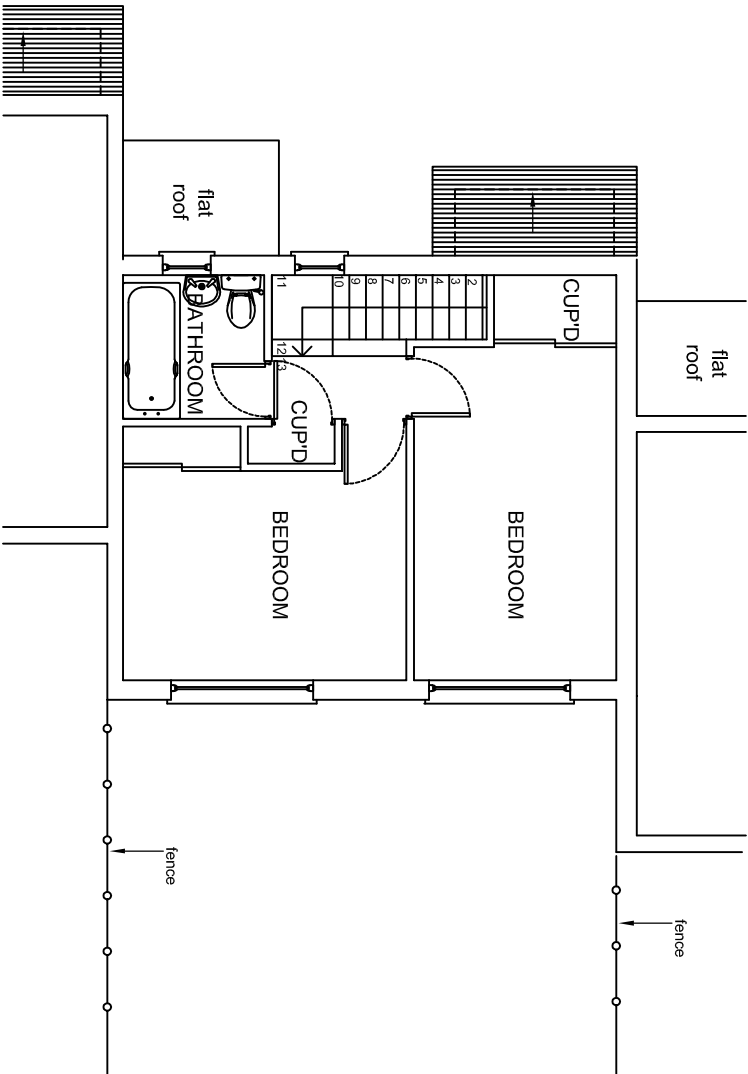


NOTES


The Contractor must verify all dimensions at the site before setting out, commencing work, or making any stop drawings. Any discrepancies must be reported to the Contractor immediately before proceeding.
DO NOT SCALE FROM THIS DRAWING

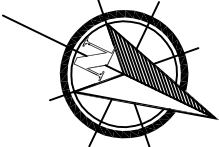


EXISTING FIRST FLOOR PLAN

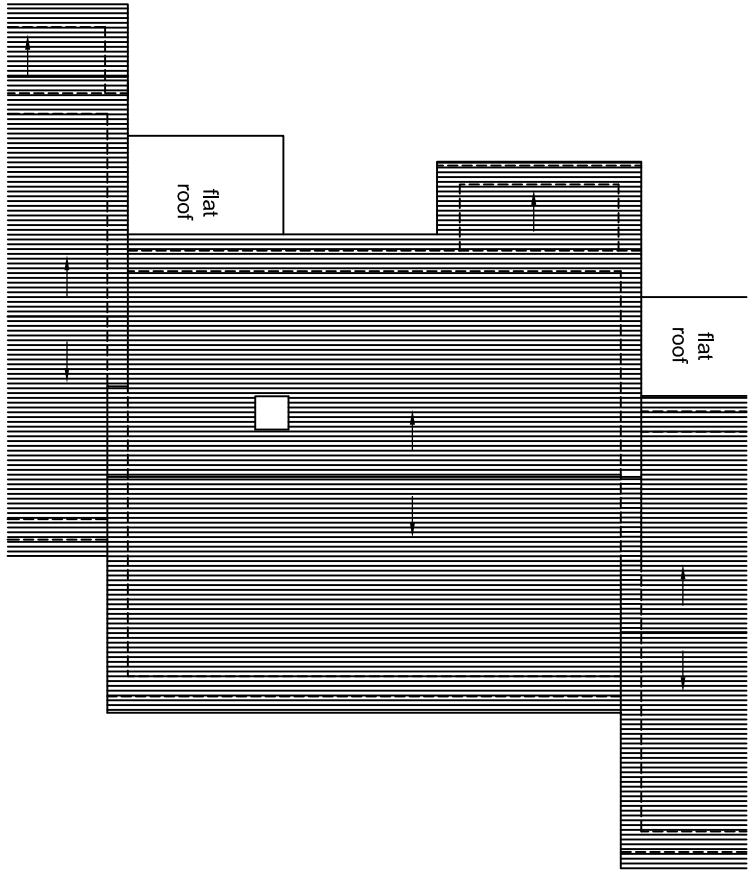

EXISTING ROOF PLAN

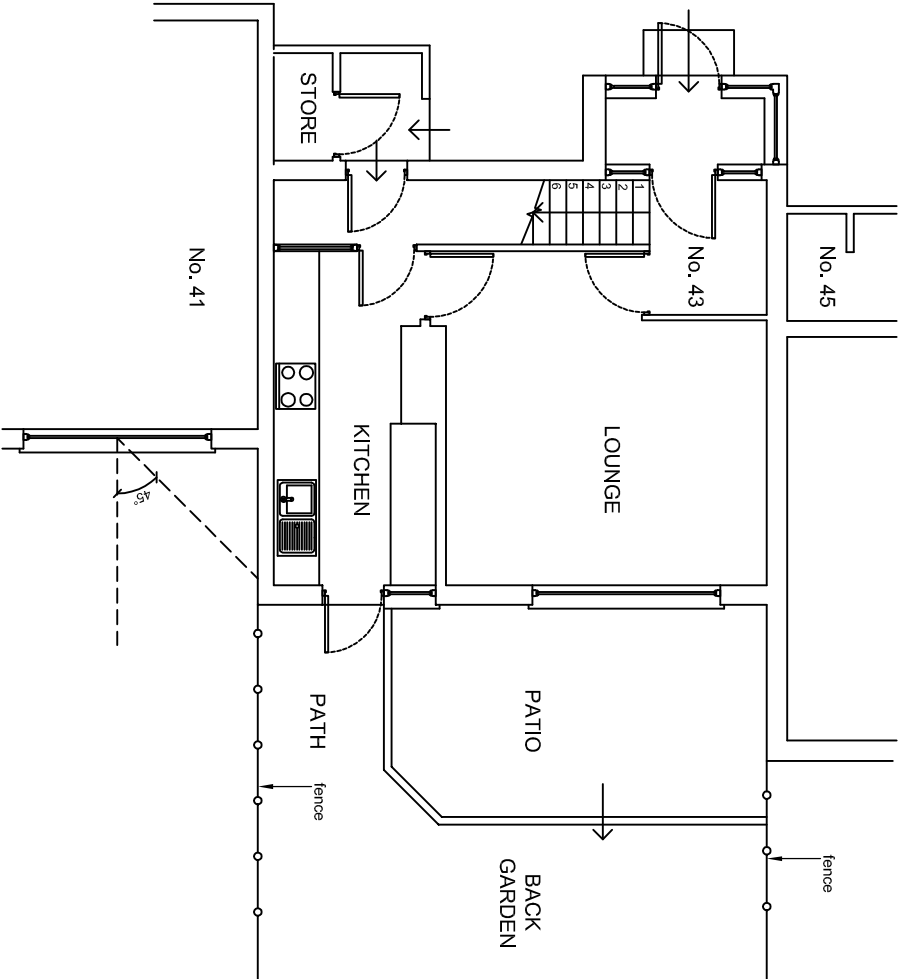

EXISTING GROUND FLOOR PLAN

 

Rev	Revision notes	Initials	Date
-	-	-	-



GCC DESIGN LTD
CHARTERED ARCHITECT
Tel: 01895 251323
Mob: 07976 732636
g.g.caldon11@btinternet.com

PROJECT
43 SAUNDERS ROAD, UXBRIDGE UB10 0RL
NEW REAR EXTENSION

DESCRIPTION
EXISTING GROUND, FIRST FLOOR & ROOF PLANS

SCALE 1:100 @ A3	DRAWN BY JT	CHECKED BY GC	DATE 17/10/20
DRAWING NO.	REV.		

43 SR / P1 / 03