



NOTES


The Contractor must verify all dimensions at the site before setting out. Any discrepancies between the drawings and the actual site conditions must be reported to the Contract Administrator before proceeding.
DO NOT SCALE FROM THIS DRAWING

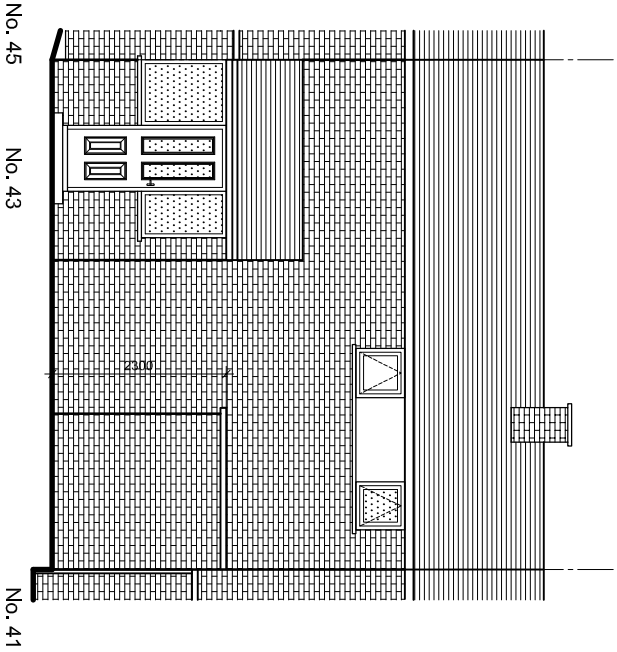


EXISTING FRONT ELEVATION

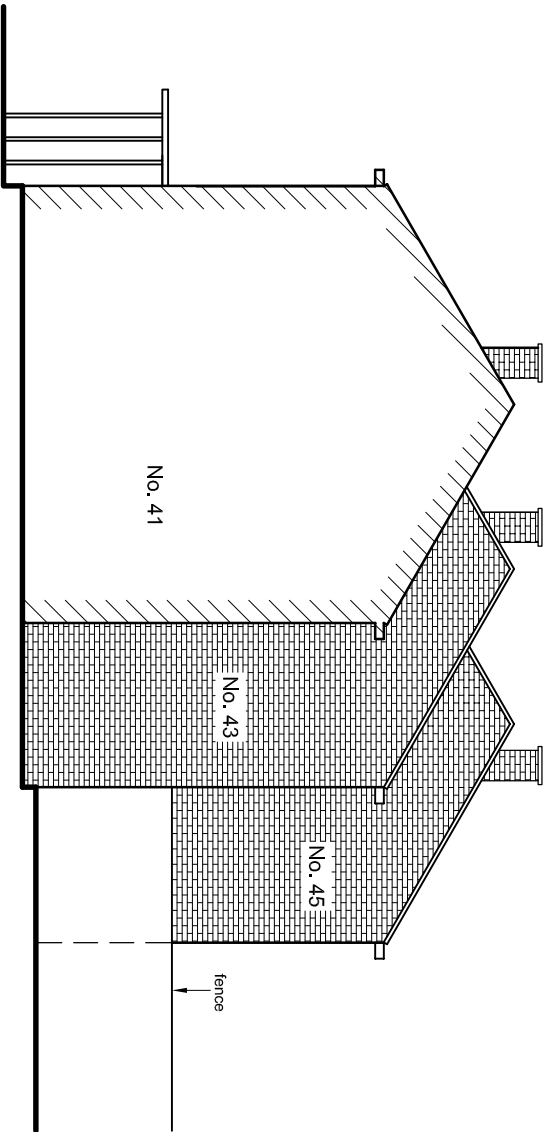


EXISTING SIDE ELEVATION

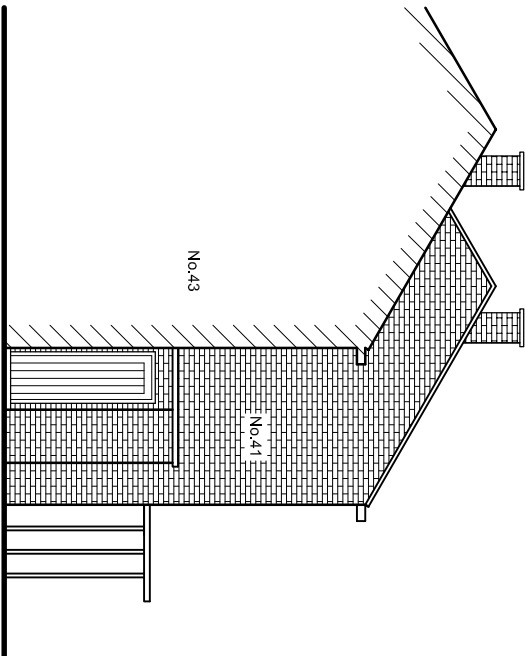


EXISTING PART SIDE ELEVATION

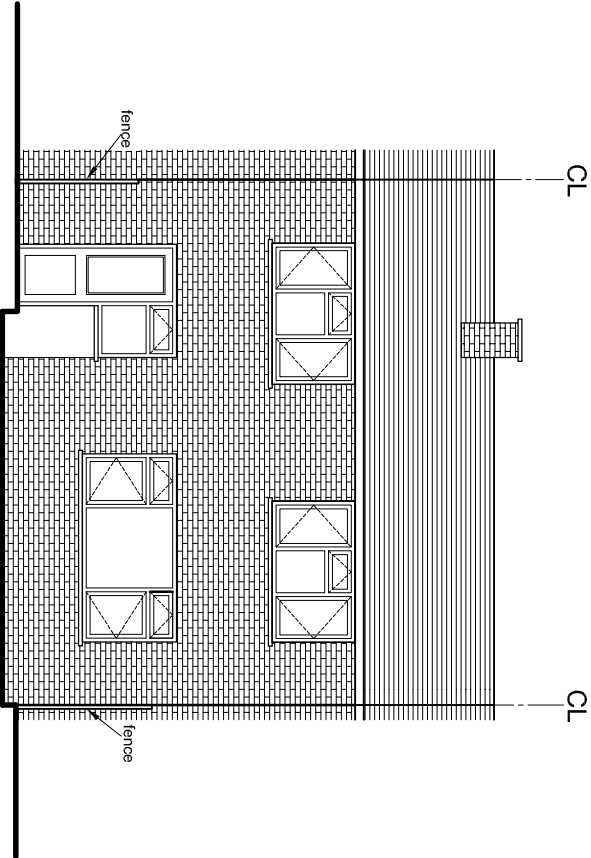

EXISTING REAR ELEVATION

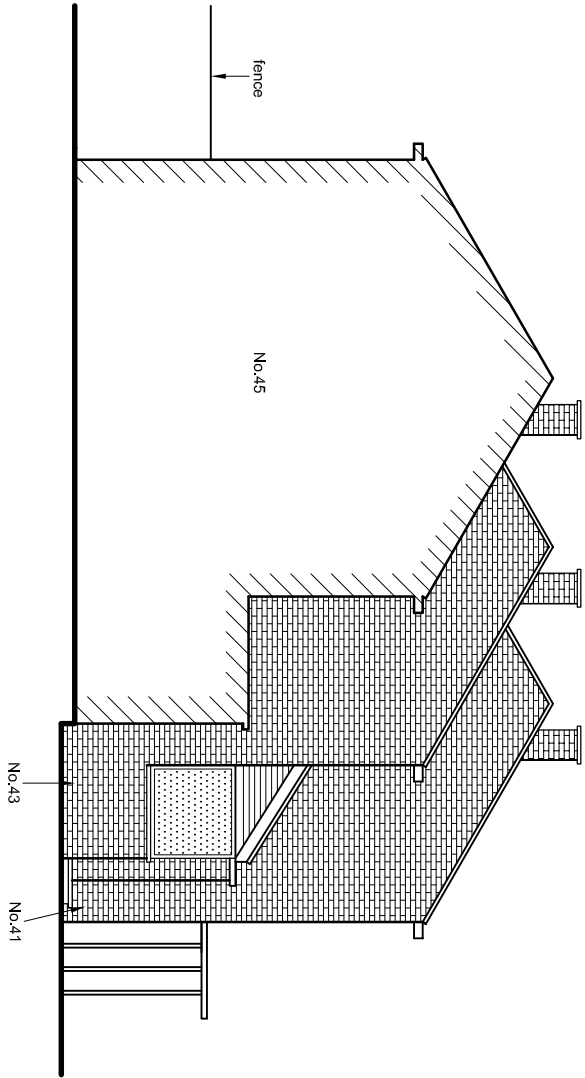

EXISTING SIDE ELEVATION

 

Rev	-	Revision notes	Initials	Date
 GDC DESIGN LTD CHARTERED ARCHITECT Tel: 01895 251323 Mob: 07976 732636 g.g.callon11@btinternet.com				
PROJECT 43 SAUNDERS ROAD, UXBRIDGE UB10 0RL CONVERSION OF EXTERNAL STORE INTO TOILET & ADDITIONAL NEW WINDOW				
DESCRIPTION EXISTING ELEVATIONS				
SCALE 1:100 @ A3	DRAWN BY JT	DESIGNED BY GC	DATE 17/10/20	
DRAWING No.	REV.			
43 SR / P2 / 05				