



NOTES


The Contractor must verify all dimensions at the site before setting out. Any discrepancies between the drawings and the site conditions must be reported to the Contract Administrator before proceeding.
DO NOT SCALE FROM THIS DRAWING

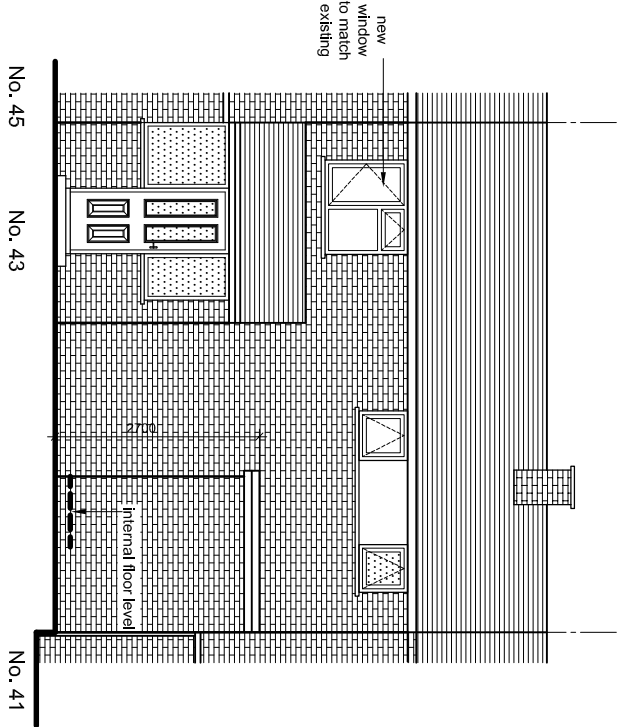


PROPOSED FRONT ELEVATION

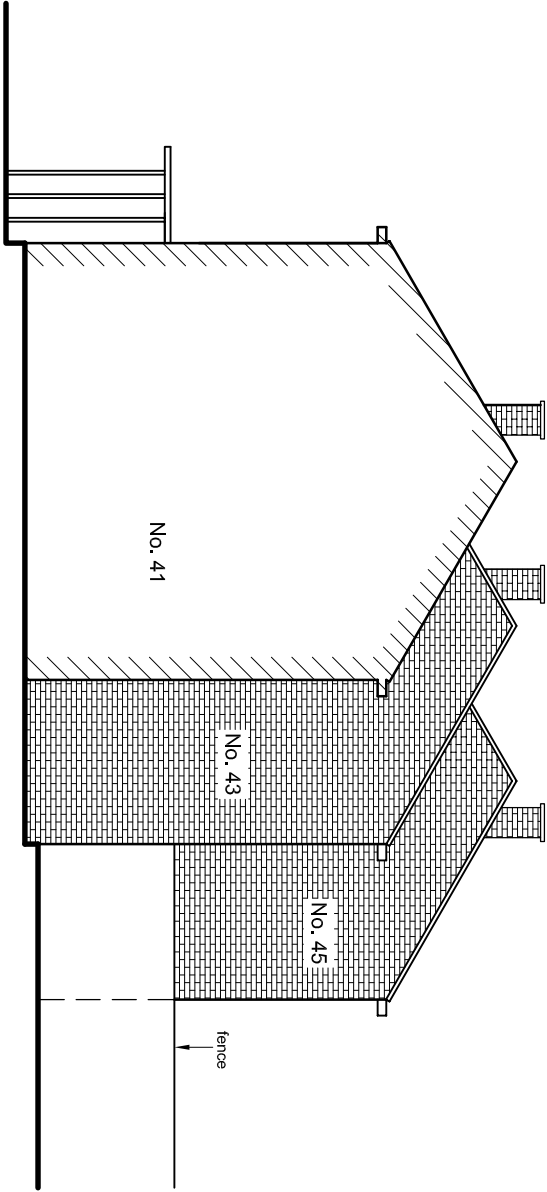


PROPOSED SIDE ELEVATION

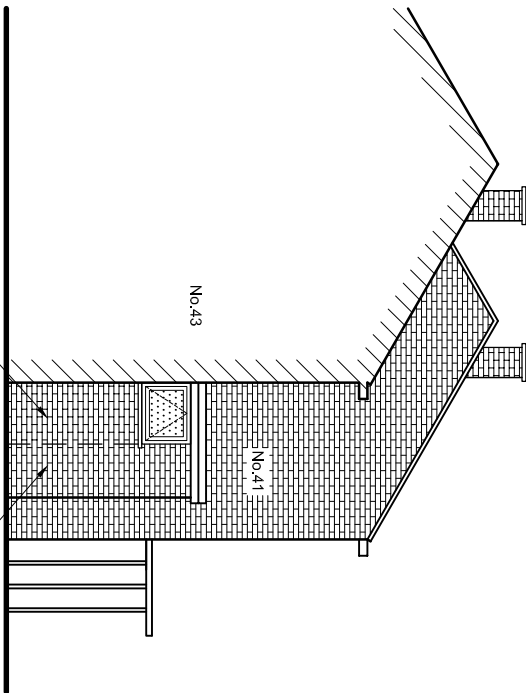


PROPOSED PART SIDE ELEVATION
(VIEW OF TOILET SIDE WALL)

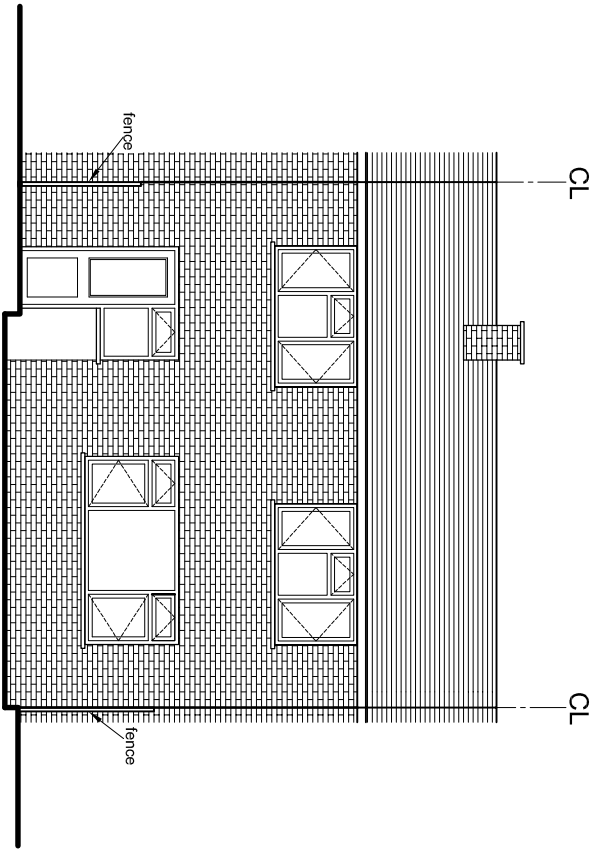

PROPOSED REAR ELEVATION

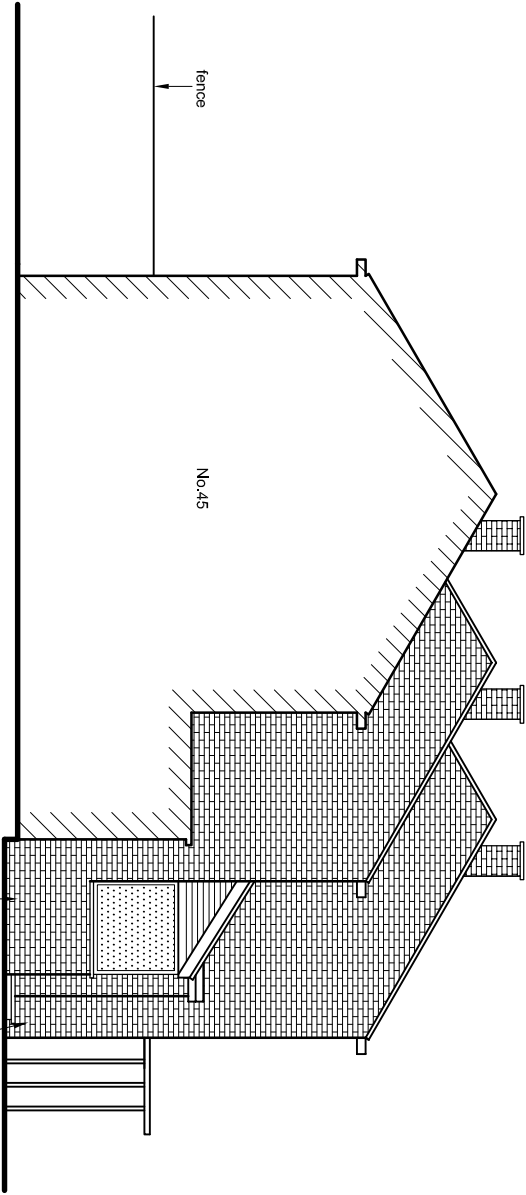

PROPOSED SIDE ELEVATION

 

Rev	Revision notes	Initials	Date
-	-	-	-



GDC DESIGN LTD
CHARTERED ARCHITECT
Tel: 01895 251323
Mob: 07976 732636
g.g.caldon11@btinternet.com

PROJECT
43 SAUNDERS ROAD, UXBRIDGE UB10 0RL
CONVERSION OF EXTERNAL STORE INTO TOILET
& ADDITIONAL NEW WINDOW

PROPOSED ELEVATIONS

SCALE 1:100 @ A3	DRAWN BY JT	CHECKED BY GC	DATE
DRAWING No.	43 SR / P2 / 06	REV.	