





ELEVATION REFERENCE PLAN - not to scale

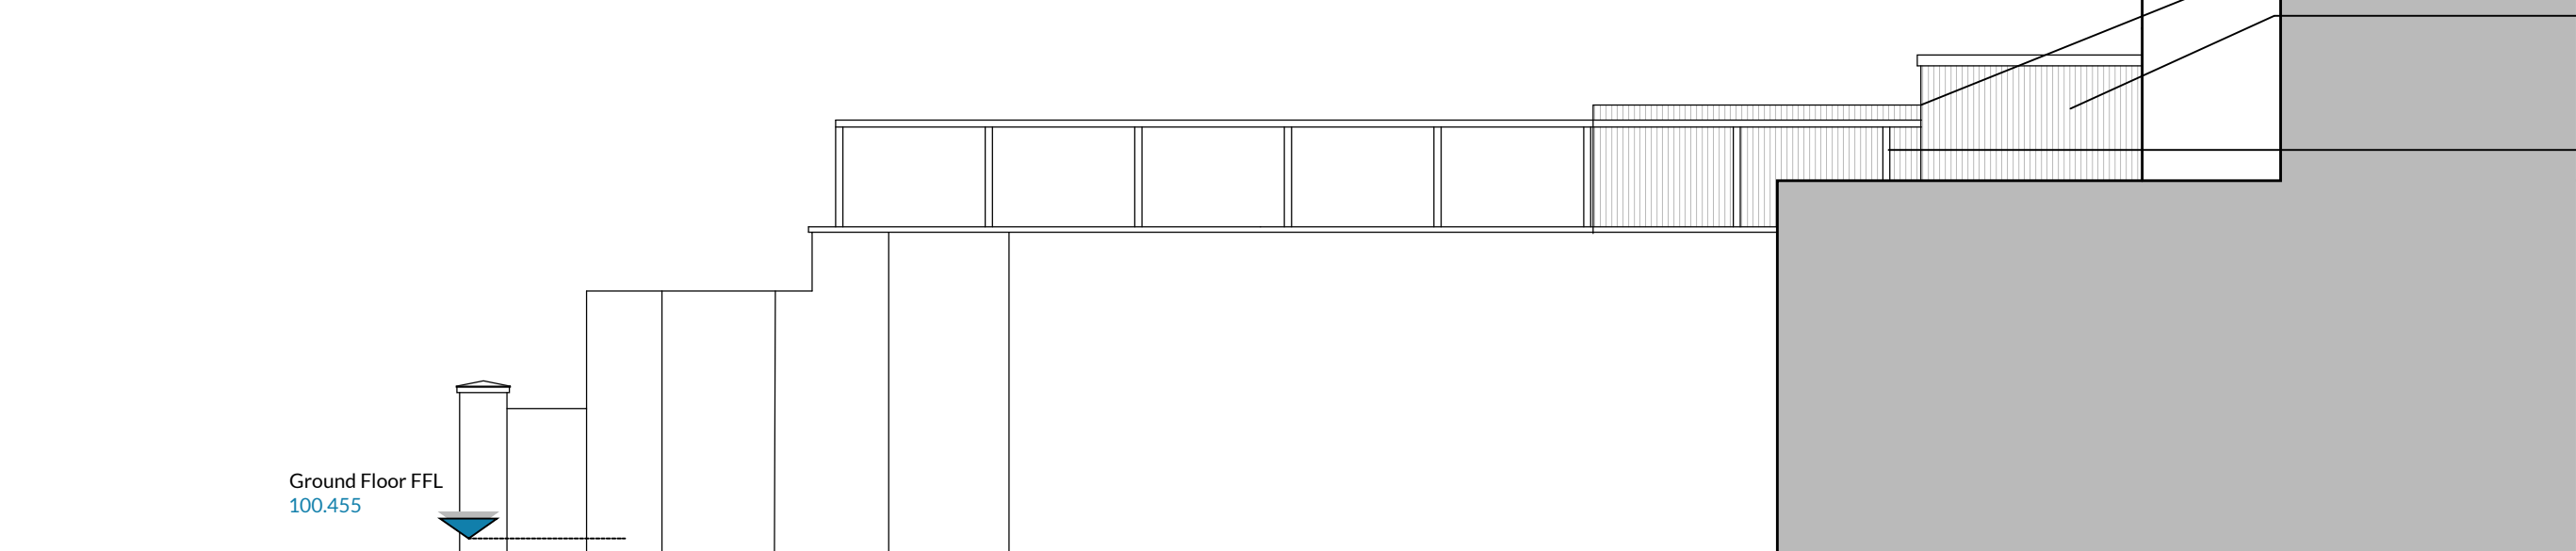

PROPOSED FRONT ELEVATION (London Road) - scale 1:100

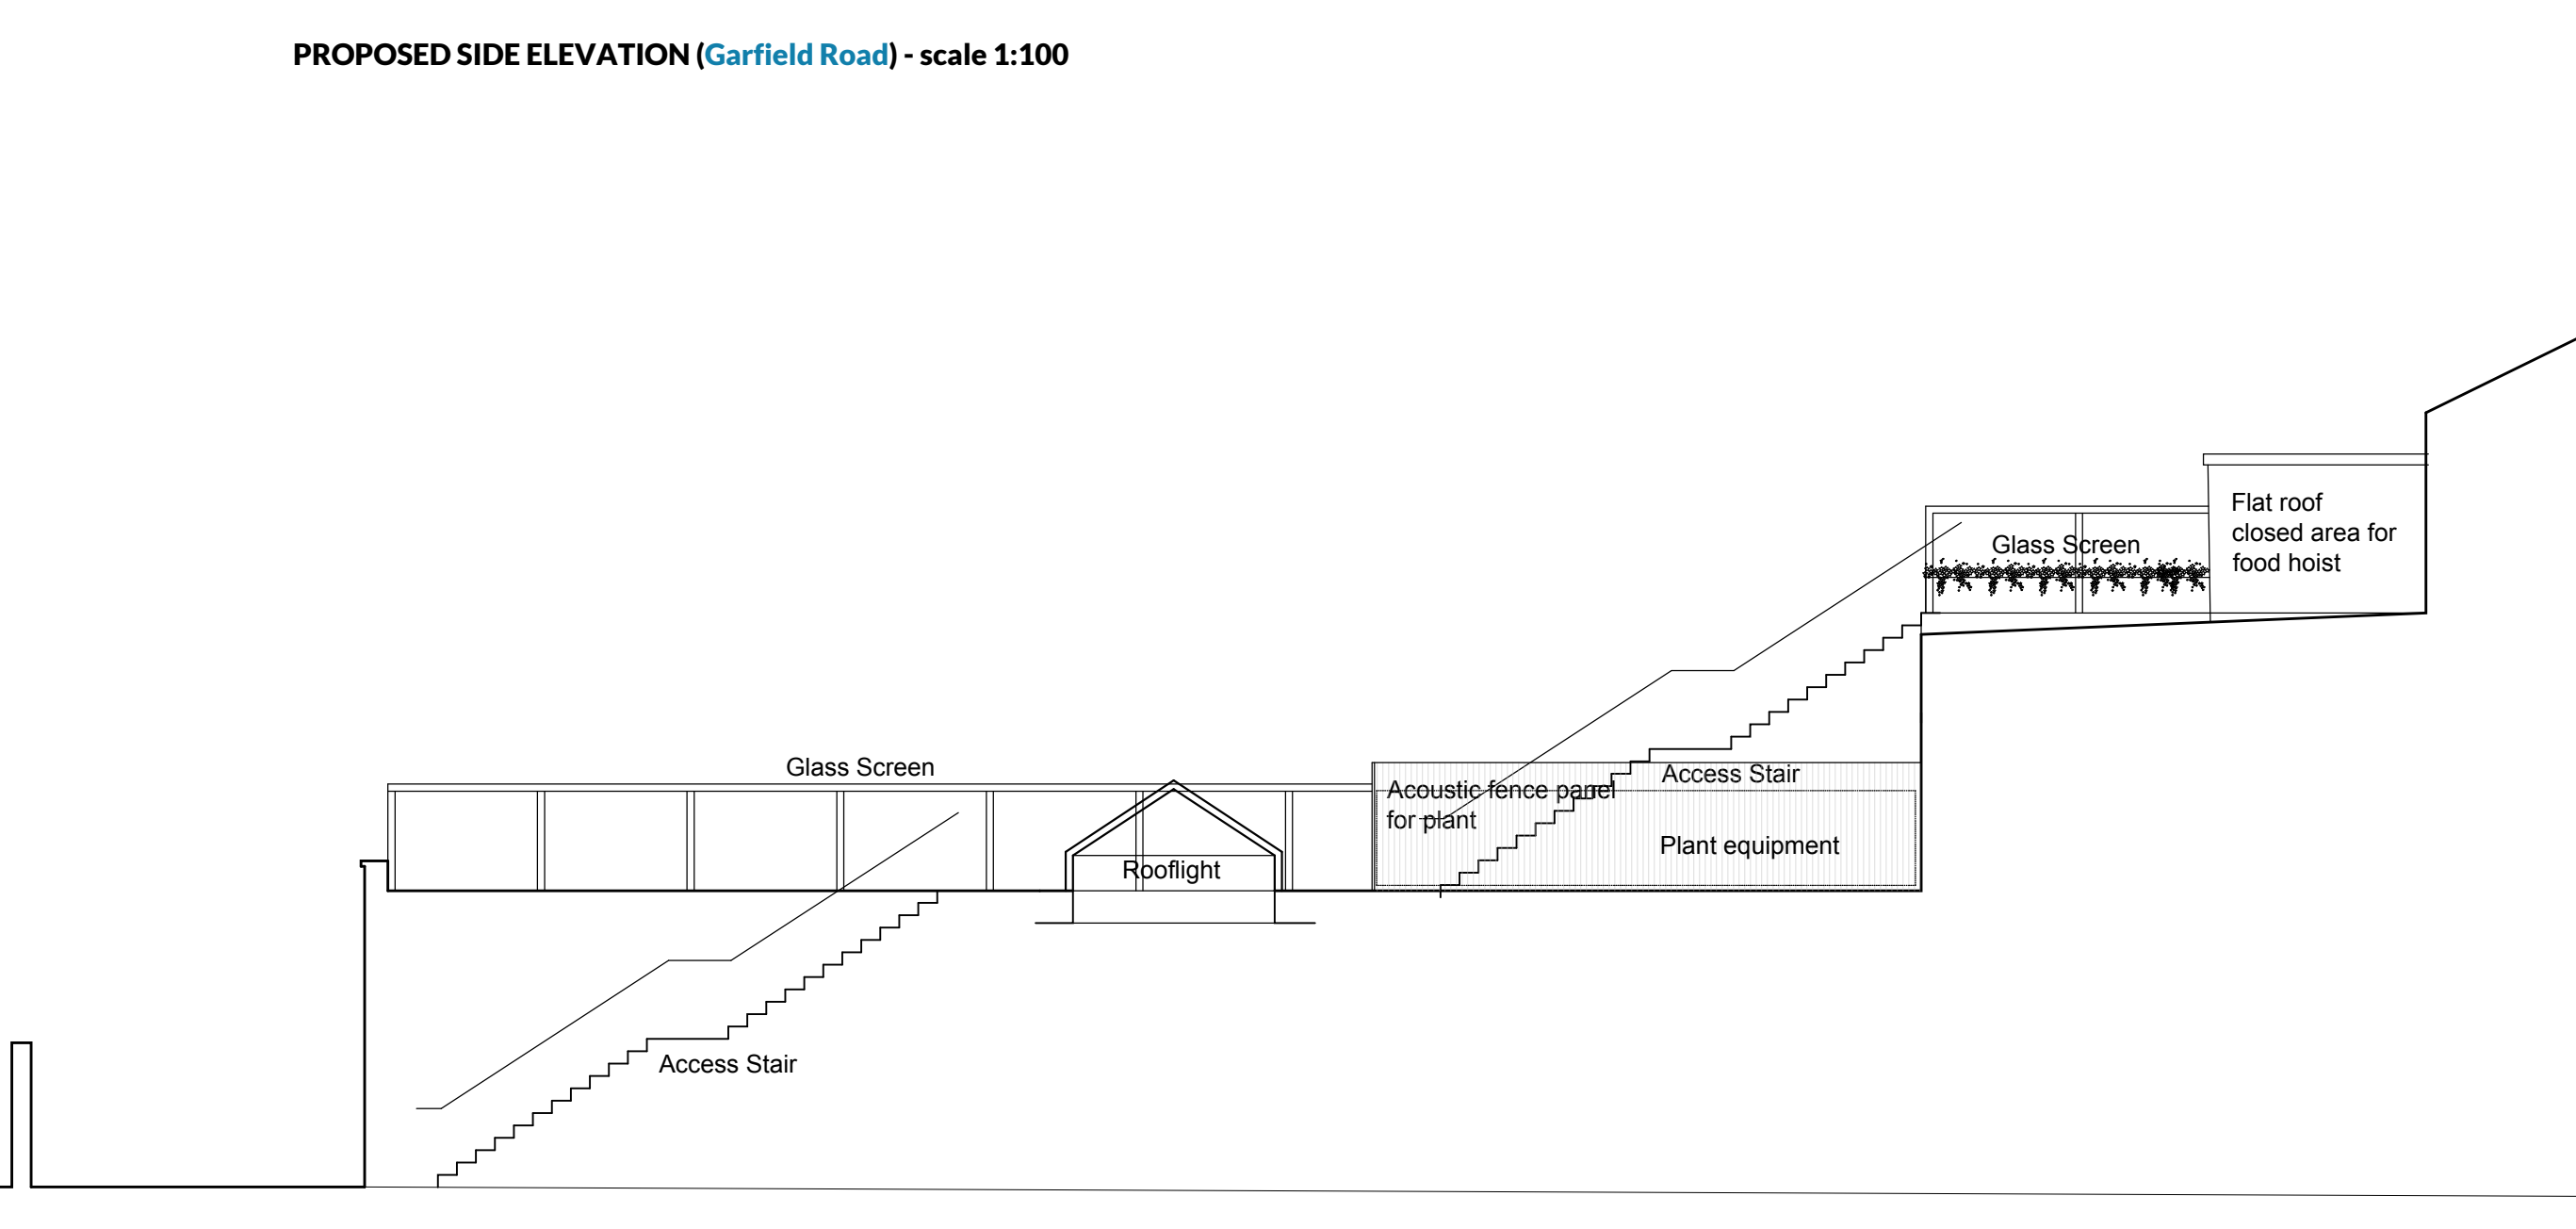


PROPOSED SIDE ELEVATION (Garfield Road) - scale 1:100




PROPOSED ELEVATION: SECTION C - scale 1:100



PROPOSED REAR ELEVATION (Garfield Road) - scale 1:100

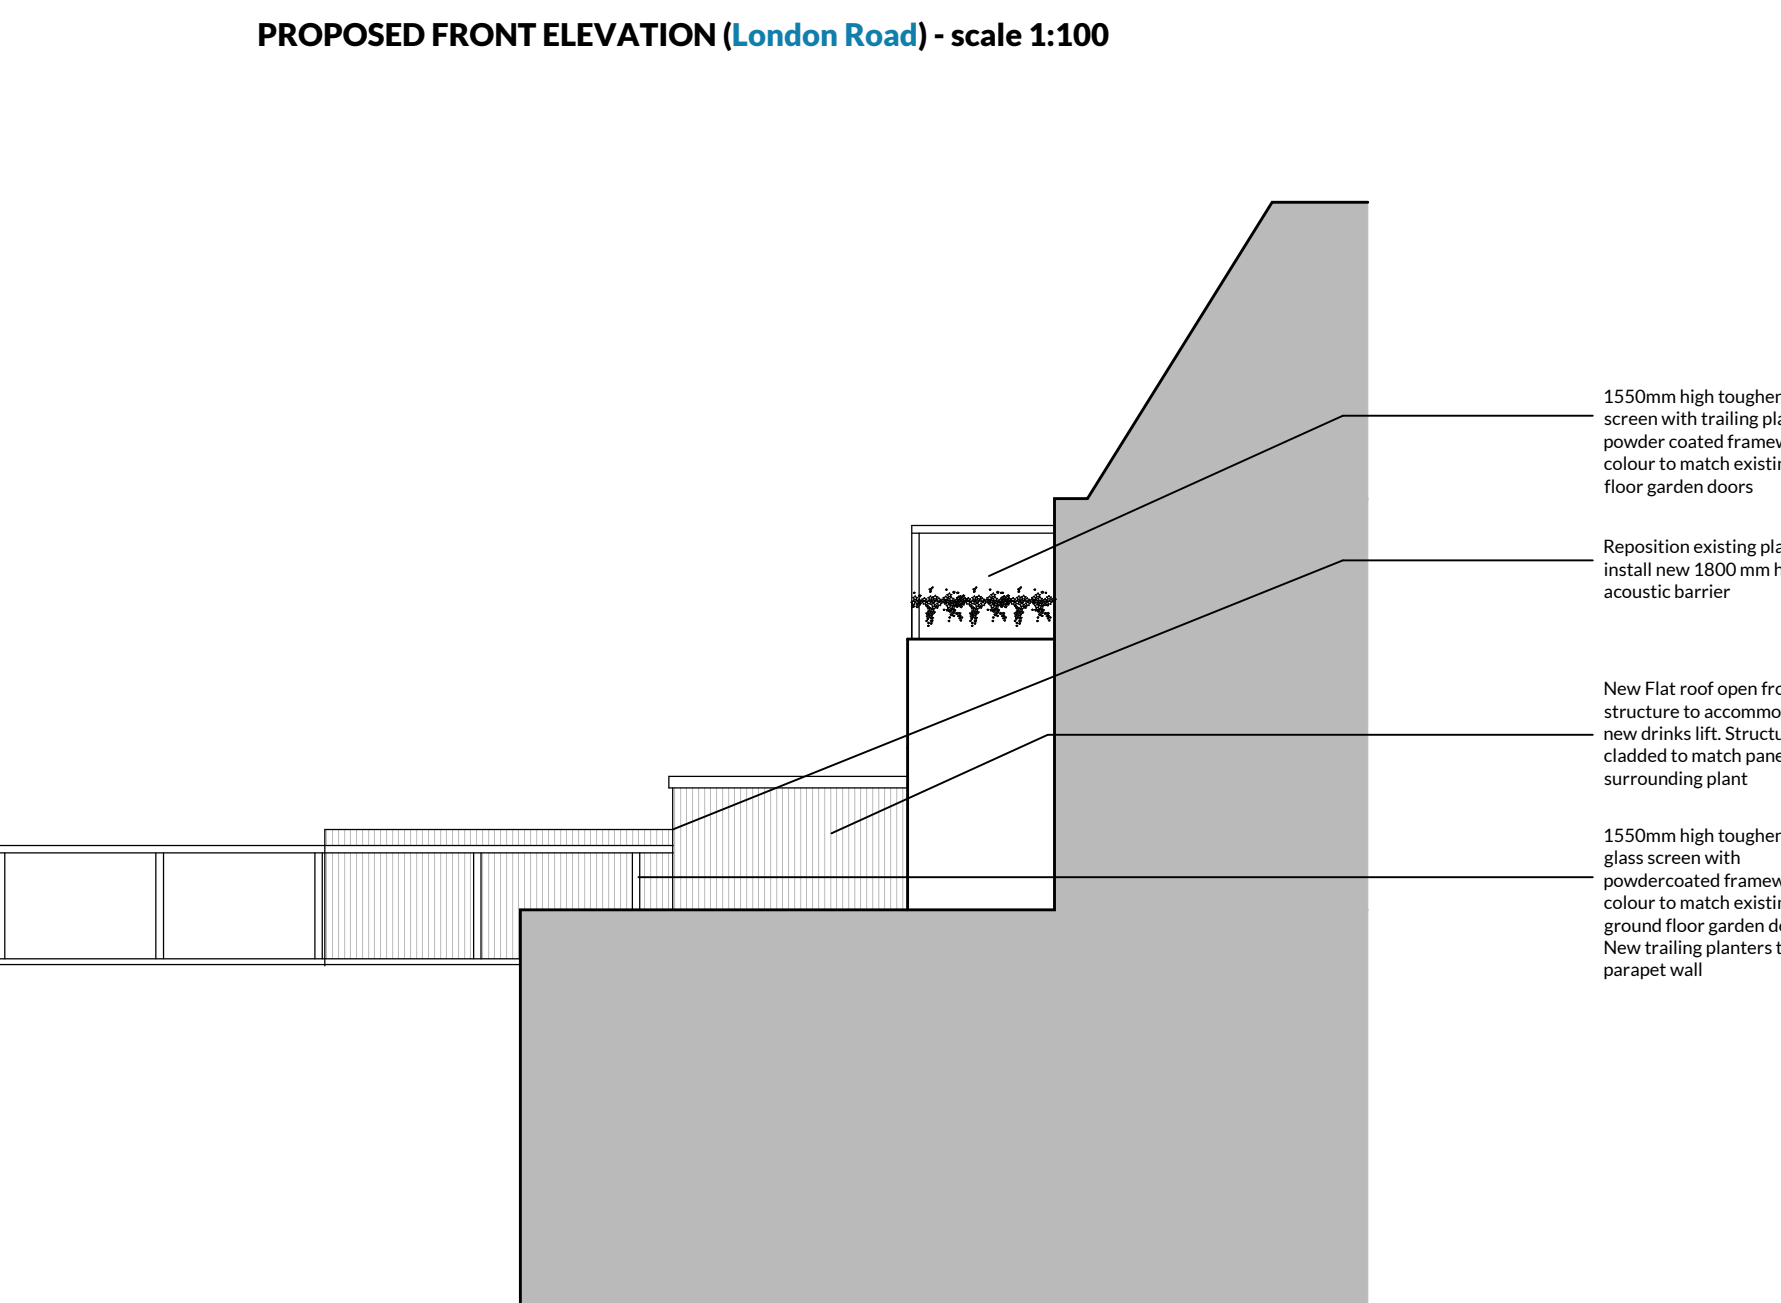


PROPOSED ELEVATION: SECTION A - scale 1:100

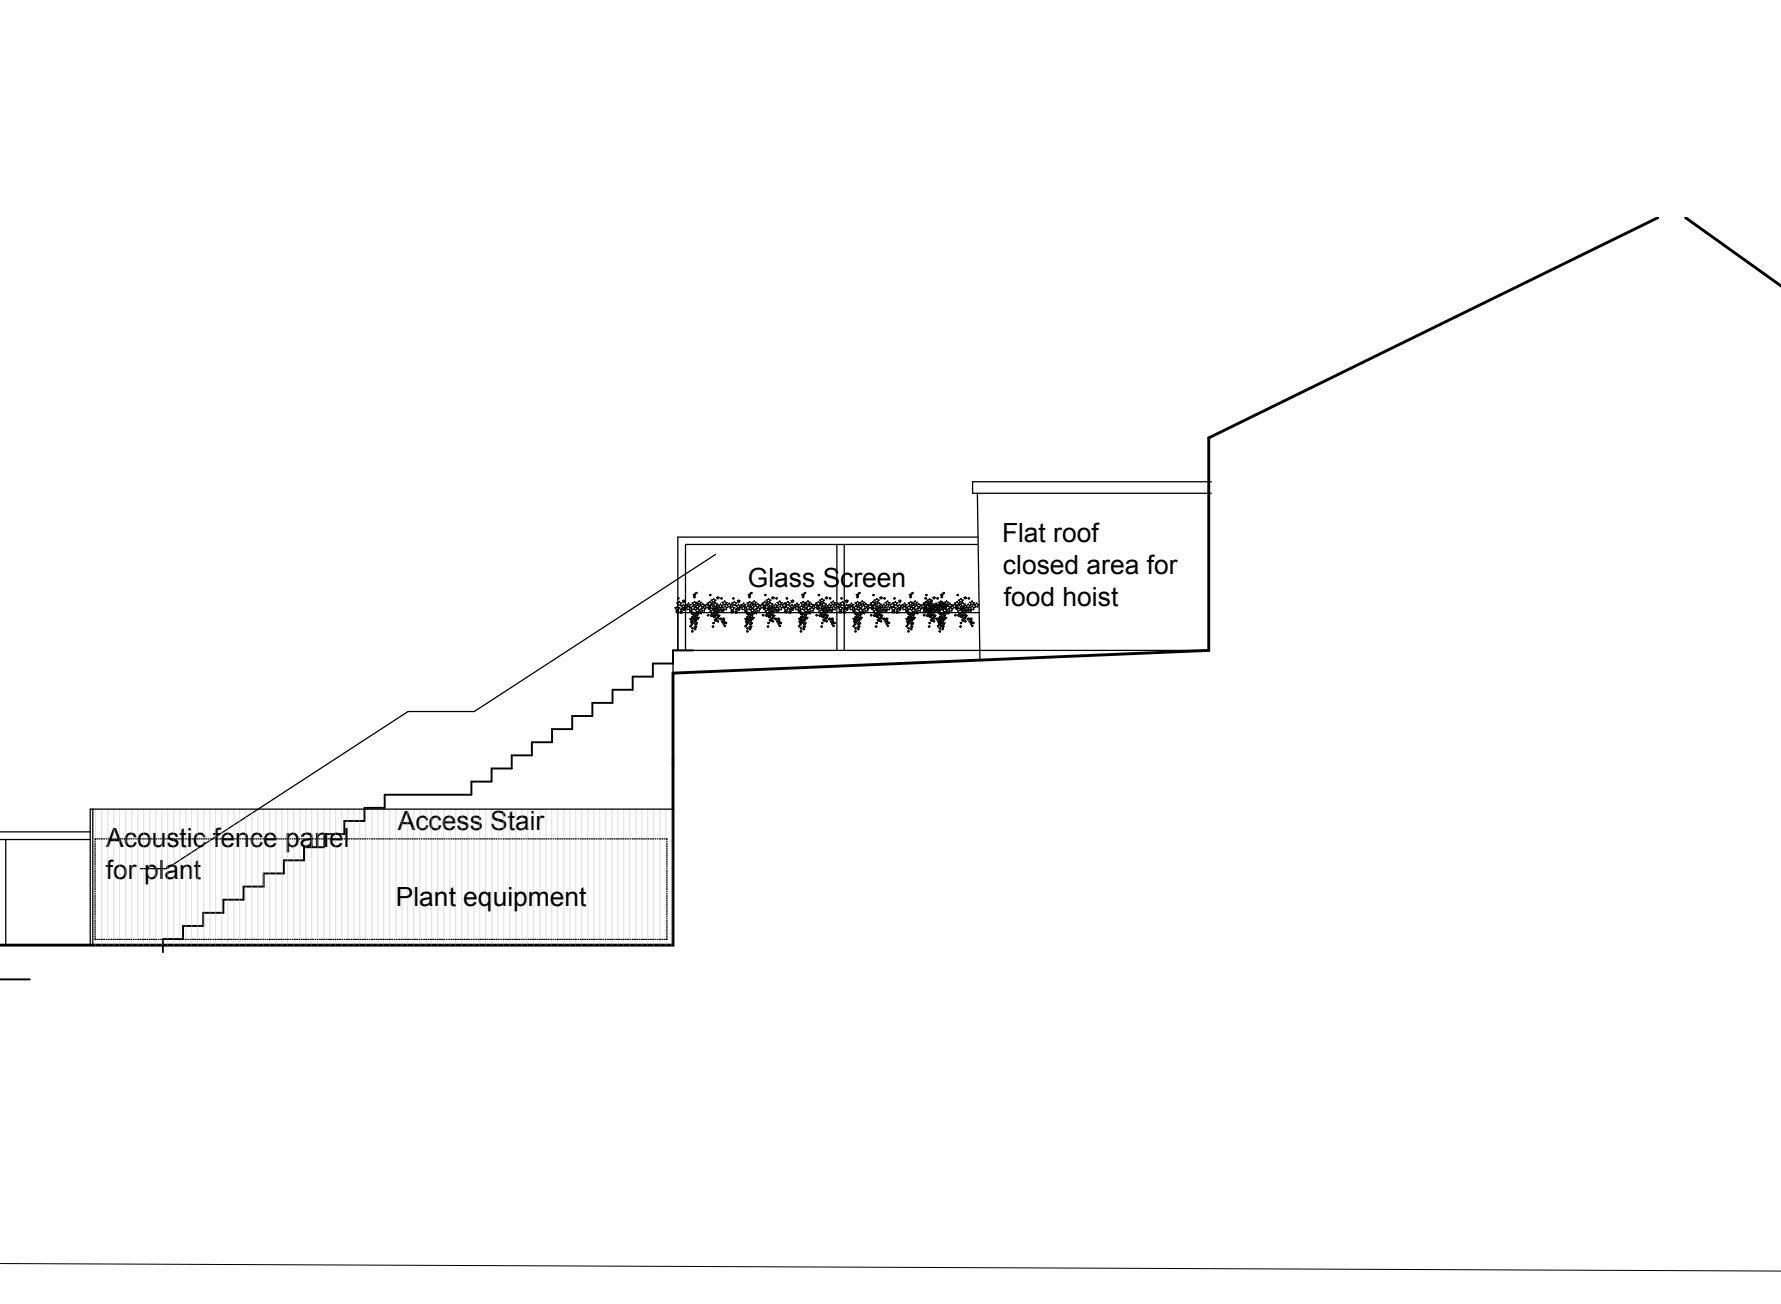


PROPOSED ELEVATION: SECTION B - scale 1:100




PROPOSED ELEVATION: SECTION B - scale 1:100

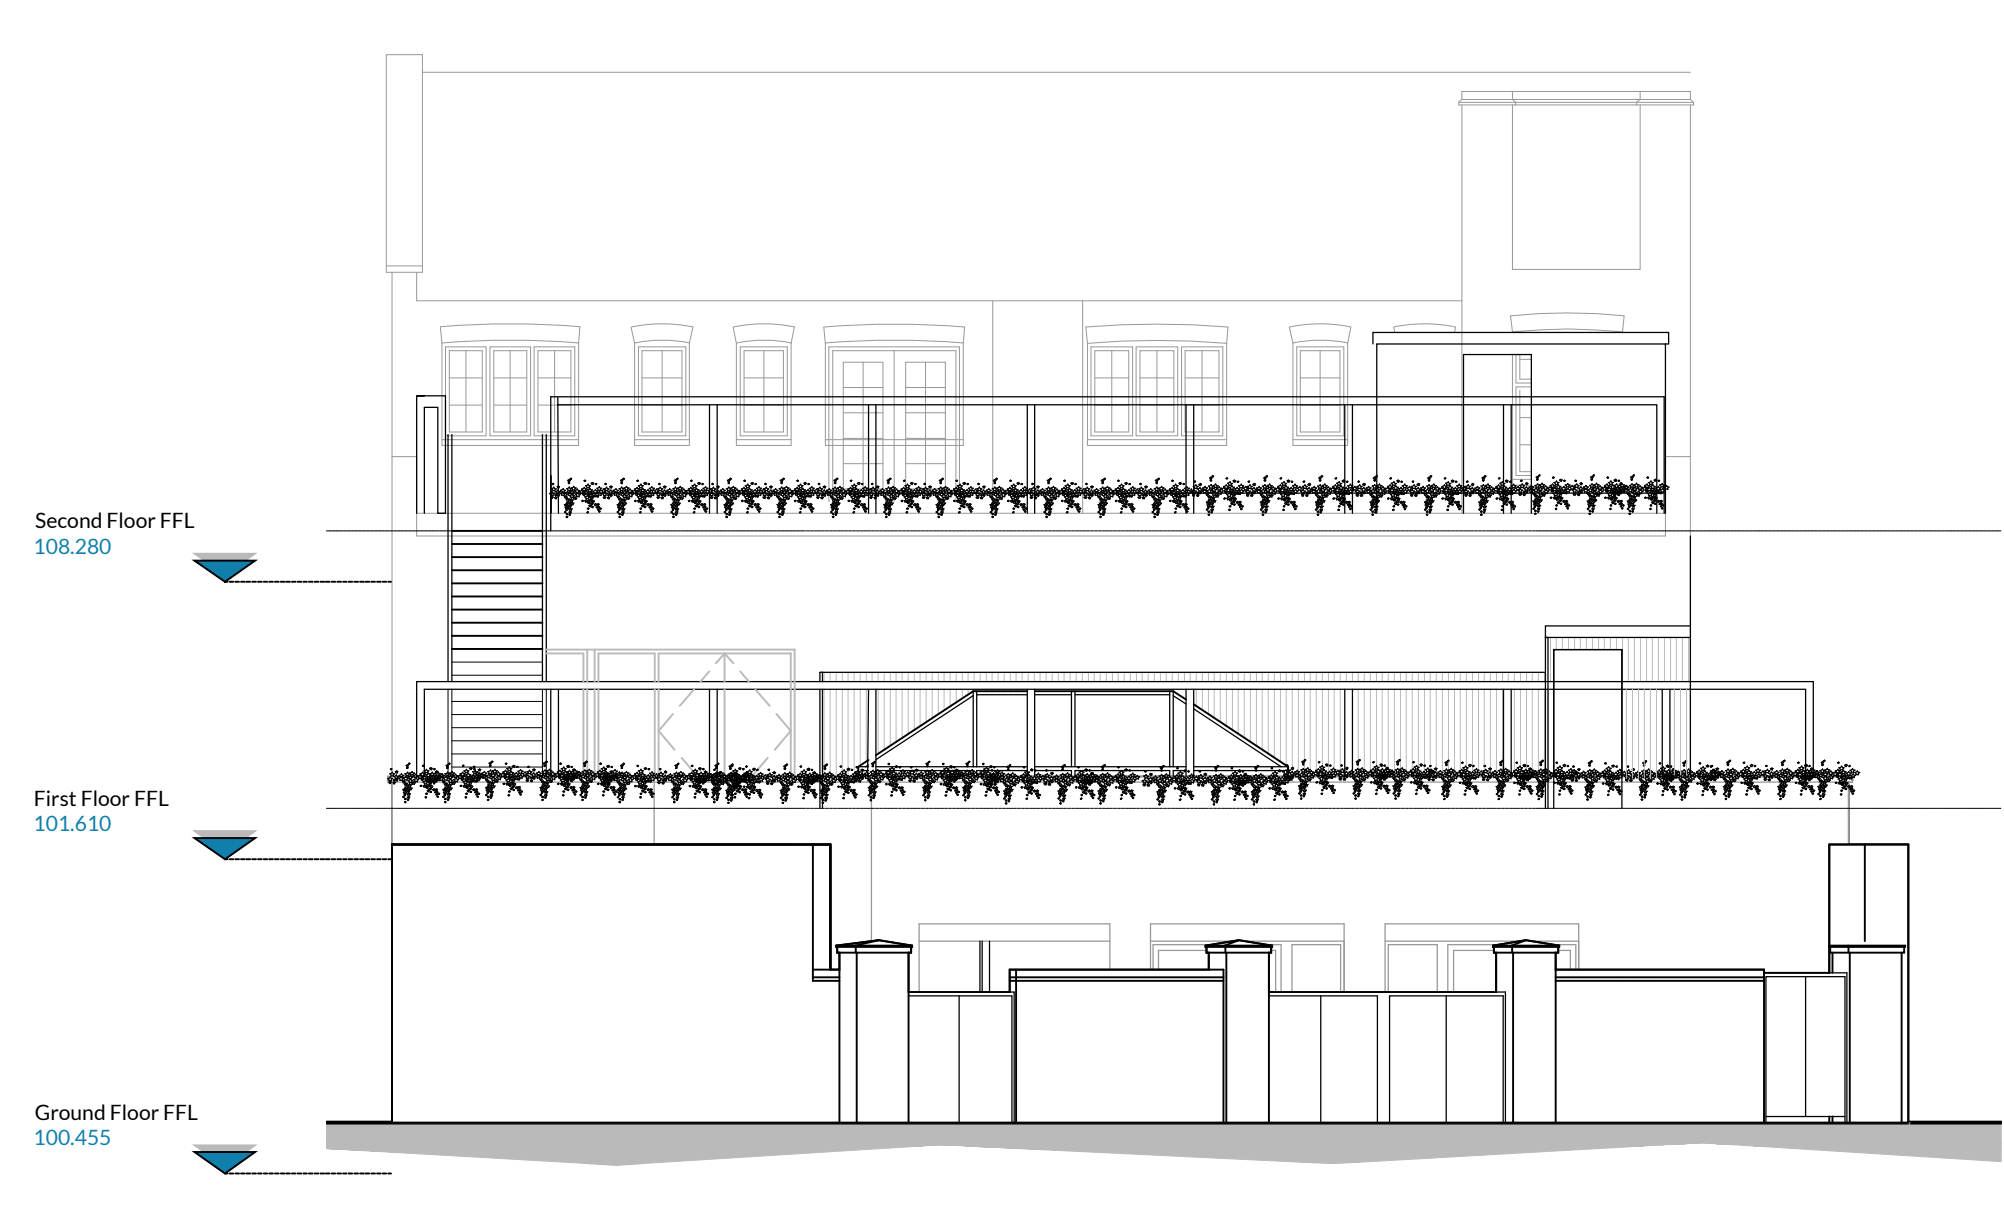

PROPOSED ELEVATION: SECTION A - scale 1:100

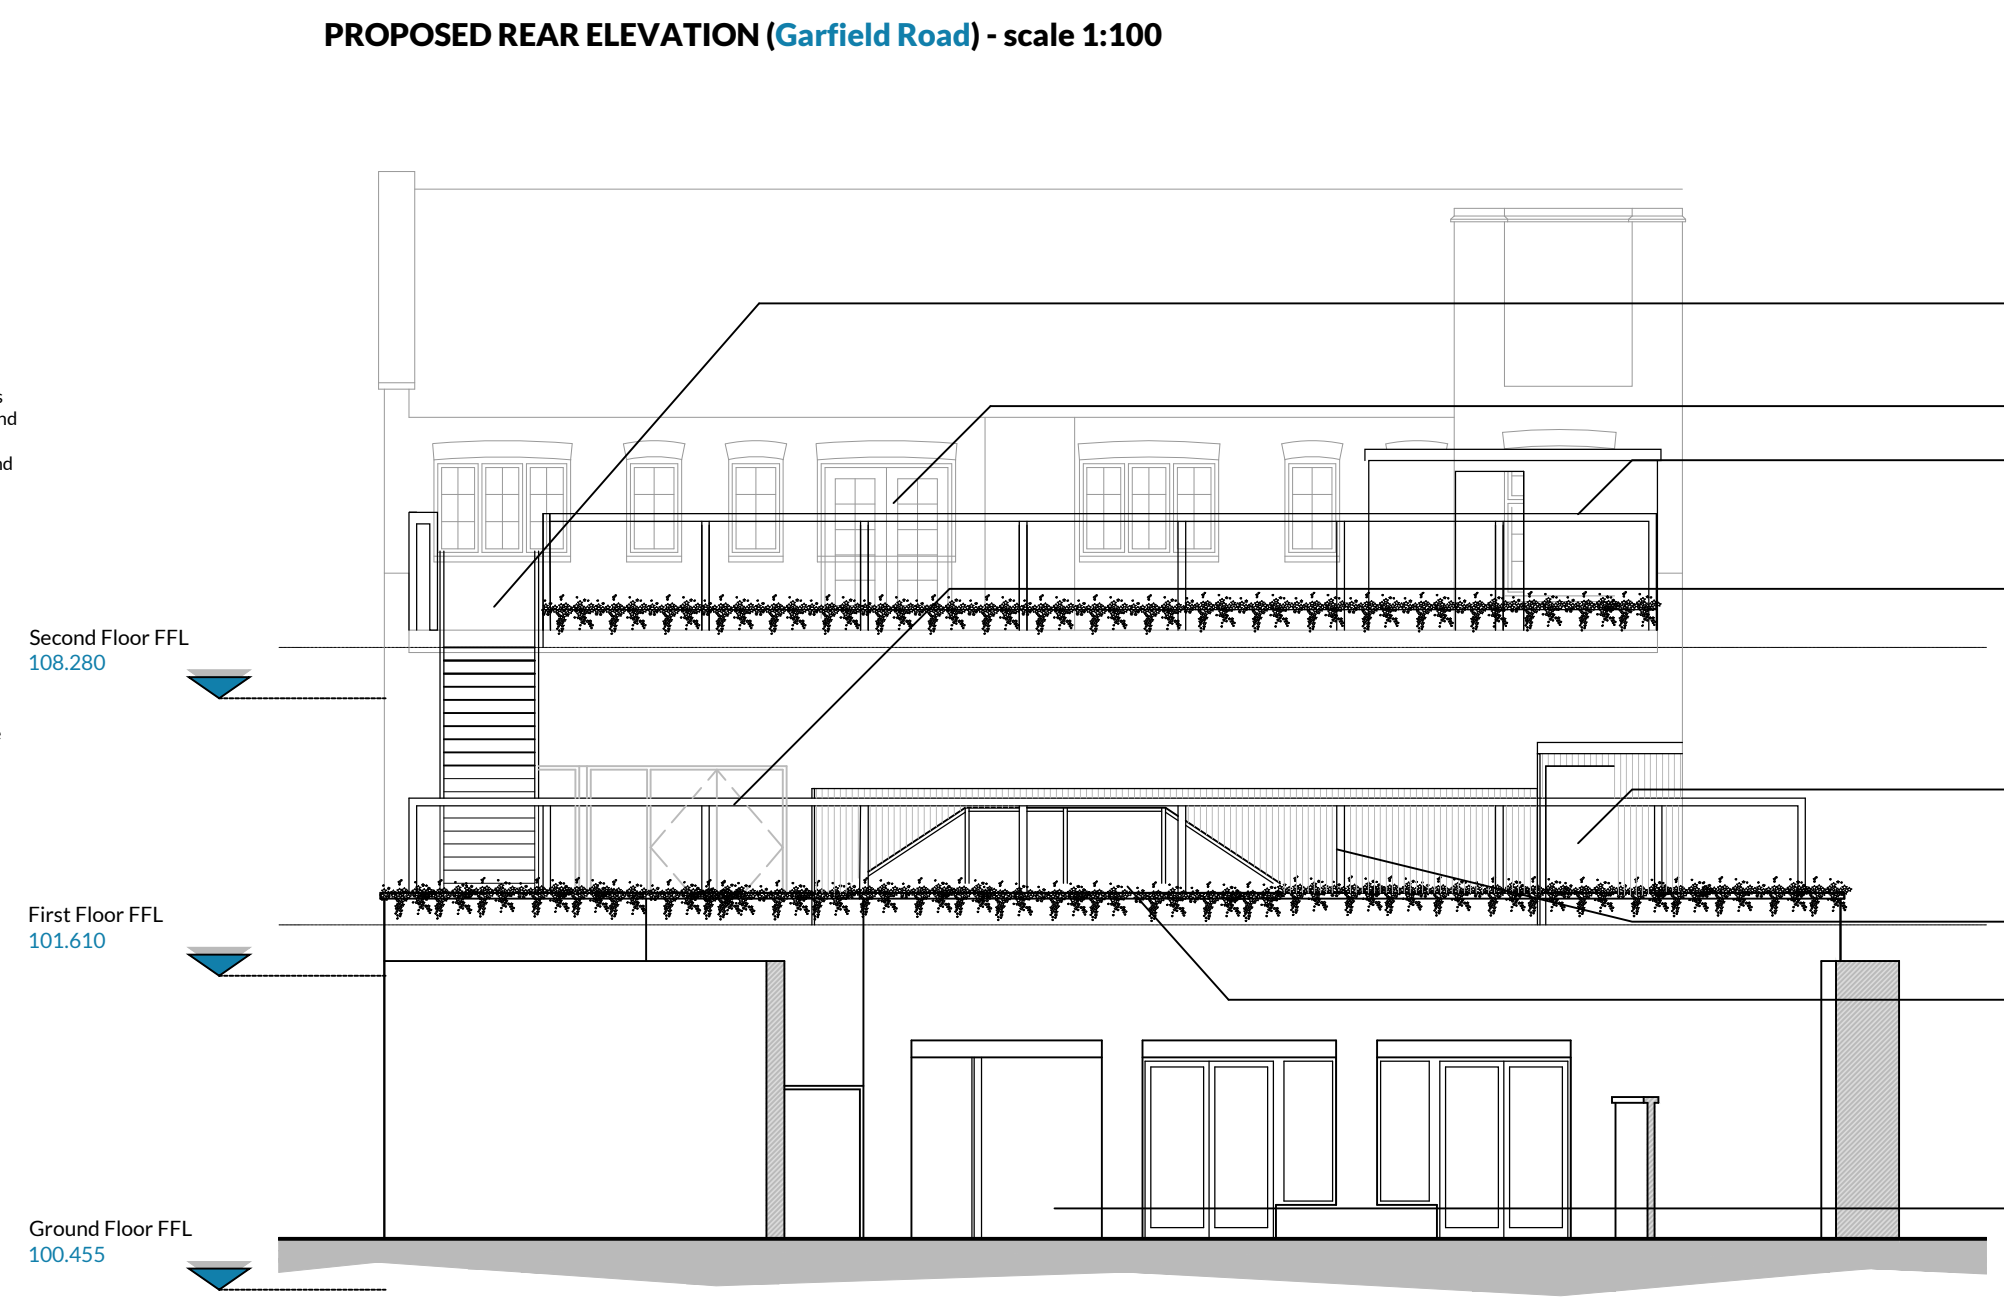

PROPOSED ELEVATION: SECTION B - scale 1:100

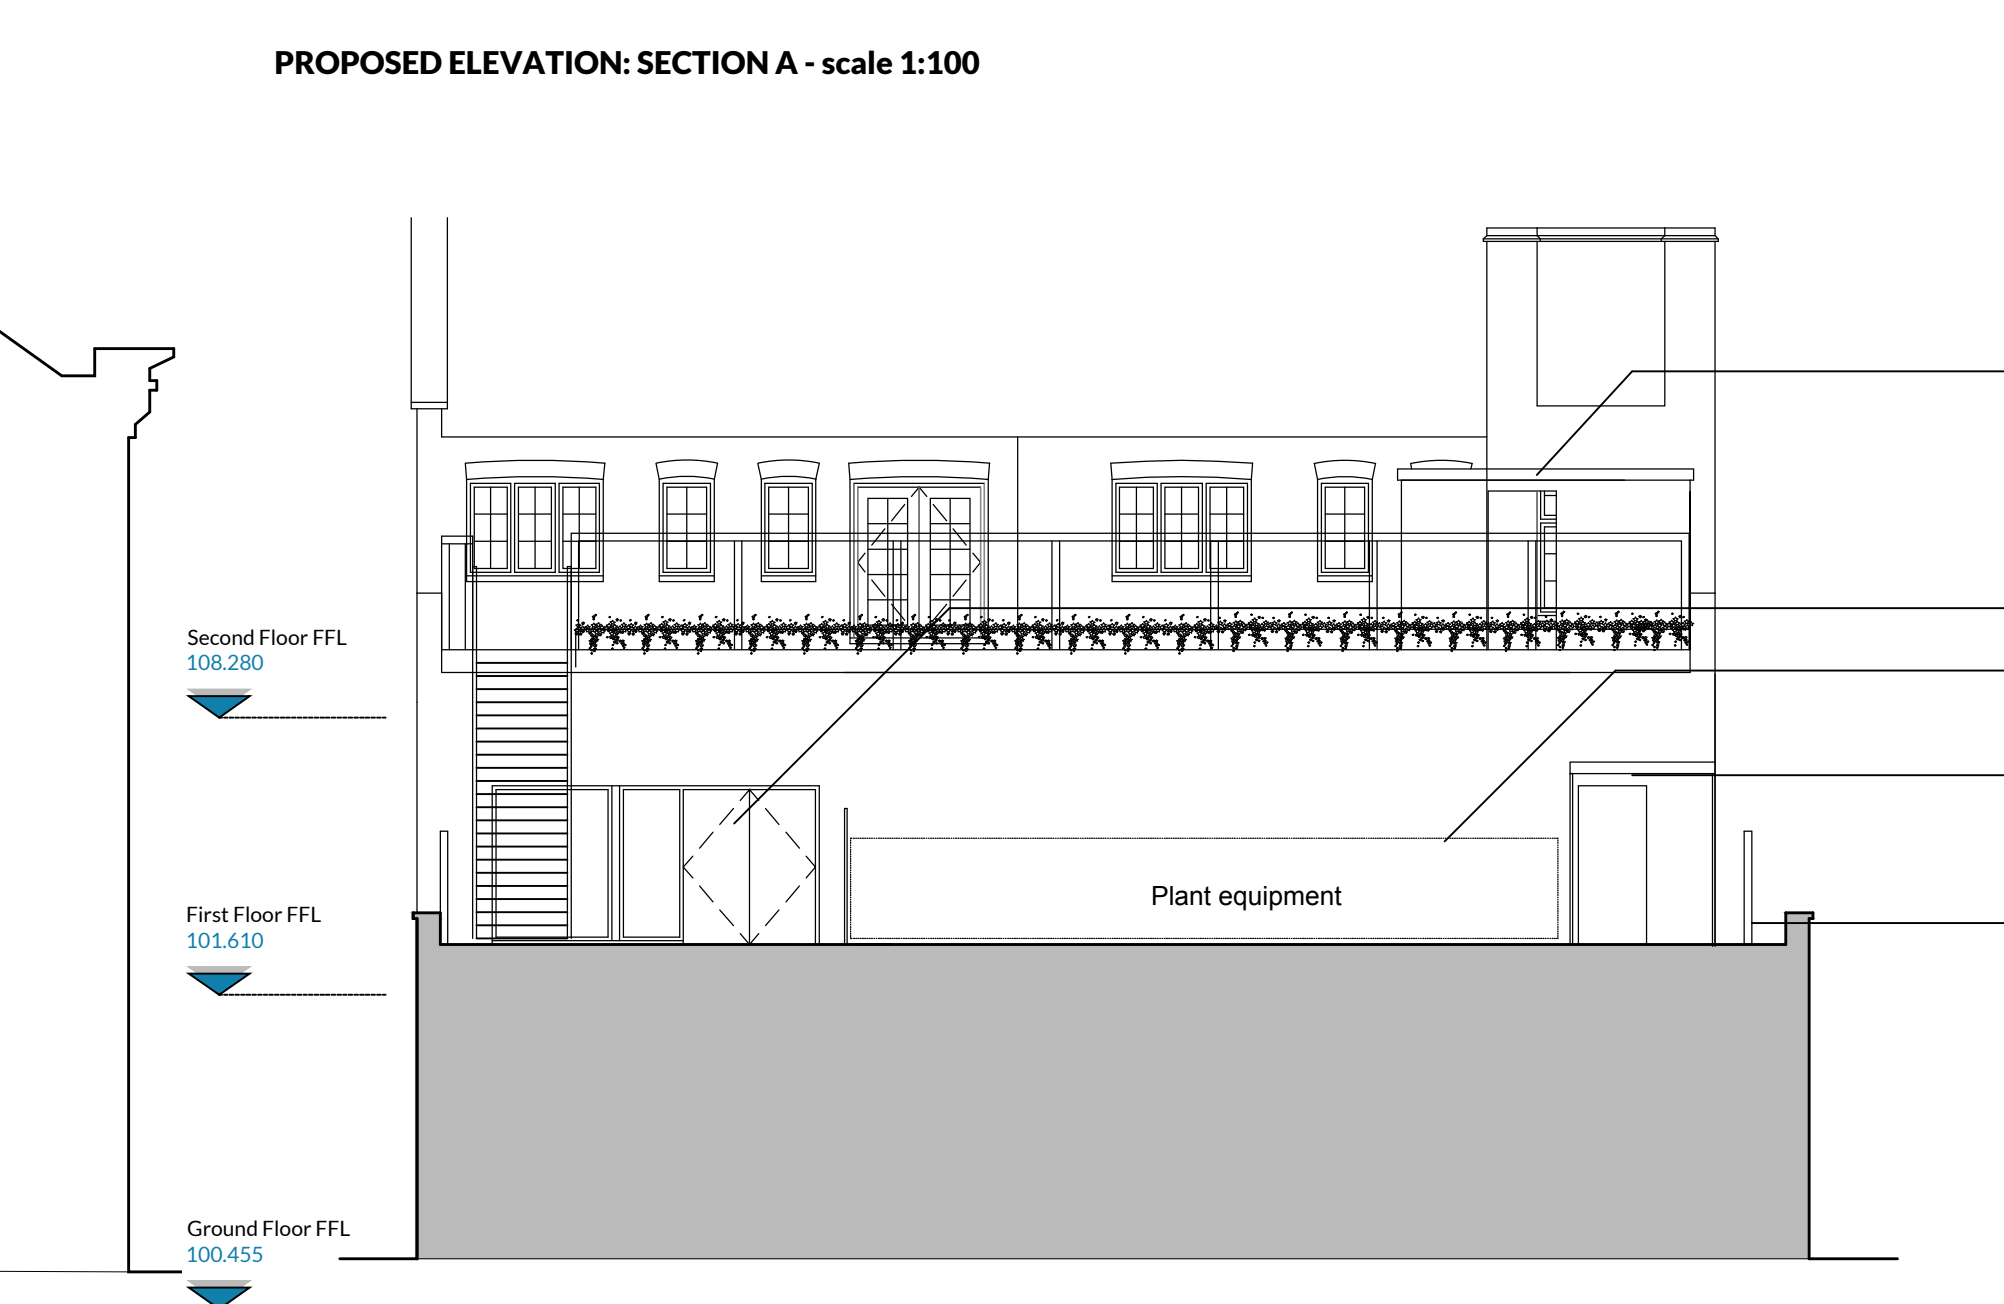

PROPOSED ELEVATION: SECTION B - scale 1:100



PROPOSED ELEVATION: SECTION B - scale 1:100

JOB NO 1961	DWG NO 002.1	REV A
REVISION		
A ELEVATIONS AMENDED TO RETAIN ALL PLANT ON THE FIRST FLOOR ROOF AND NEW GARDEN AREA ADDED TO SECOND FLOOR		
DATE 1.12.20		
DWN CHK SD SW		
This drawing is the property of DVA Ventures Limited. Copyright and design rights are reserved by them and the drawing is issued on the condition that it is not copied either wholly or in part without the written consent of DVA Ventures Limited.		
DO NOT SCALE DRAWINGS. Figured dimensions to take preference over those scaled. All dimensions to be checked on site before commencement of any work or shop drawings. This drawing is to be read in conjunction with the specification when existing. Any discrepancies should be brought to the attention of the Architect / Designer.		
D V Architects Interiors Design Delivery Hallcourt House, 8 Hallcourt Crescent, Cannock, Staffordshire WS11 0AB Telephone: 01543 547 877 Email: studio@dv-architects.co.uk		
CLIENT		
wetherspoon		
PROJECT		
The William Webb Ellis Twickenham PN 2650		
DRAWING TITLE		
Proposed Elevations		
SCALE		
1:100 @ A1		
DATE 04/10/2019	DRAWN BY AG	CHECKED BY --
STATUS PRELIMINARY		
JOB NO 1961	DWG NO 002.1	REV A