
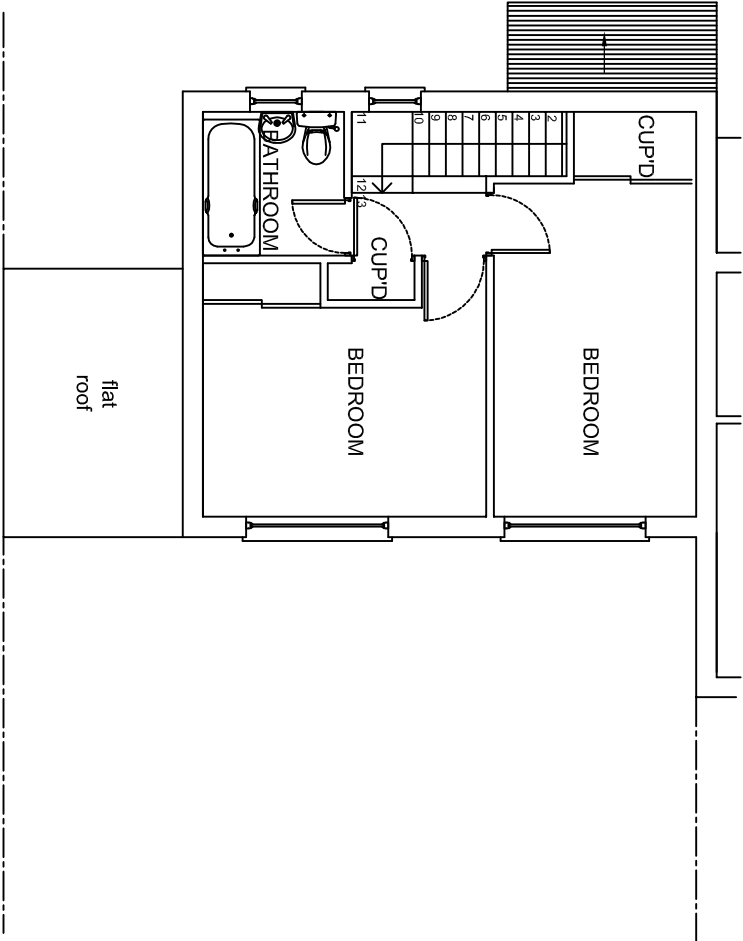



NOTES

The Contractor must verify all dimensions at the site before setting out. Any discrepancies between the drawings and the site must be reported to the Contract Administrator before proceeding.


DO NOT SCALE FROM THIS DRAWING

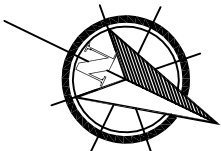


EXISTING FIRST FLOOR PLAN

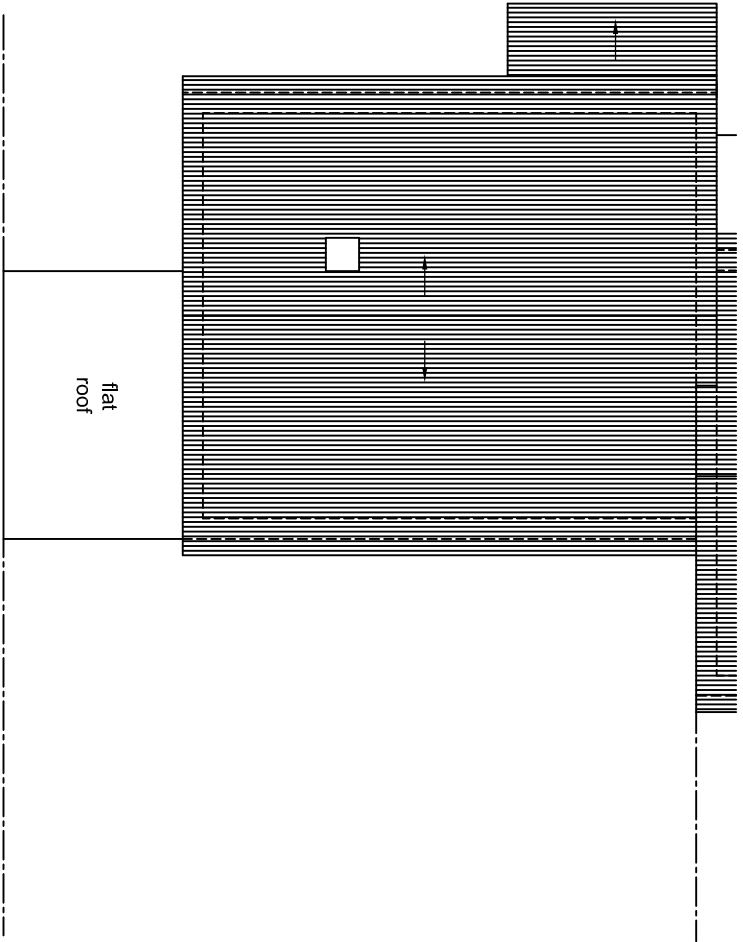

EXISTING ROOF PLAN

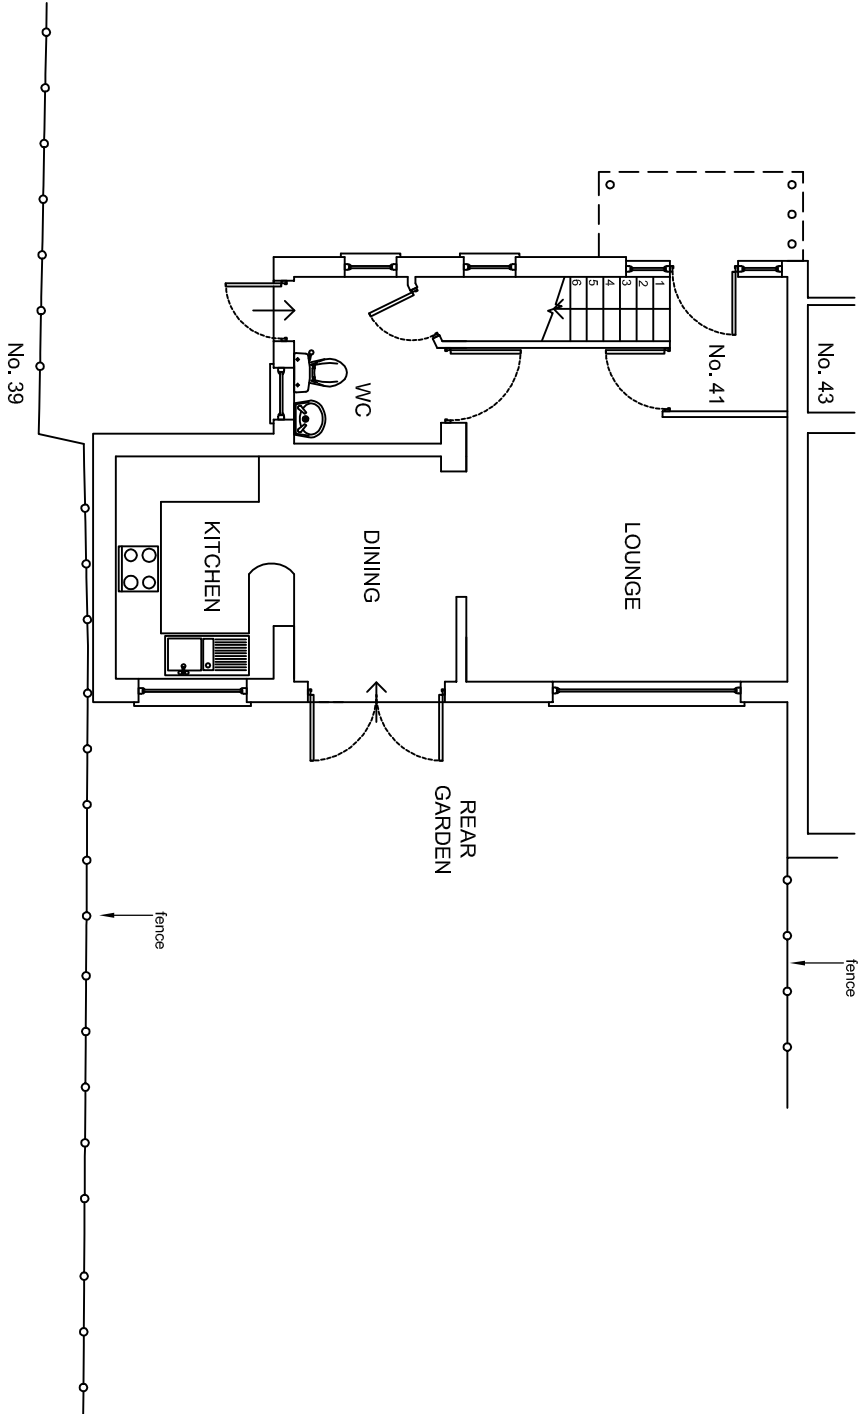

EXISTING GROUND FLOOR PLAN

 

GDC DESIGN LTD
CHARTERED ARCHITECT
Tel: 01895 251323
Mob: 07976 732636
g.g.callon11@btinternet.com

PROJECT
41 SAUNDERS ROAD, UXBRIDGE UB10 0RL
NEW WINDOW ON FRONT ELEVATION

DESCRIPTION
EXISTING GROUND, FIRST FLOOR & ROOF PLANS

SCALE	DRAWN BY	CHECKED BY	DATE
1:100 @ A3	JT	GC	13/04/21
DRAWING No.	REV.		
41 SR / C / 03	A		