

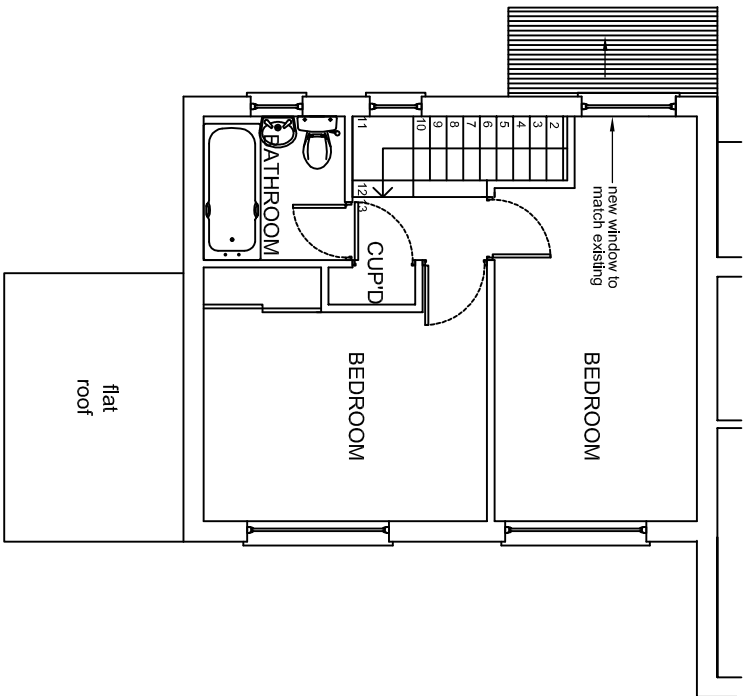


NOTES


The Contractor must verify all dimensions at the site before setting out commencing work, or making any stop drawings. Any discrepancies must be reported to the Contract Administrator before proceeding.
DO NOT SCALE FROM THIS DRAWING

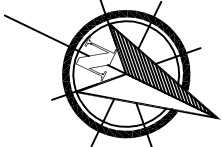


PROPOSED FIRST FLOOR PLAN

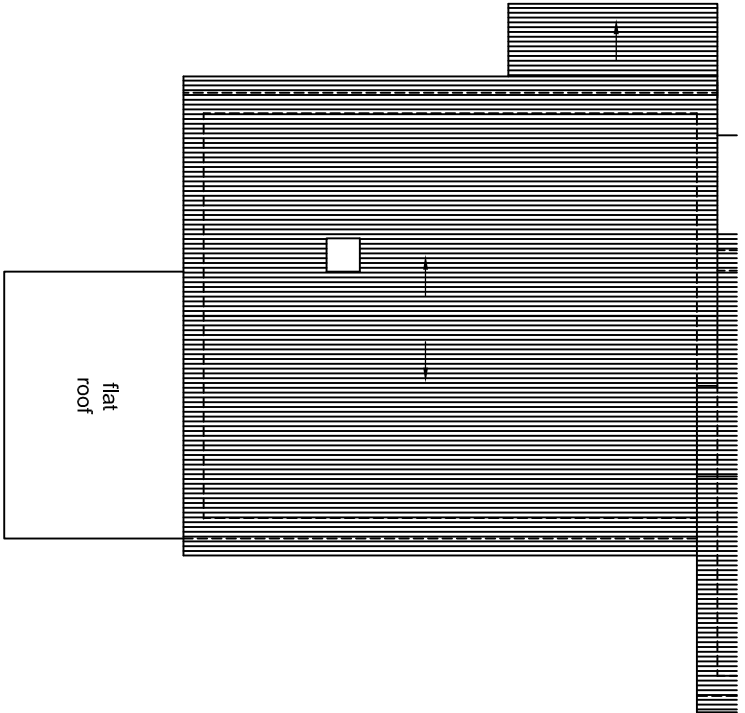

PROPOSED ROOF PLAN

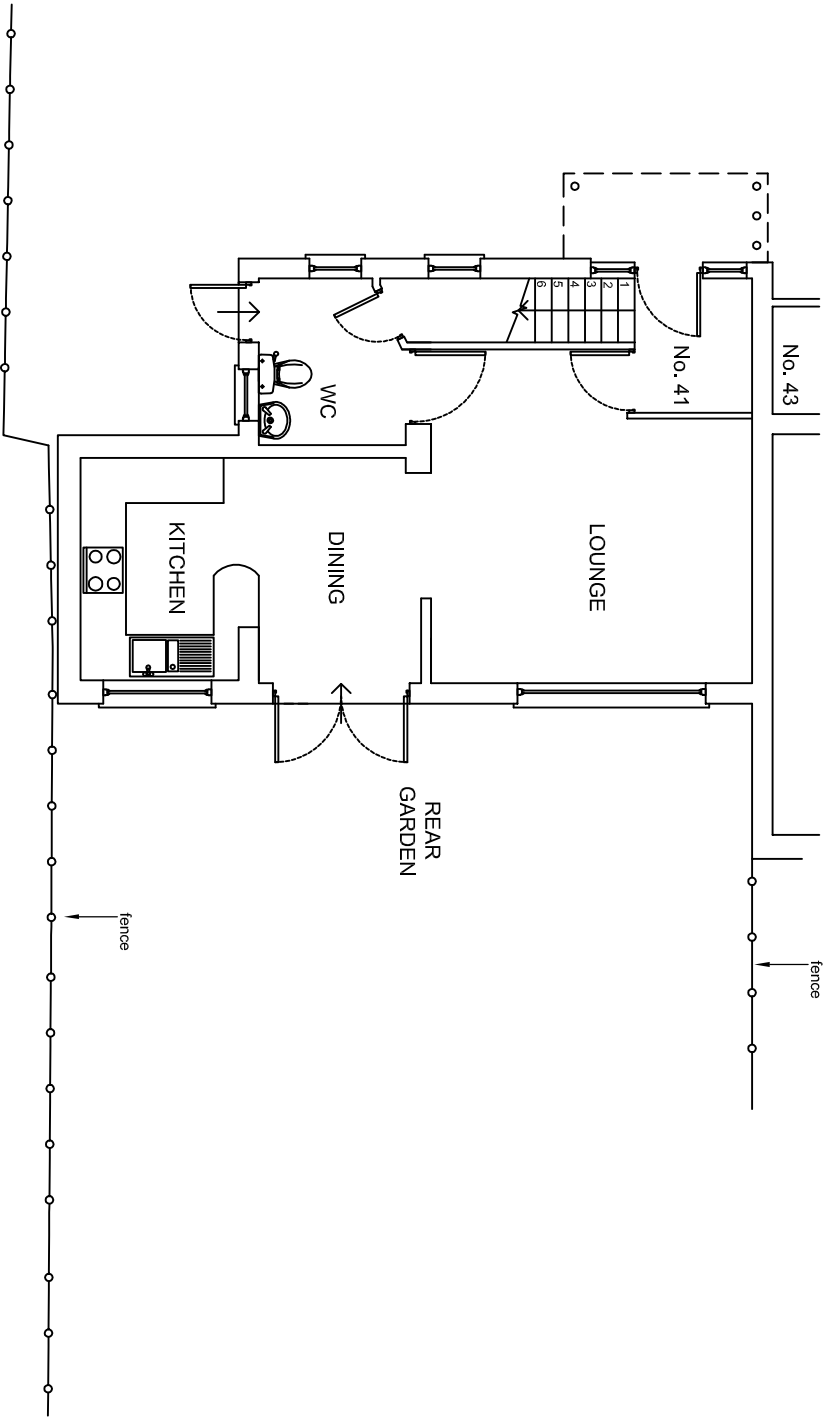

PROPOSED GROUND FLOOR PLAN

 

Rev	Revision notes	Initials	Date
-	-	-	-



GQC DESIGN LTD
CHARTERED ARCHITECT
Tel: 01895 251323
Mob: 07976 732636
g.g.callon1@btinternet.com

PROJECT	41 SAUNDERS ROAD, UXBRIDGE UB10 0RL
NEW WINDOW ON FRONT ELEVATION	

DESCRIPTION	PROPOSED GROUND, FIRST FLOOR & ROOF PLANS
-------------	---

SCALE	1:100 @ A3	DRAWN BY	JT	CHECKED BY	GC	DATE	11/05/21
DRAWING No.	41 SR / C / 04	REV.					