




NOTES	
The Contractor must verify all dimensions at the site before setting out. All dimensions shall be given in metres and rounded to the nearest millimetre. Dimensions shall be reported to the Contract Administrator before proceeding.	
DO NOT SCALE FROM THIS DRAWING	

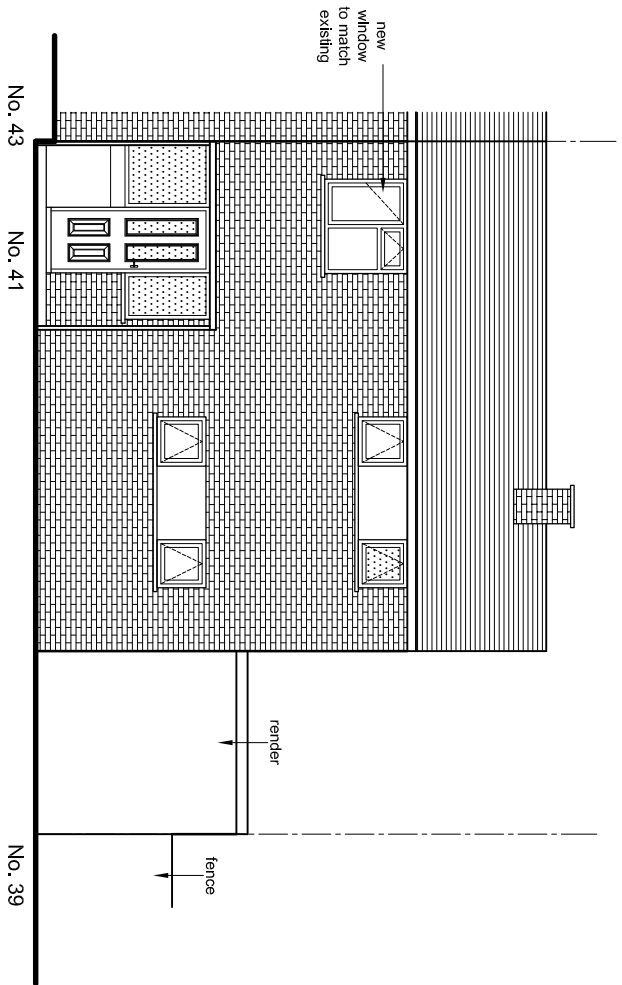


PROPOSED FRONT ELEVATION

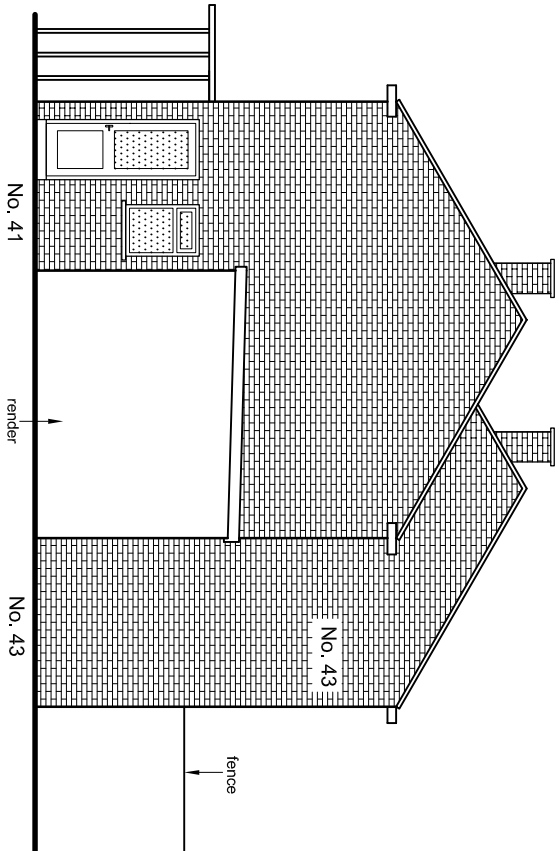

PROPOSED SIDE ELEVATION

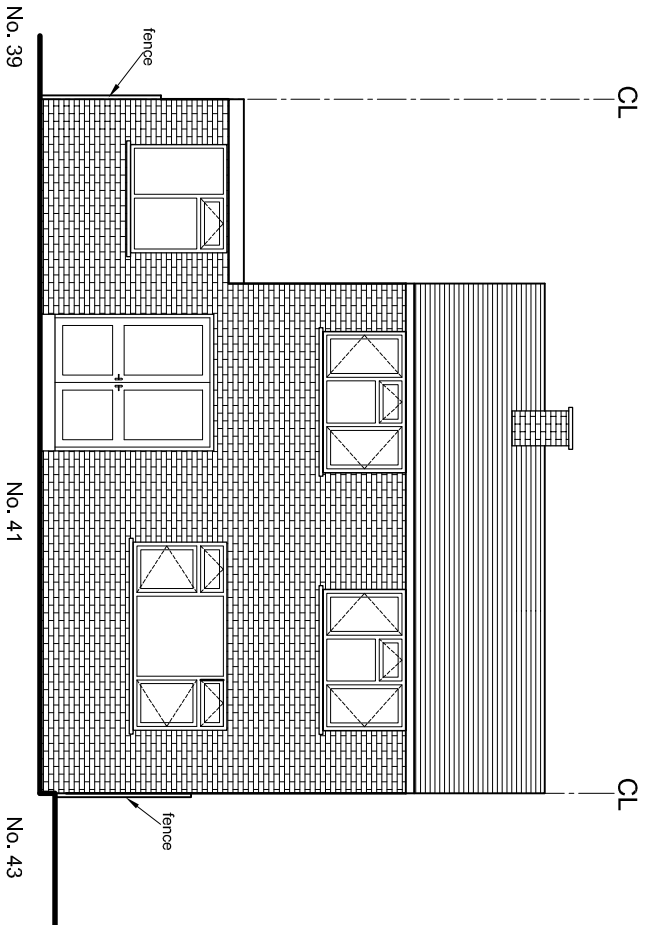

PROPOSED REAR ELEVATION

 

Rev	Revision notes	Initials	Date
-	-	-	-

GGC DESIGN LTD CHARTERED ARCHITECT Tel: 01895 251323 Mob: 07976 732636 g.g.callon11@btinternet.com			
PROJECT 41 SAUNDERS ROAD, UXBRIDGE UB10 0RL NEW WINDOW ON FRONT ELEVATION			
DESCRIPTION PROPOSED ELEVATIONS			
SCALE 1:100 @ A3	DRAWN BY JT	CHECKED BY GC	DATE 13/04/21
DRAWING No.	41 SR / C / 06		REV. A