


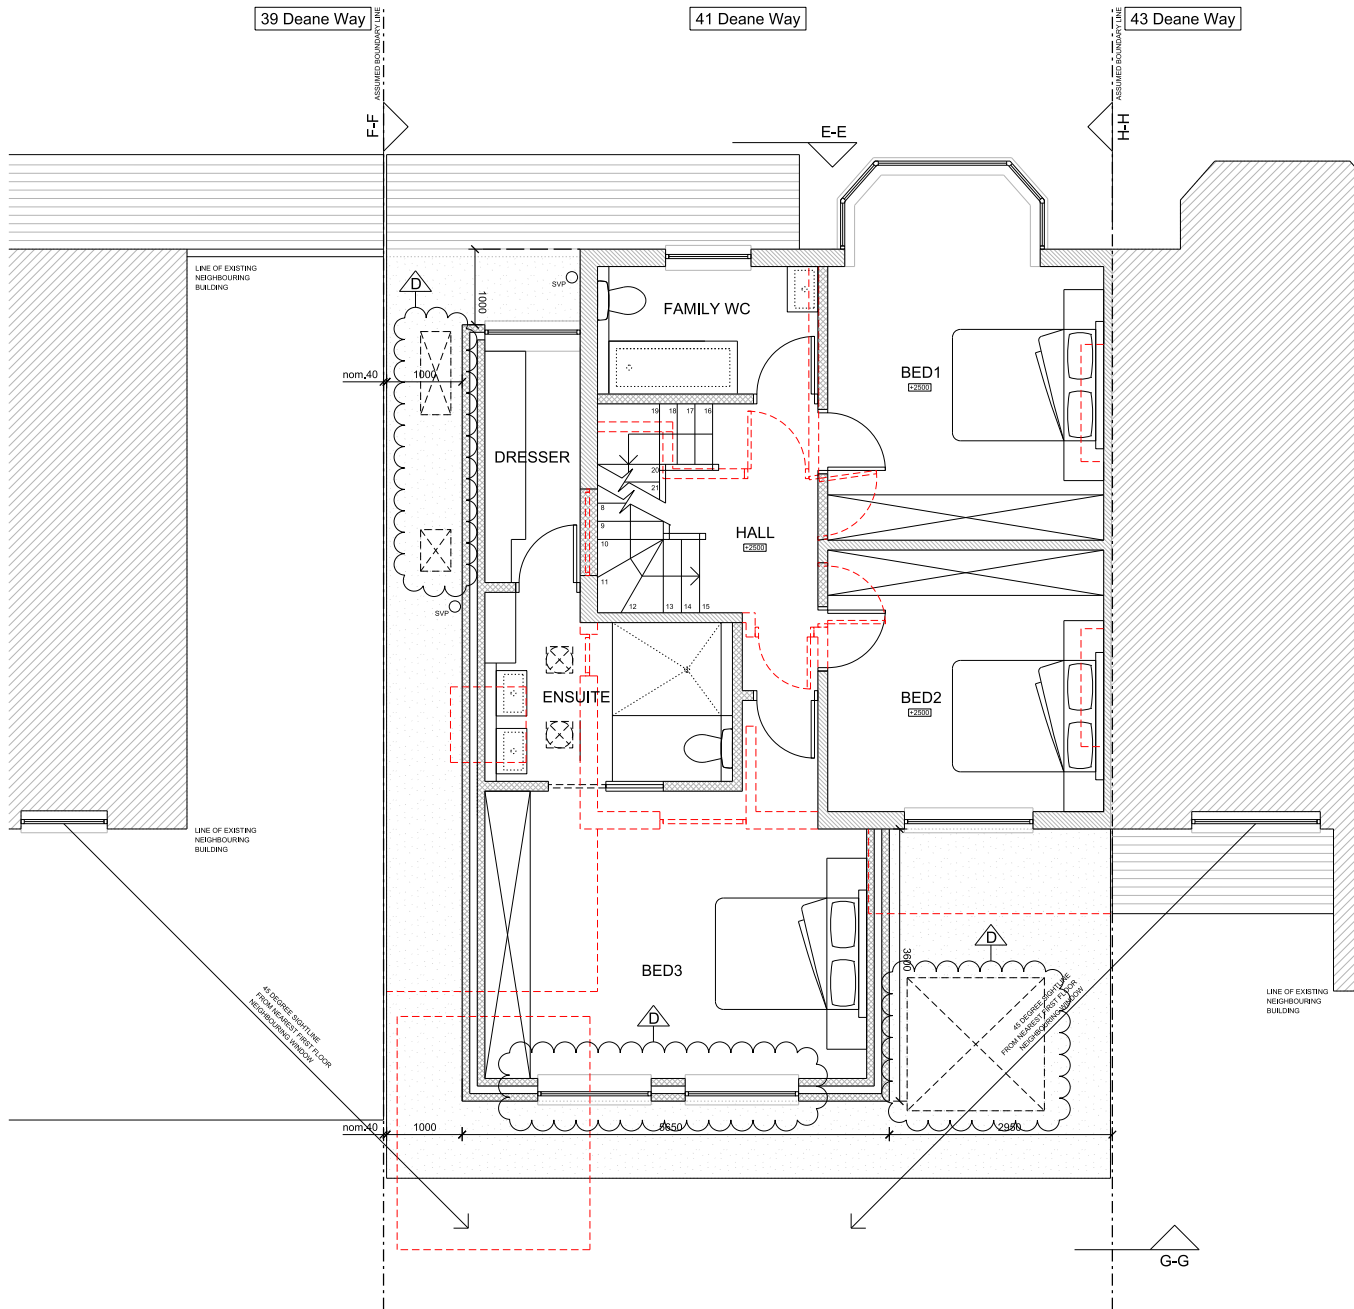

SCALE



Revision	Date
A	11.01.19
B	19.12.19
C	28.01.20
D	28.10.20

Notes:
- - - - - DENOTES EXISTING WALLS
- - - - - DENOTES PROPOSED DEMOLITIONS
DRAWING REVISSED TO LOCAL AUTHORITY PRE-APP COMMENTS
DRAWING AMENDED TO CLIENT COMMENTS TO FACILITATE LOFT CONVERSION
DRAWING REVISSED TO CLIENT COMMENTS
DRAWING REVISSED TO CLIENT COMMENTS

THIS DRAWING AND THE INFORMATION CONTAINED THEREIN IS THE PROPERTY OF SH2 CONSULTING LTD AND MAY NOT BE REPRODUCED WITHOUT PERMISSION.
ALL DIMENSIONS, LEVELS, SLOPES, POSITIONS AND LOCATIONS OF PARTS/LINE ARE INDICATED ON DRAWINGS ARE TO BE VERIFIED ON SITE PRIOR TO ENGAGING WORKS. ANY DISCREPANCIES MUST BE REPORTED TO THE DESIGN SURVEYOR ENGINEER OR RESPONSIBLE PERSONS IMMEDIATELY.

Client Mr + Mrs PATEL			
Project 41 DEANE WAY, RUISLIP, HA4 8SX			
Drawing title PROPOSED FIRST FLOOR PLAN			
Drawing no. DW41-103	Scale 1:50@A2 / 1:100@A4	Revision D	Date 12.18