



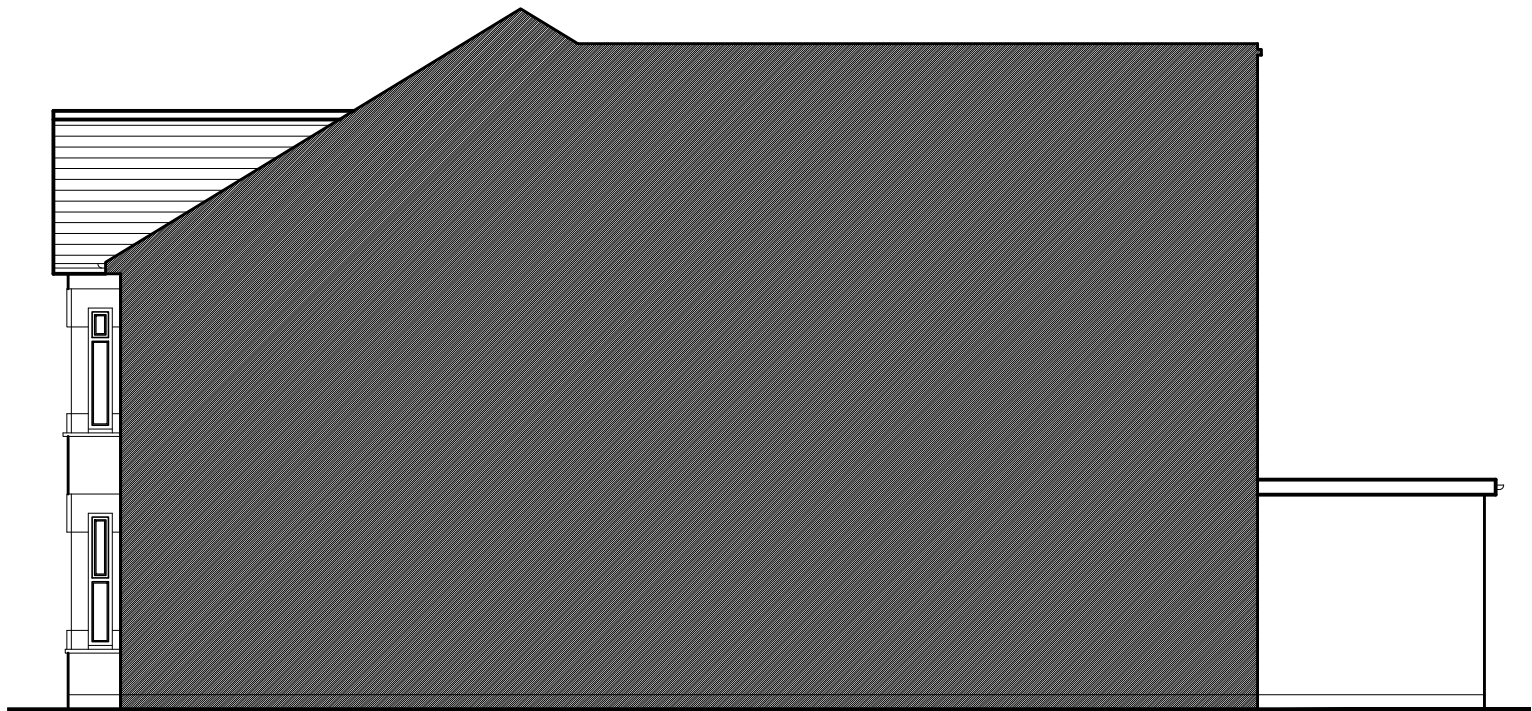


EXISTING SIDE ELEVATION



EXISTING SIDE ELEVATION

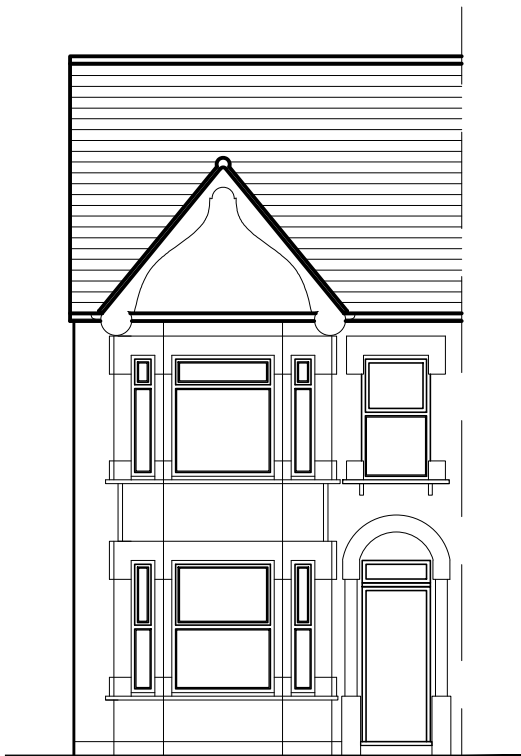

EXISTING FRONT ELEVATION

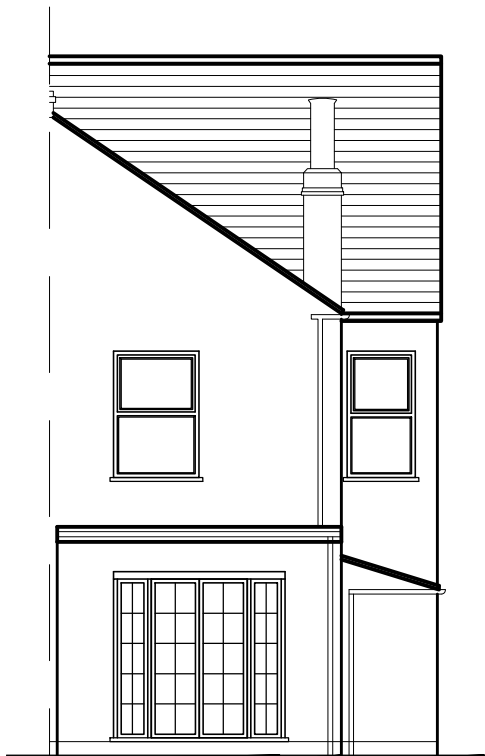

EXISTING REAR ELEVATION

rev.	description		date	chkd.
 14 Leechcroft Avenue Sidcup Kent DA15 8RS 020 3004 9238 07931 931 035 s.nagpal@dapconsultants.co.uk www.dapconsultants.co.uk				
project : 17 Queens Road Uxbridge				
drawing title : Existing Elevations				
drawn: SN		chkd : SS	date:09.11.2020	
status: Planning			scale: 1:100@A3	
proj no : 1324		drg no: 02	rev no:	