



The Contractor is to check all dimensions on site and report any discrepancies to the Contract Administrator. This drawing is to be read in conjunction with all other standard documentation. Dimensions are not to be scaled from this drawing.

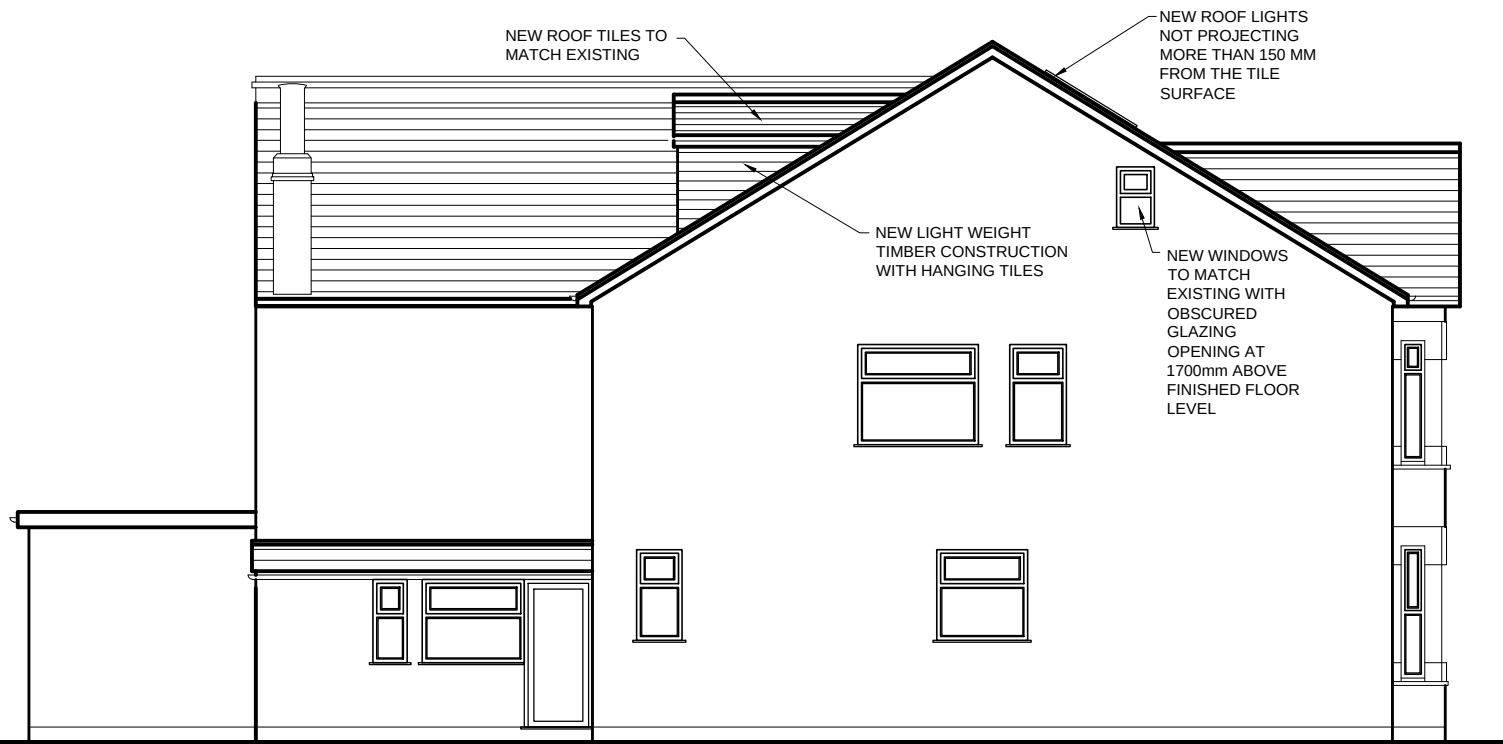

PROPOSED REAR ELEVATION

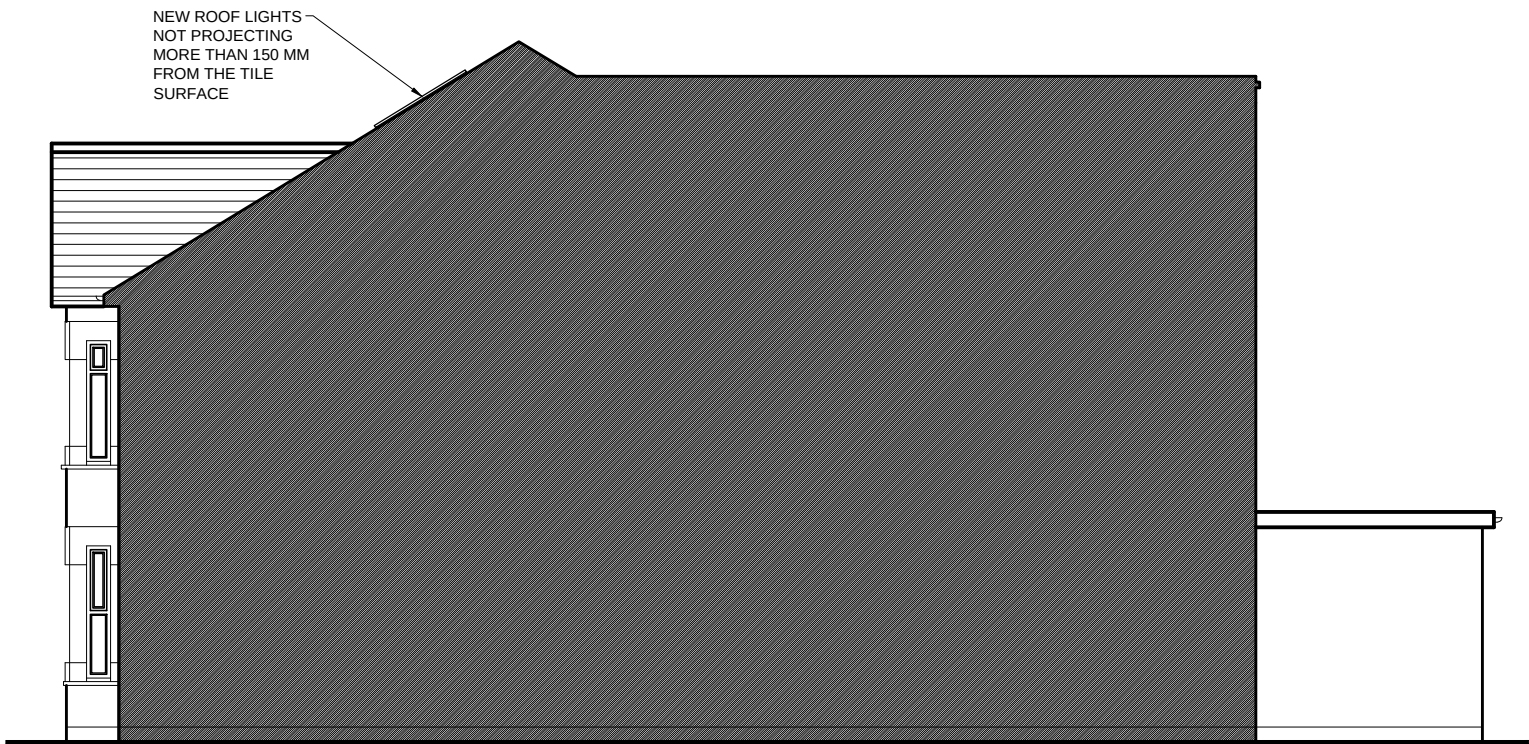

PROPOSED SIDE ELEVATION



PROPOSED FRONT ELEVATION



PROPOSED REAR ELEVATION

| rev.   | description | date            | chkd. |
|---|-------------|-----------------|-------|
|  <div>14 Leechcroft Avenue<br/>Sidcup Kent DA15 8RS<br/>020 3004 9238<br/>07931 931 035<br/>s.nagpal@dapconsultants.co.uk<br/>www.dapconsultants.co.uk</div> |             |                 |       |
| project : 17 Queens Road<br>Uxbridge   |             |                 |       |
| drawing title :<br>Proposed Elevations   |             |                 |       |
| drawn: SN   | chkd: SS    | date:09.11.2020 |       |
| status: Planning   |             | scale: 1:100@A3 |       |
| proj no : 1324   | drg no: 04  | rev no:         |       |