





The Contractor is to check all dimensions on site and report any discrepancies to the Contract Administrator. This drawing is to be read in conjunction with all other standard documentation. Dimensions are not to be scaled from this drawing.

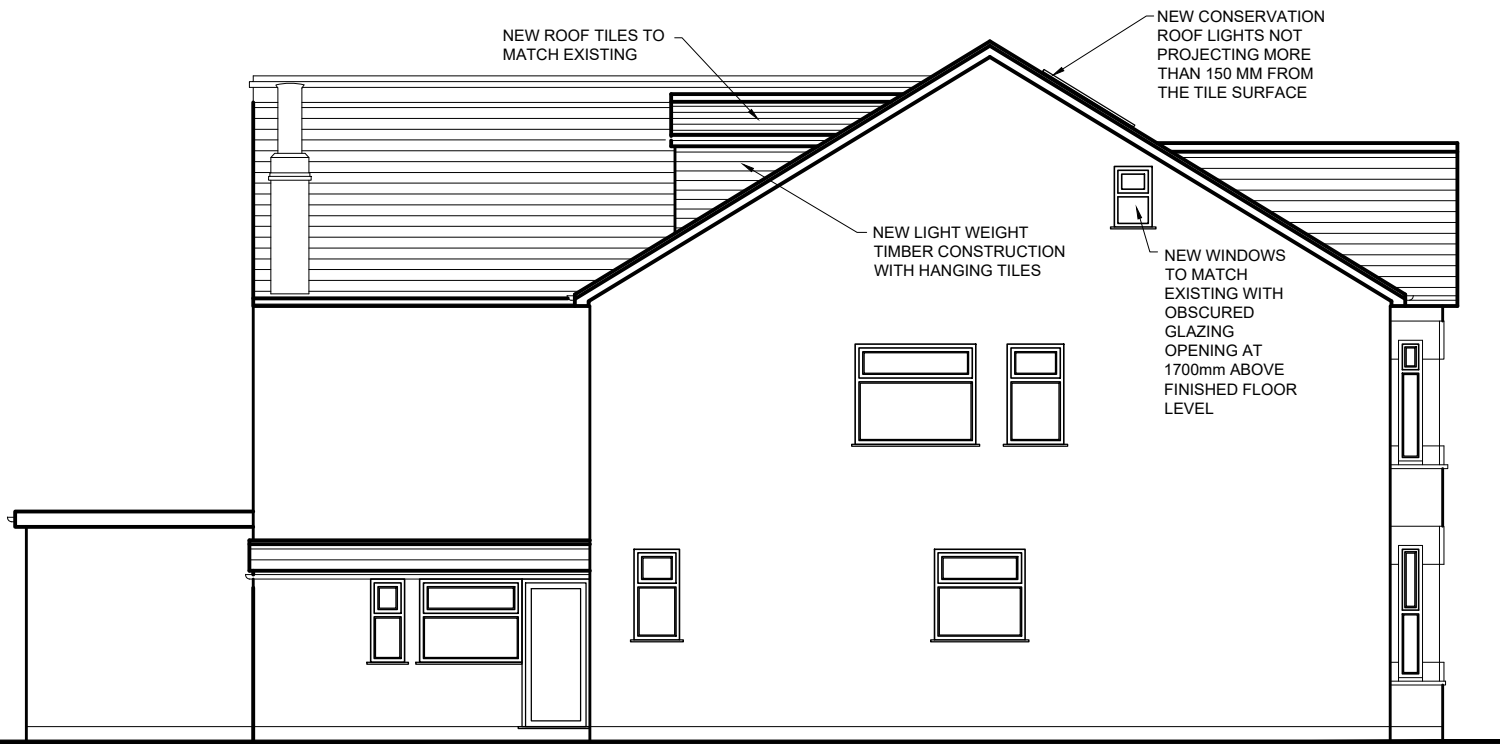

PROPOSED REAR ELEVATION

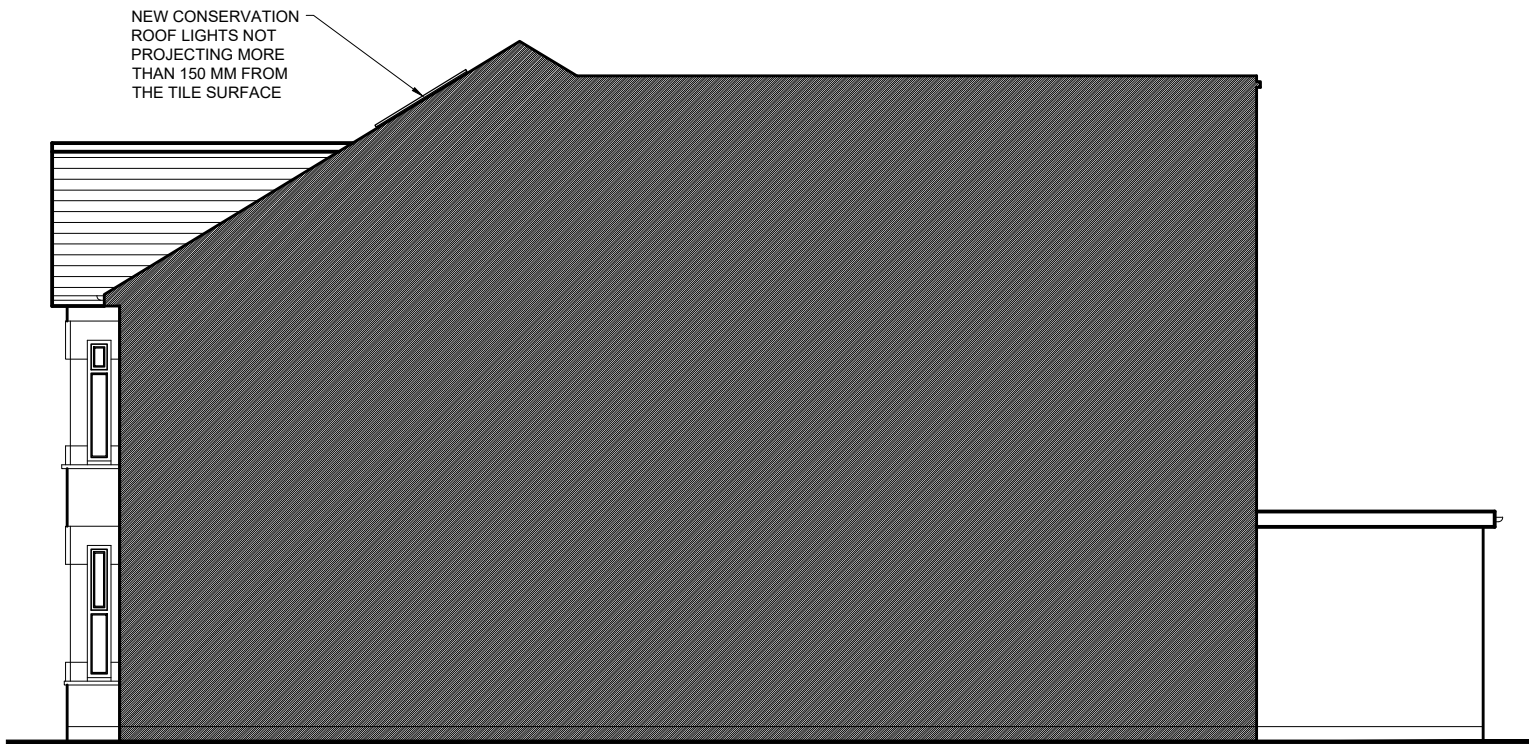

PROPOSED SIDE ELEVATION



PROPOSED FRONT ELEVATION



PROPOSED REAR ELEVATION

rev.	description	date	chkd.
Design And Plan CONSULTANTS 14 Leechcroft Avenue Sidcup Kent DA15 8RS 020 3004 9238 07931 931 035 s.nagpal@dapconsultants.co.uk www.dapconsultants.co.uk			
project : 17 Queens Road Uxbridge			
drawing title : Proposed Elevations			
drawn: SN	chkd: SS	date:13.01.2021	
status: Planning		scale: 1:100@A3	
proj no: 1324	drg no: 04	rev no: A	