


All Dimensions to be checked on site. Written dimensions to be follow in preference to scaled dimensions, any discrepancies must be reported to Uxbridge Design prior to undertaking of any relevant works.

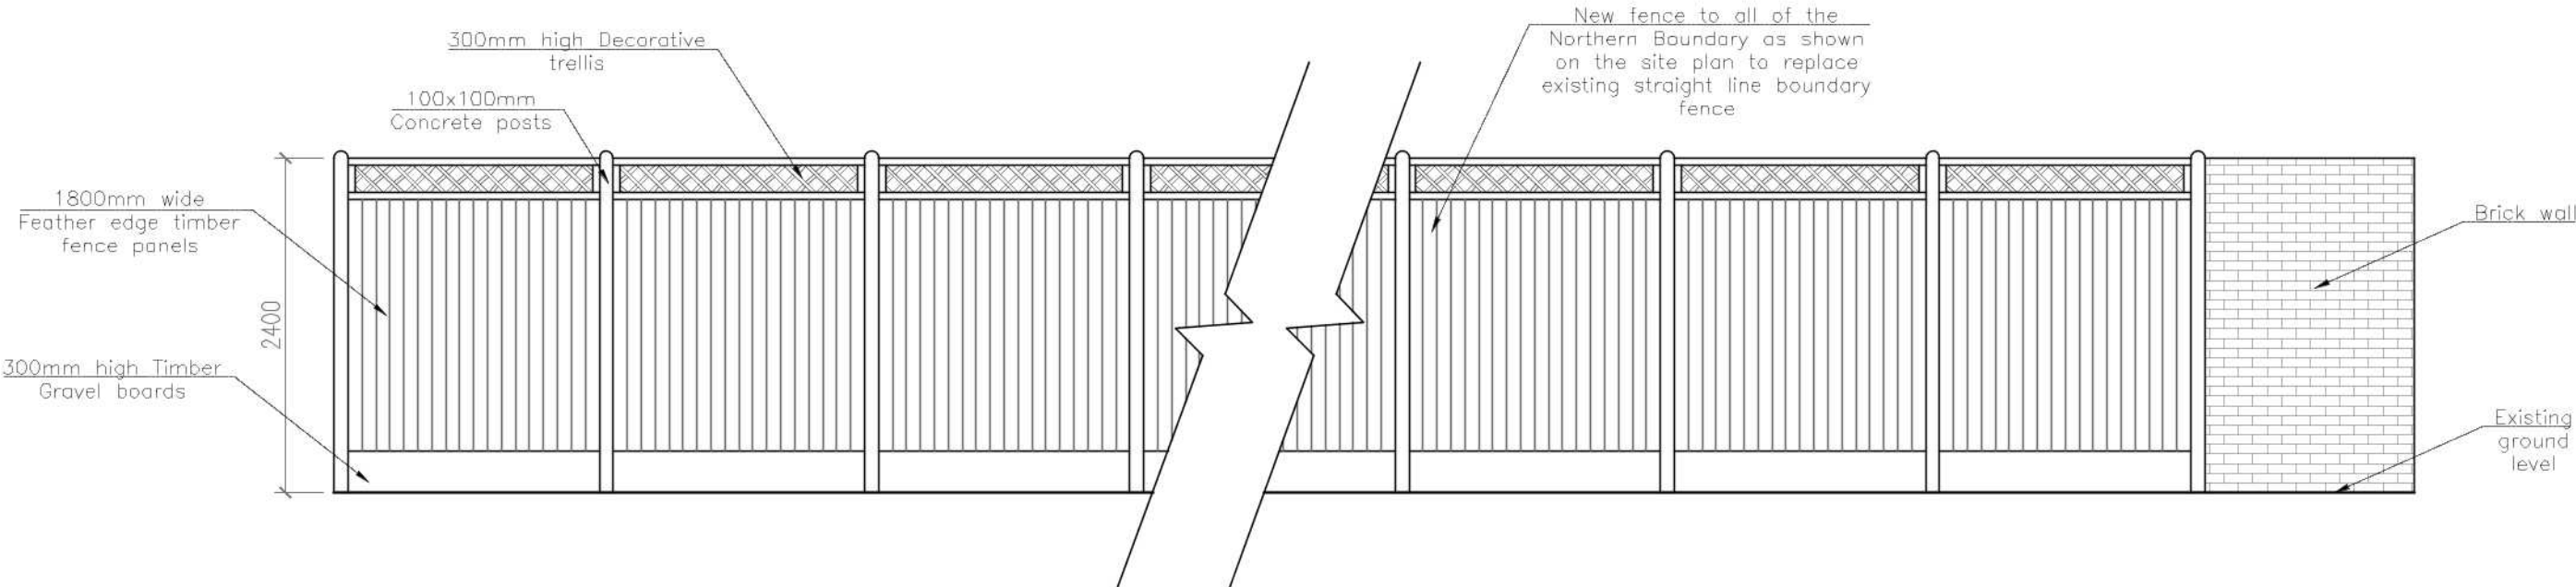

PROPOSED BOUNDARY FENCE ELEVATION

SCALE - 1:50

New 2.4m high timber fencing with trellis to entire rear Northern Boundary

Brick wall



This Plan includes the following Licensed Data: OS MasterMap Colour PDF Location Plan by the Ordnance Survey National Geographic Database and incorporating surveyed revision available at the date of production. Reproduction in whole or in part is prohibited without the prior permission of Ordnance Survey. The representation of a road, track or path is no evidence of a right of way. The representation of features, as lines is no evidence of a property boundary. © Crown copyright and database rights. 2020. Ordnance Survey 0100031673

LOCATION PLAN

SCALE - 1:1250

PARTIAL SITE PLAN

SCALE - 1:100

8m
6m
4m
2m
0m
SCALE 1:100

REV	DATE	DRAWN BY	DESCRIPTION
Uxbridge Design & DETAILING SERVICES 21B Windsor Street, Uxbridge, Middlesex, UB8 1AB T. 01895 255791 E. info@uxbridgedesign.co.uk W. www.uxbridgedesign.co.uk 			
CLIENT		Mrs. E Pegg	
PROJECT		180 Harlington Road, Uxbridge, Middlesex, UB8 3HA	
TITLE		Proposed New Boundary Fencing	
DATE July 20	SCALE 1:50, 1:100 1:1250	DRN KH	DRG NO 20_62_01
REV	A2		