
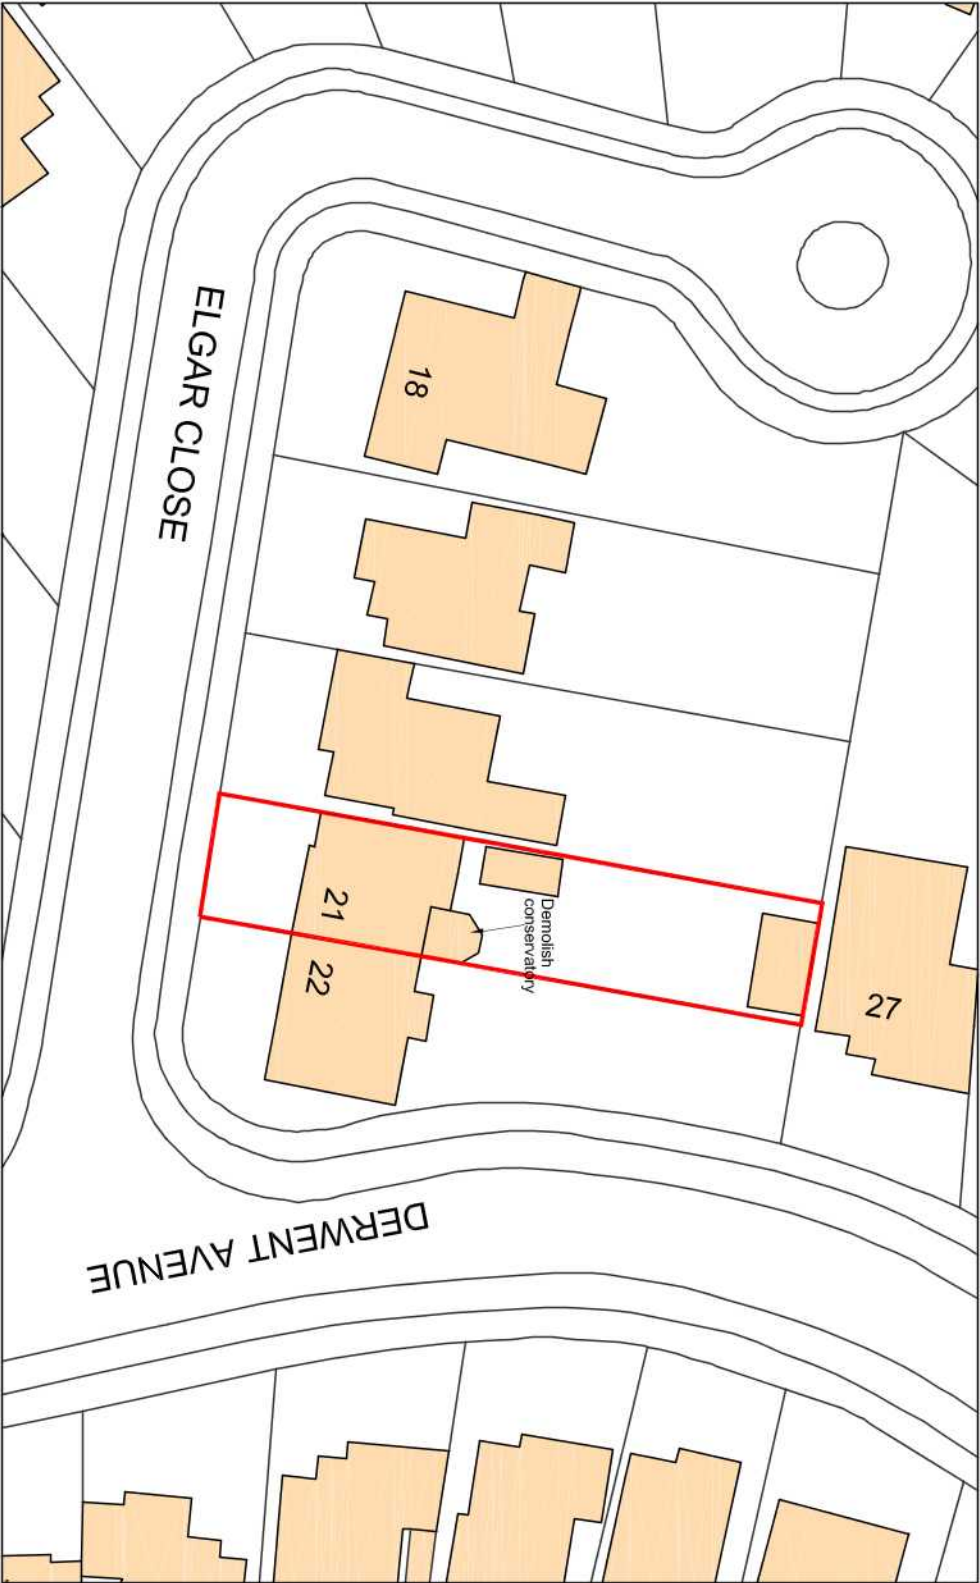



NOTES

The Contractor must verify all dimensions at the site before setting out.
The Contractor must ensure that all work is carried out in accordance with the
be reported to the Contract Administrator before proceeding.
DO NOT SCALE FROM THIS DRAWING

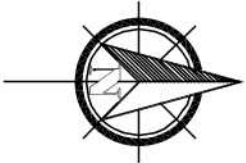

EXISTING SITE PLAN

Ordnance Survey, (c) Crown Copyright 2018. All rights reserved. Licence number 100022432

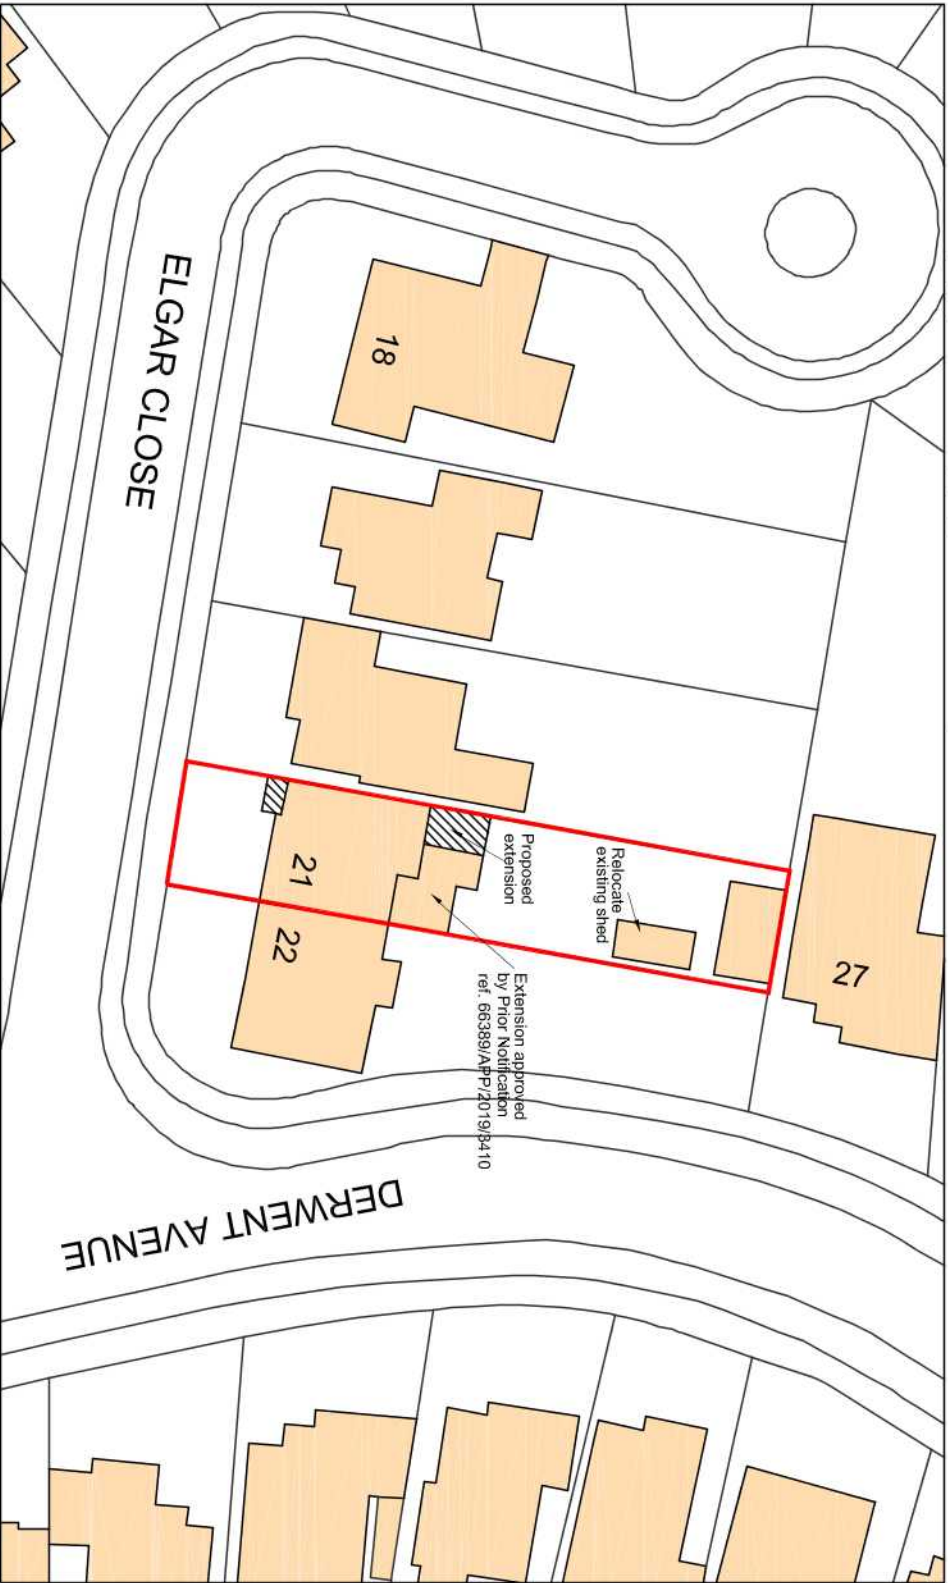

PROPOSED SITE PLAN

Rev	Revision notes	Initials	Date
-	-	-	-



GGC DESIGN LTD
CHARTERED ARCHITECT
Tel: 01895 251323
Mob: 07976 732636
g.g.c@btinternet.com

PROJECT
21 ELGAR CLOSE, ICKENHAM UB10 8HN
SIDE / REAR EXTENSION AND SINGLE STOREY
FRONT EXTENSION

DESCRIPTION
EXISTING & PROPOSED SITE PLANS

SCALE	DRAWN BY	CHECKED BY	DATE
1:500 @ A3	J.T. GC	GC	20/09/19

DRAWING No.
21 ECS / P2 / 02
REV
A