


NOTES


The Contractor must verify all dimensions at the site before setting out, commencing work, or making any shop drawings. Any discrepancies must be reported to the Contract Administrator / Architect before proceeding.

This drawing to be used for estimating purposes only. The Contractor must not use this drawing for construction until the structural design has been carried out and confirmation given by Building Control that the design is acceptable. Architect's drawings to be used in conjunction with the structural drawings.


DO NOT SCALE FROM THIS DRAWING.

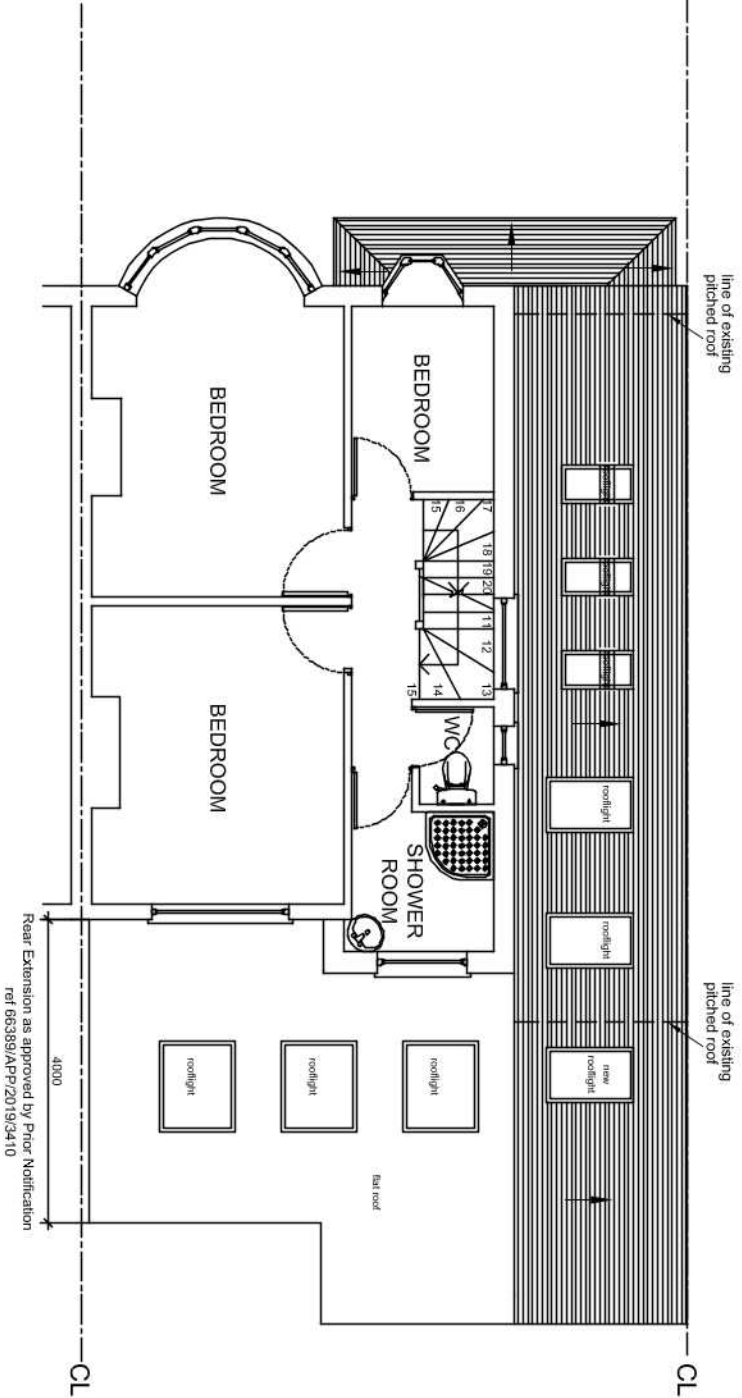

PROPOSED FIRST FLOOR PLAN

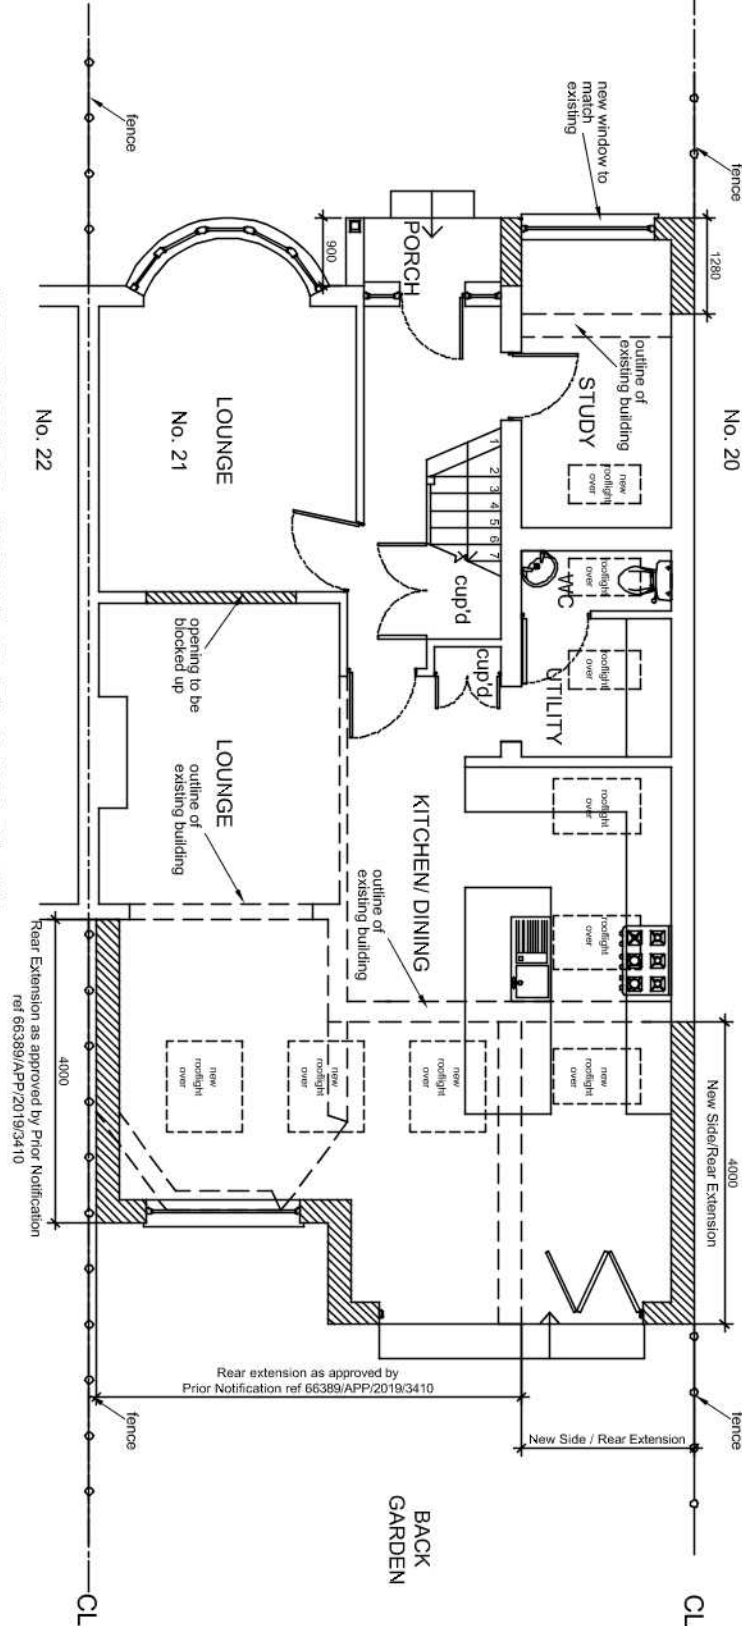

PROPOSED GROUND FLOOR PLAN

 

Rev	Revision notes	Initials	Date
-	-	-	-



GGC DESIGN LTD
CHARTERED ARCHITECT
Tel: 01895 810 832
Mob: 07976 732 636
g.g.c@btinternet.com

PROJECT
21 ELGAR CLOSE, ICKENHAM UB10 8HN
SIDE / REAR EXTENSION AND SINGLE STOREY
FRONT EXTENSION

DESCRIPTION
PROPOSED GROUND & FIRST FLOOR PLANS

SCALE 1:100 @ A3	DRAWN BY J.T. GC	CHECKED BY GC	DATE 02/11/19
DRAWING No. 21 ECS / P2 / 04			REV A