



1

BIN STORE DETAILS


1:100@A3

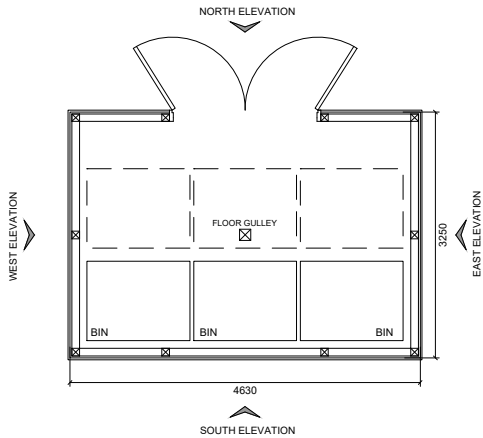


FLOOR PLAN

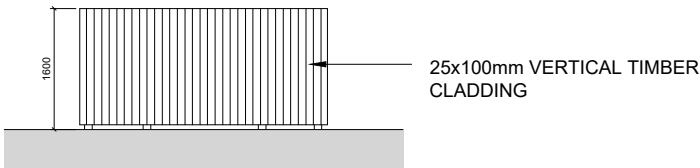


WEST ELEVATION

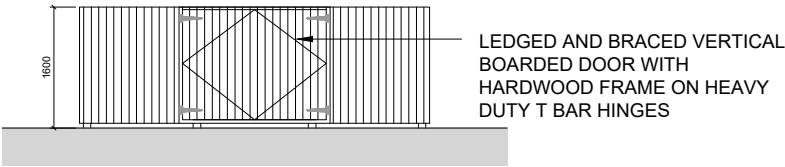

NORTH ELEVATION

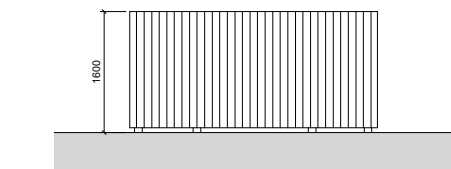

EAST ELEVATION

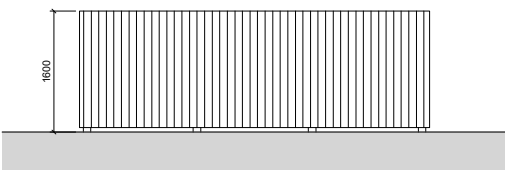


SOUTH ELEVATION


2

BUGGY & PLANT STORE DETAILS


1:100@A3

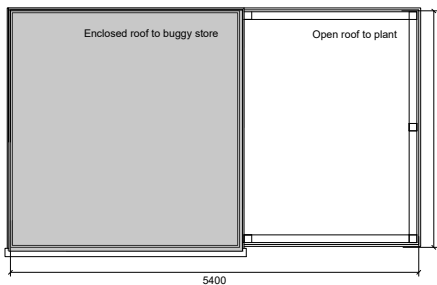


ROOF PLAN

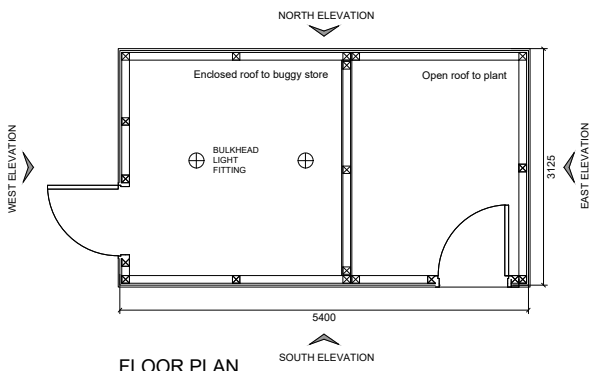


FLOOR PLAN

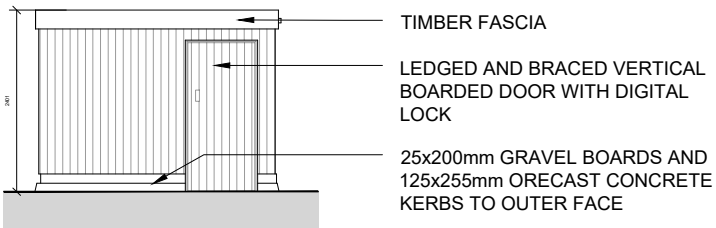


WEST ELEVATION

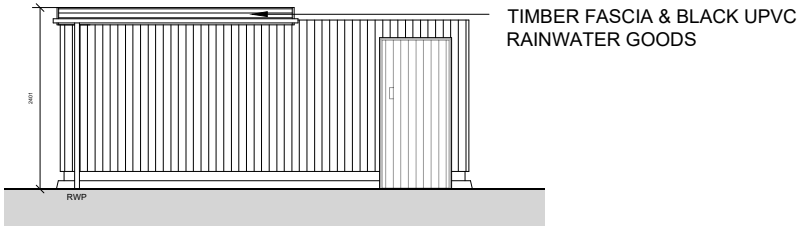

NORTH ELEVATION

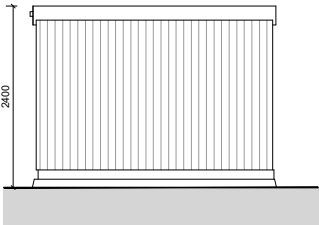

EAST ELEVATION

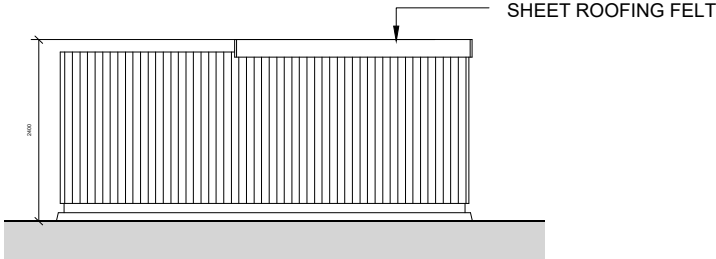


SOUTH ELEVATION


3

CYCLE STORE DETAILS

1:100@A3

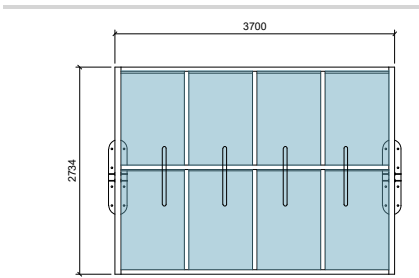


FLOOR / ROOF PLAN

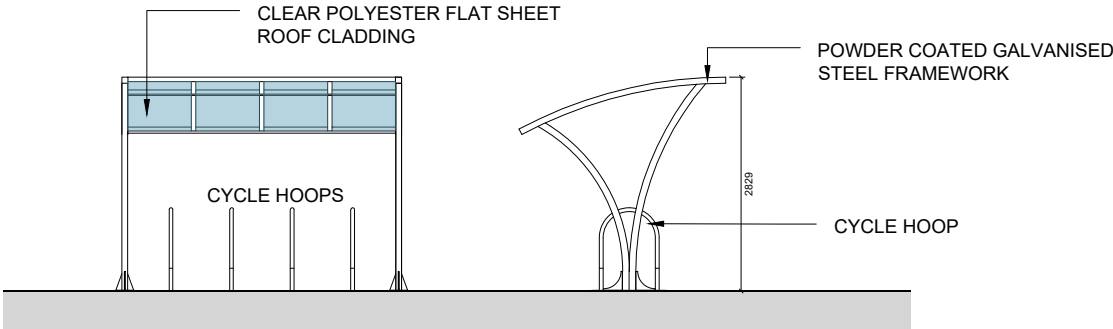

NORTH ELEVATION

EAST ELEVATION

 

The copyright of this drawing is vested with Corstorphine & Wright Ltd and must not be copied or reproduced without the consent of the company.

Rev.	Description	Date	Drw.	Chk.
------	-------------	------	------	------

Client
BRIGHT HORIZONS
FAMILY SOLUTIONS
Project
SOUTH RUISLIP YOUTH CENTRE
Drawing Title
PROPOSED EXTERNAL DETAILS
BIN, BUGGY & CYCLES
Drawing Status
PLANNING

Corstorphine & Wright

Tamworth Studio
5 Aldergate, Tamworth, B79 7DJ
01827 671 23
corstorphine-wright.com

Drawing No. 260211-0350				Revision P-03
Drawn DW	Checked CH	Paper Size A3	Scale 1:100	Date AUG 2026