




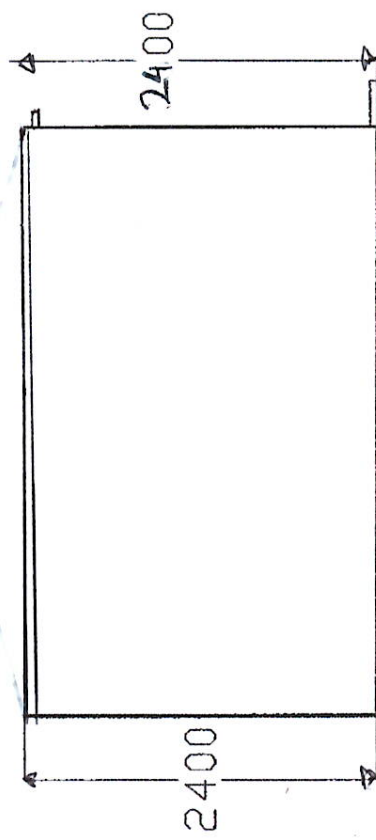


SIDE ELEVATION

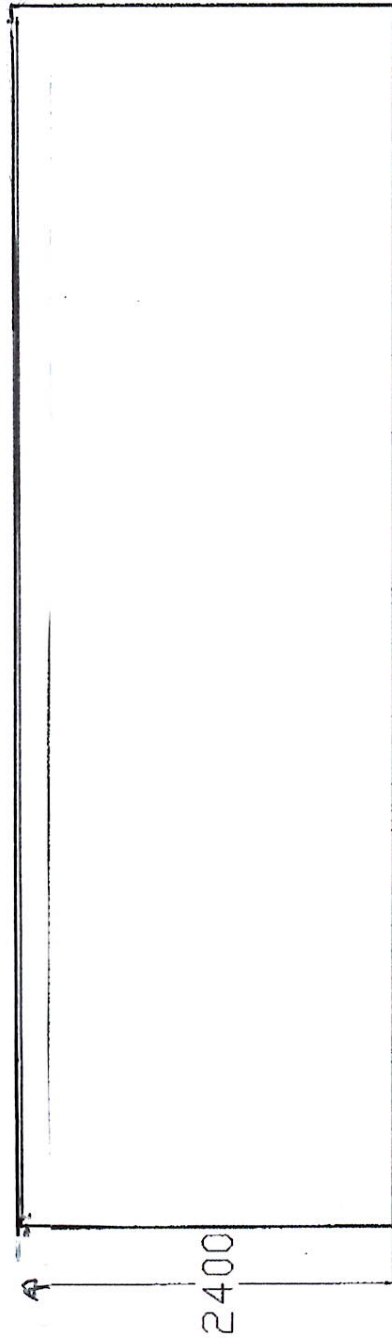

REAR ELEVATION

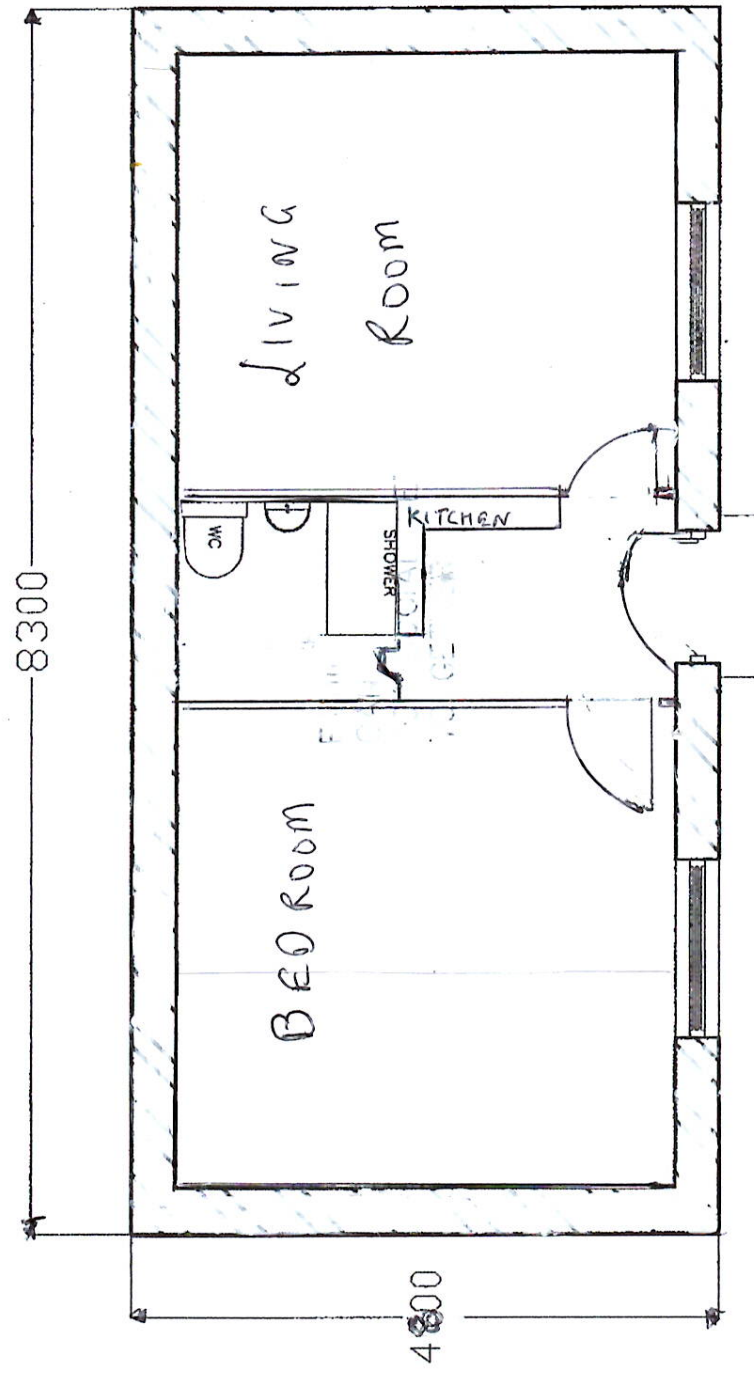


PROPOSED OUTHOUSE

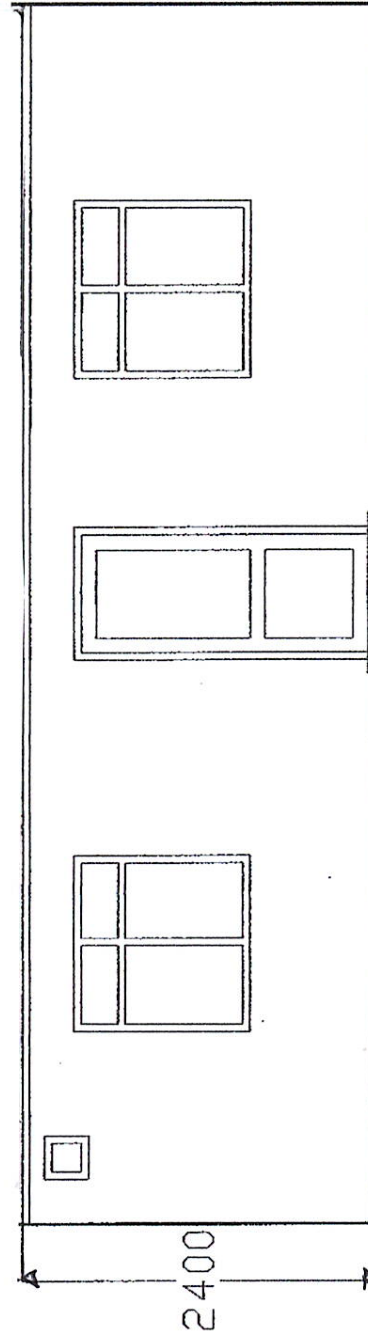

FRONT ELEVATION

SCALE : 1:50 @ A3

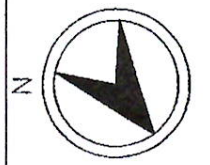

NOTES:

All dimensions are in mm.
Please check dimension on site before starting the work.
All building materials should meet British Standard.

Site: 45 East Avenue
Hayes UB3 2HP.
PROPOSED OUTHOUSE
Drg. No. : 01201138006
Date: 24-04-2016
Revision :