



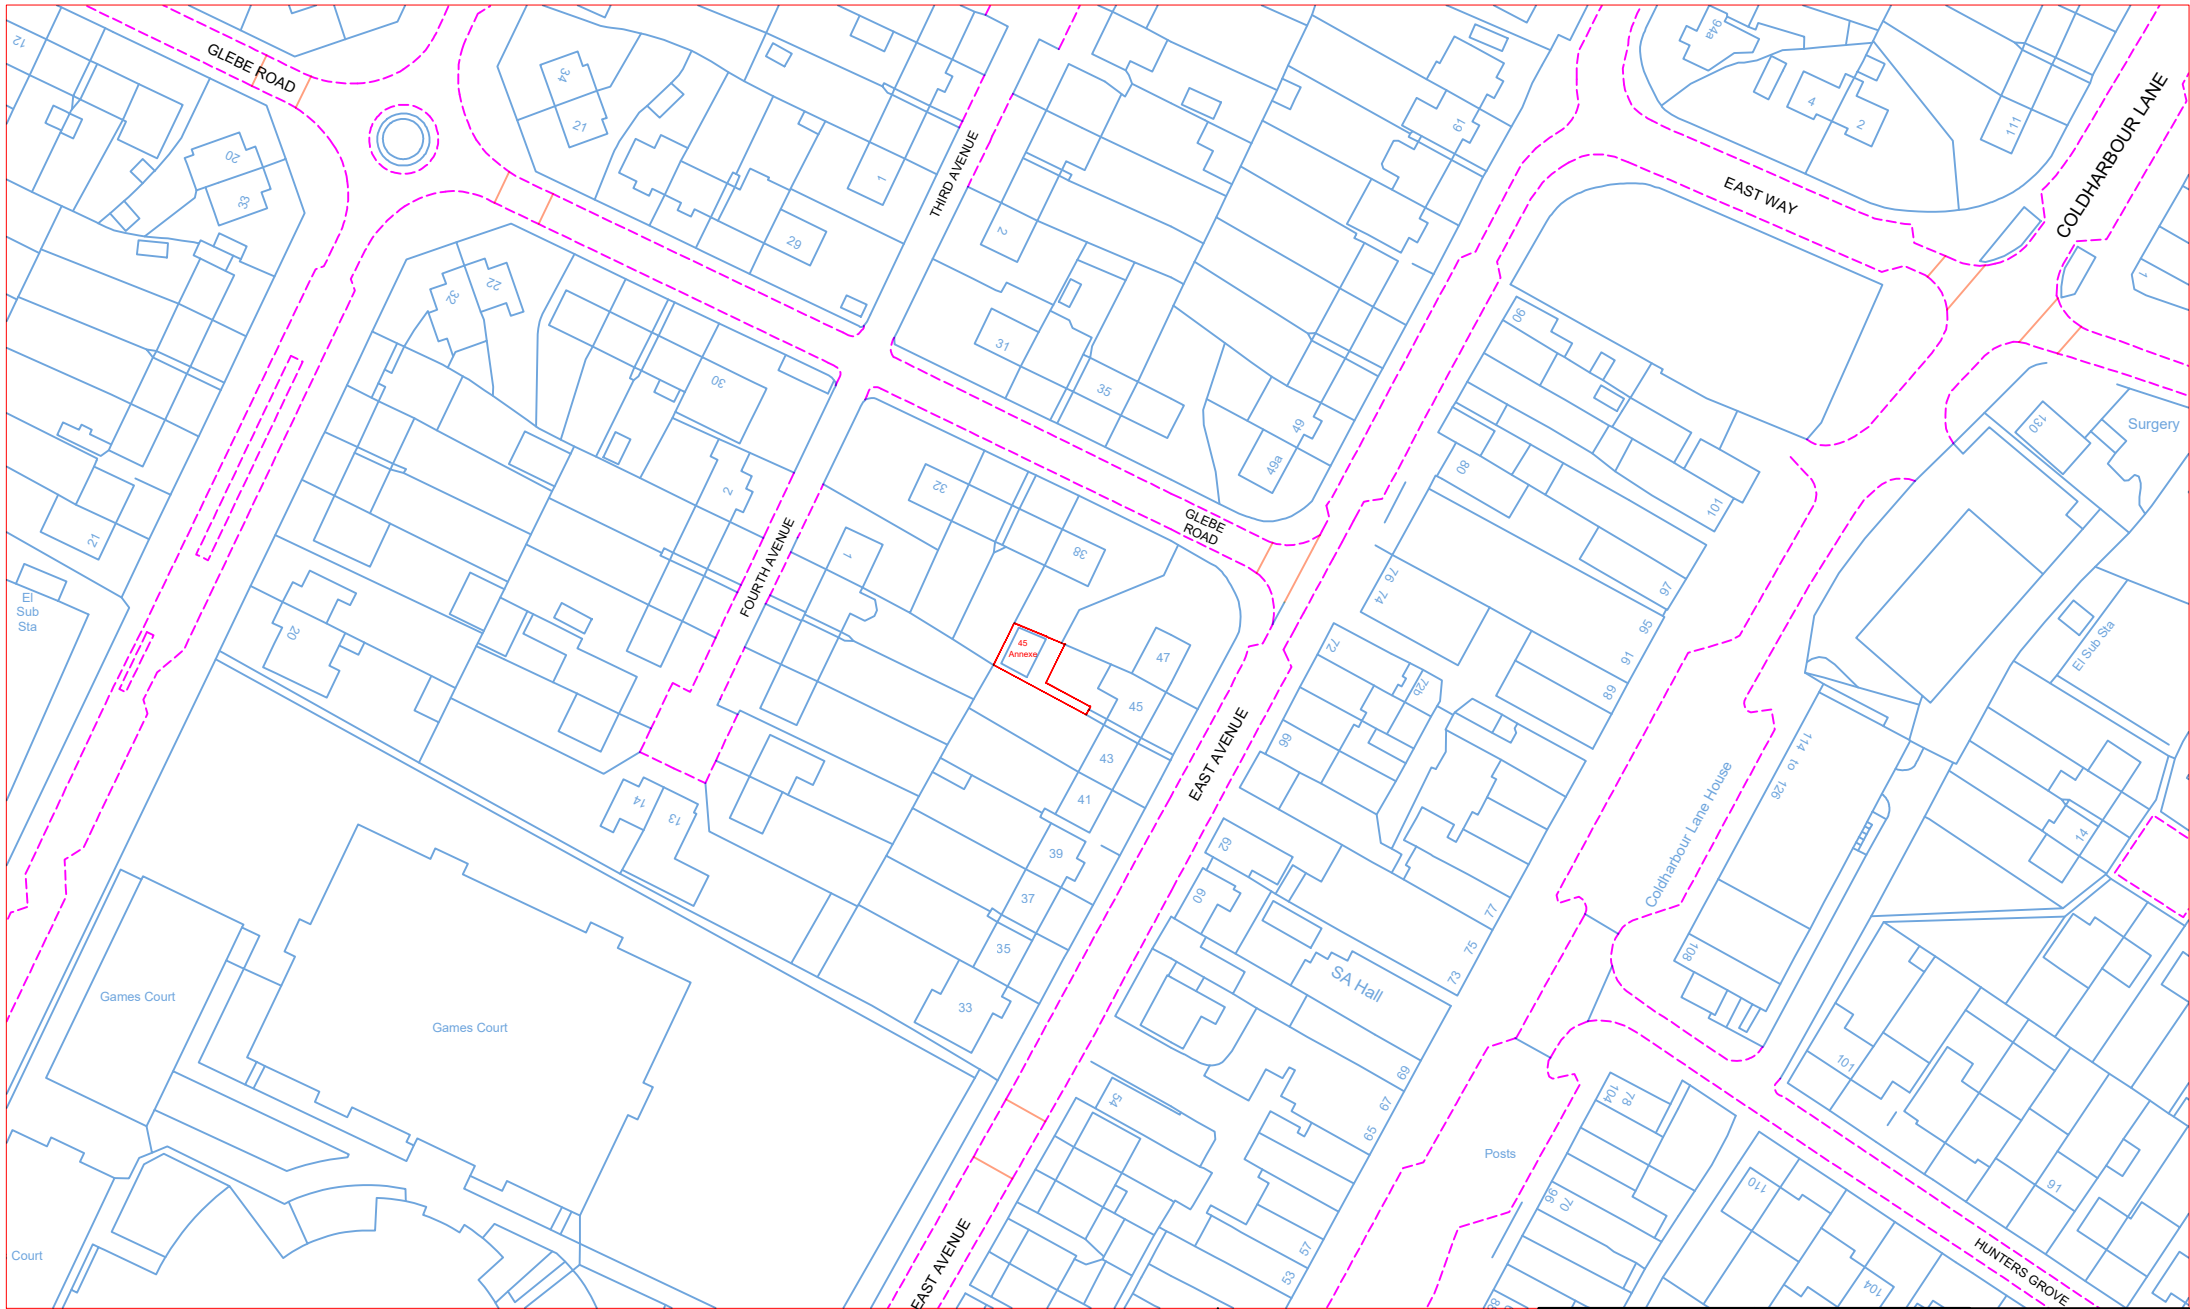

Location Plan

Scale: 1:1250

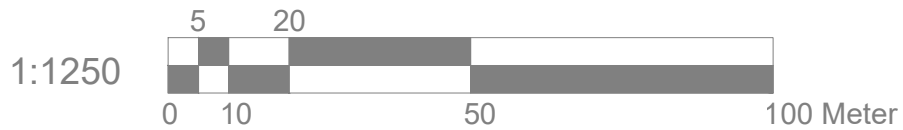

Site Address

45 East Avenue
Hayes
UB3 2HP

Scale: 1:1250@A4

Date: Aug. 2026

Drawing No.:
MS-01



Drawn By: RP

Revision Date:

e:mail - nisarg@hotmail.com (M) +44 (0) 7951491310	



Art @ Rooshika

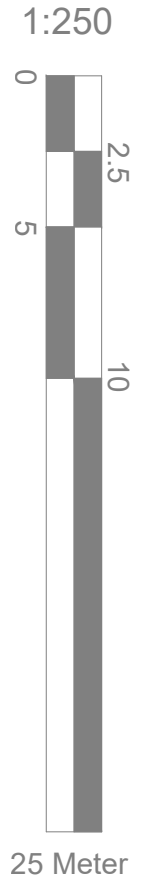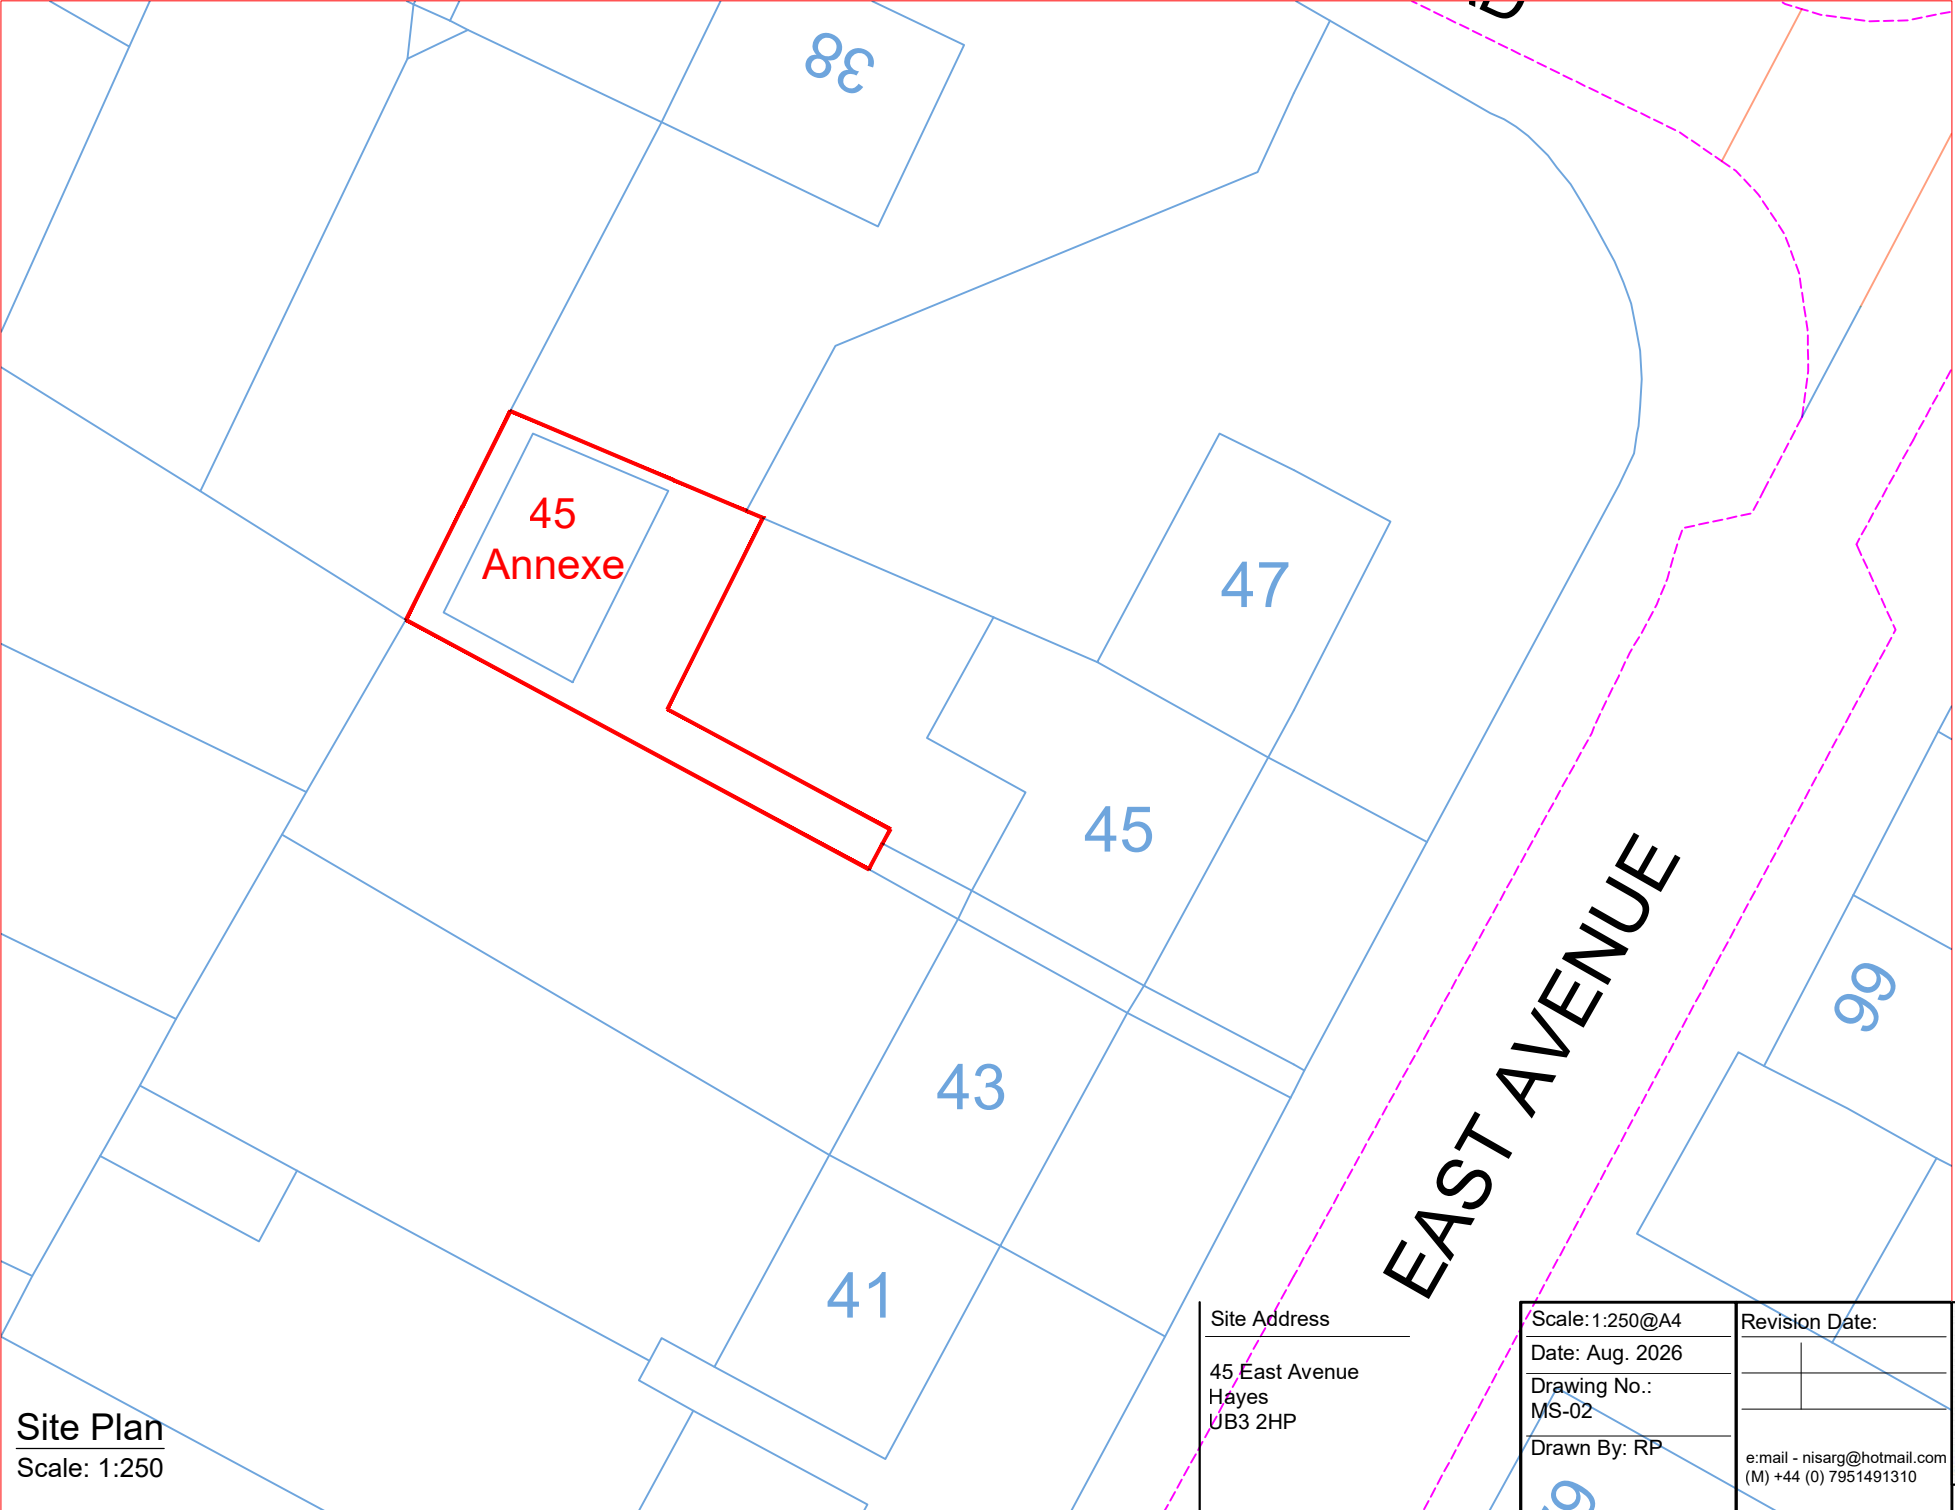

Site Plan
Scale: 1:250

Site Address
45 East Avenue
Hayes
UB3 2HP

Scale: 1:250@A4
Date: Aug. 2026
Drawing No.: MS-02
Drawn By: RP

Revision Date:

e.mail - nisarg@hotmail.com
(M) +44 (0) 7951491310

