




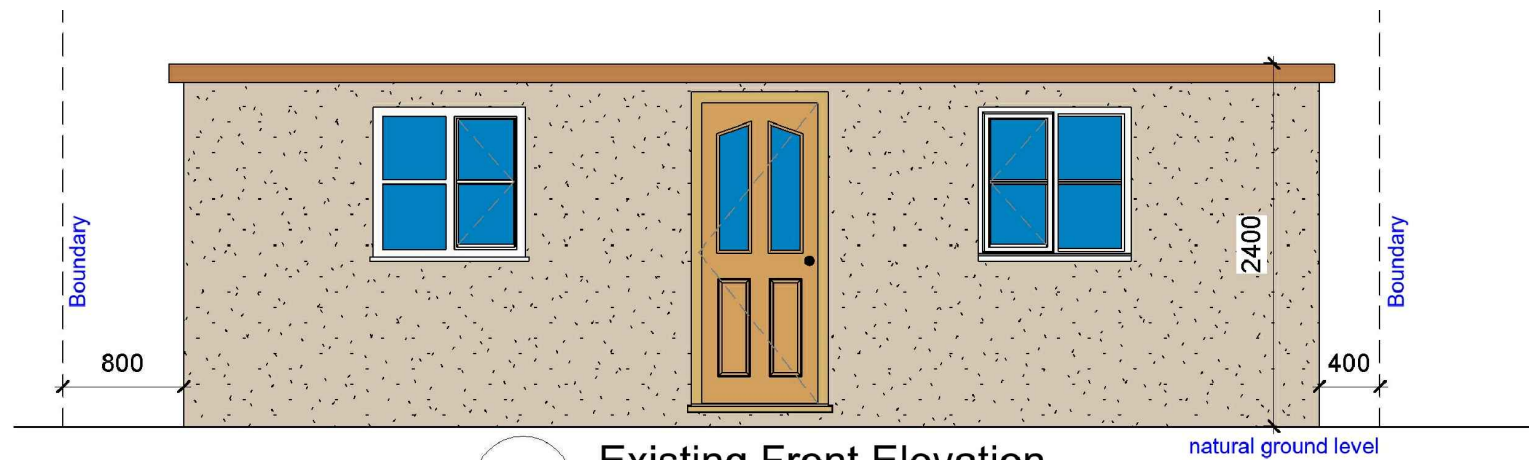


2 Existing Front Elevation
1 : 50

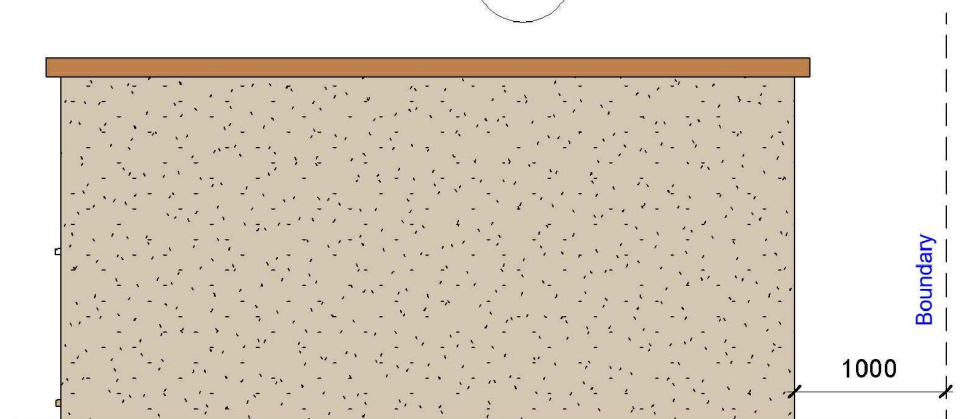

4 Existing Side 01 Elevation
1 : 50

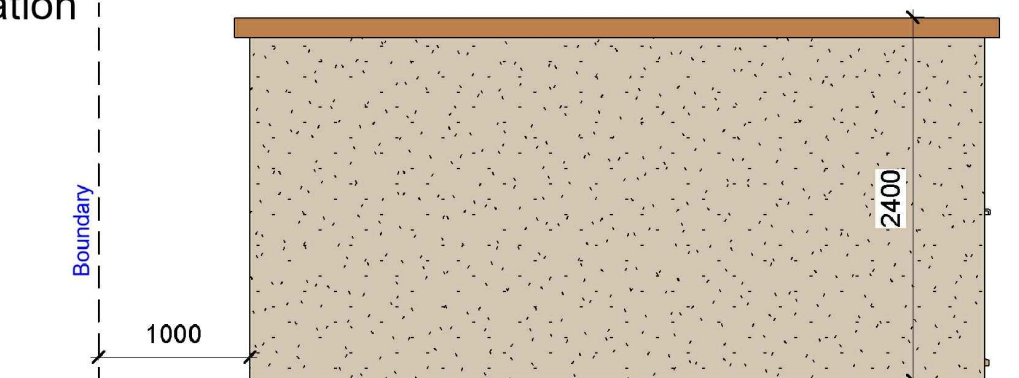

5 Existing Side 02 Elevation
1 : 50

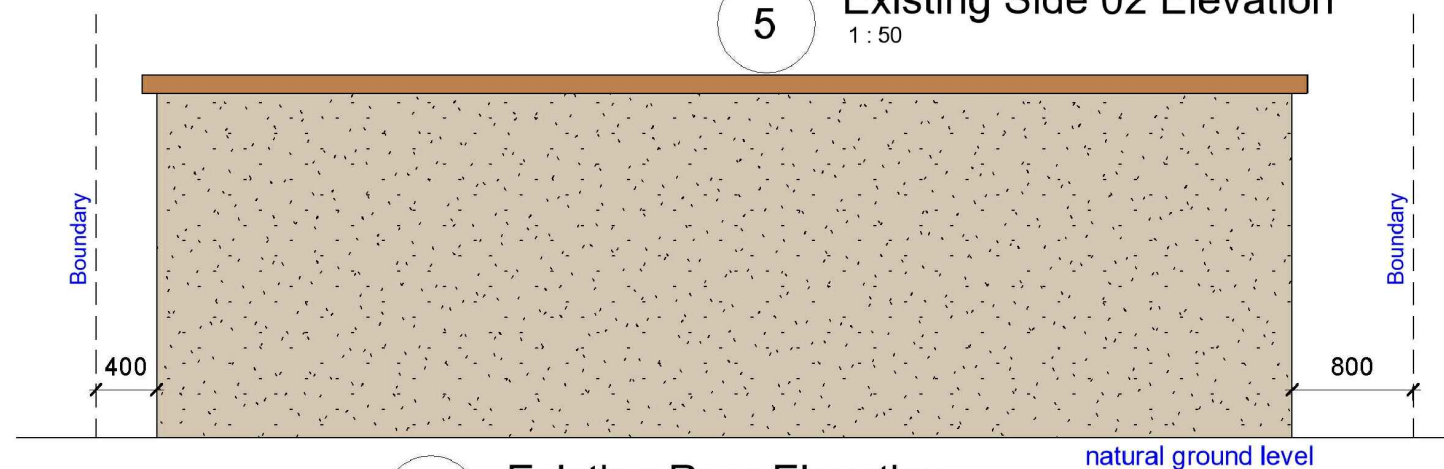

3 Existing Rear Elevation
1 : 50

GENERAL NOTES:


- DO NOT SCALE FROM THE DRAWINGS
- ALL DIMENSIONS ARE IN MILLIMETER.
- VERIFY ALL DIMENSIONS AND CONDITIONS BEFORE BUILDING OR STARTING CONSTRUCTION.
- NOTIFY THE DESIGNER IMMEDIATELY OF ANY DISCREPANCY OR VARIATION.
- ALL WORK TO COMPLY WITH CURRENT BUILDING REGULATIONS AND CODES OF PRACTICE.



Art @ Rooshika

NISARG@HOTMAIL.COM

+44 - 7951491310

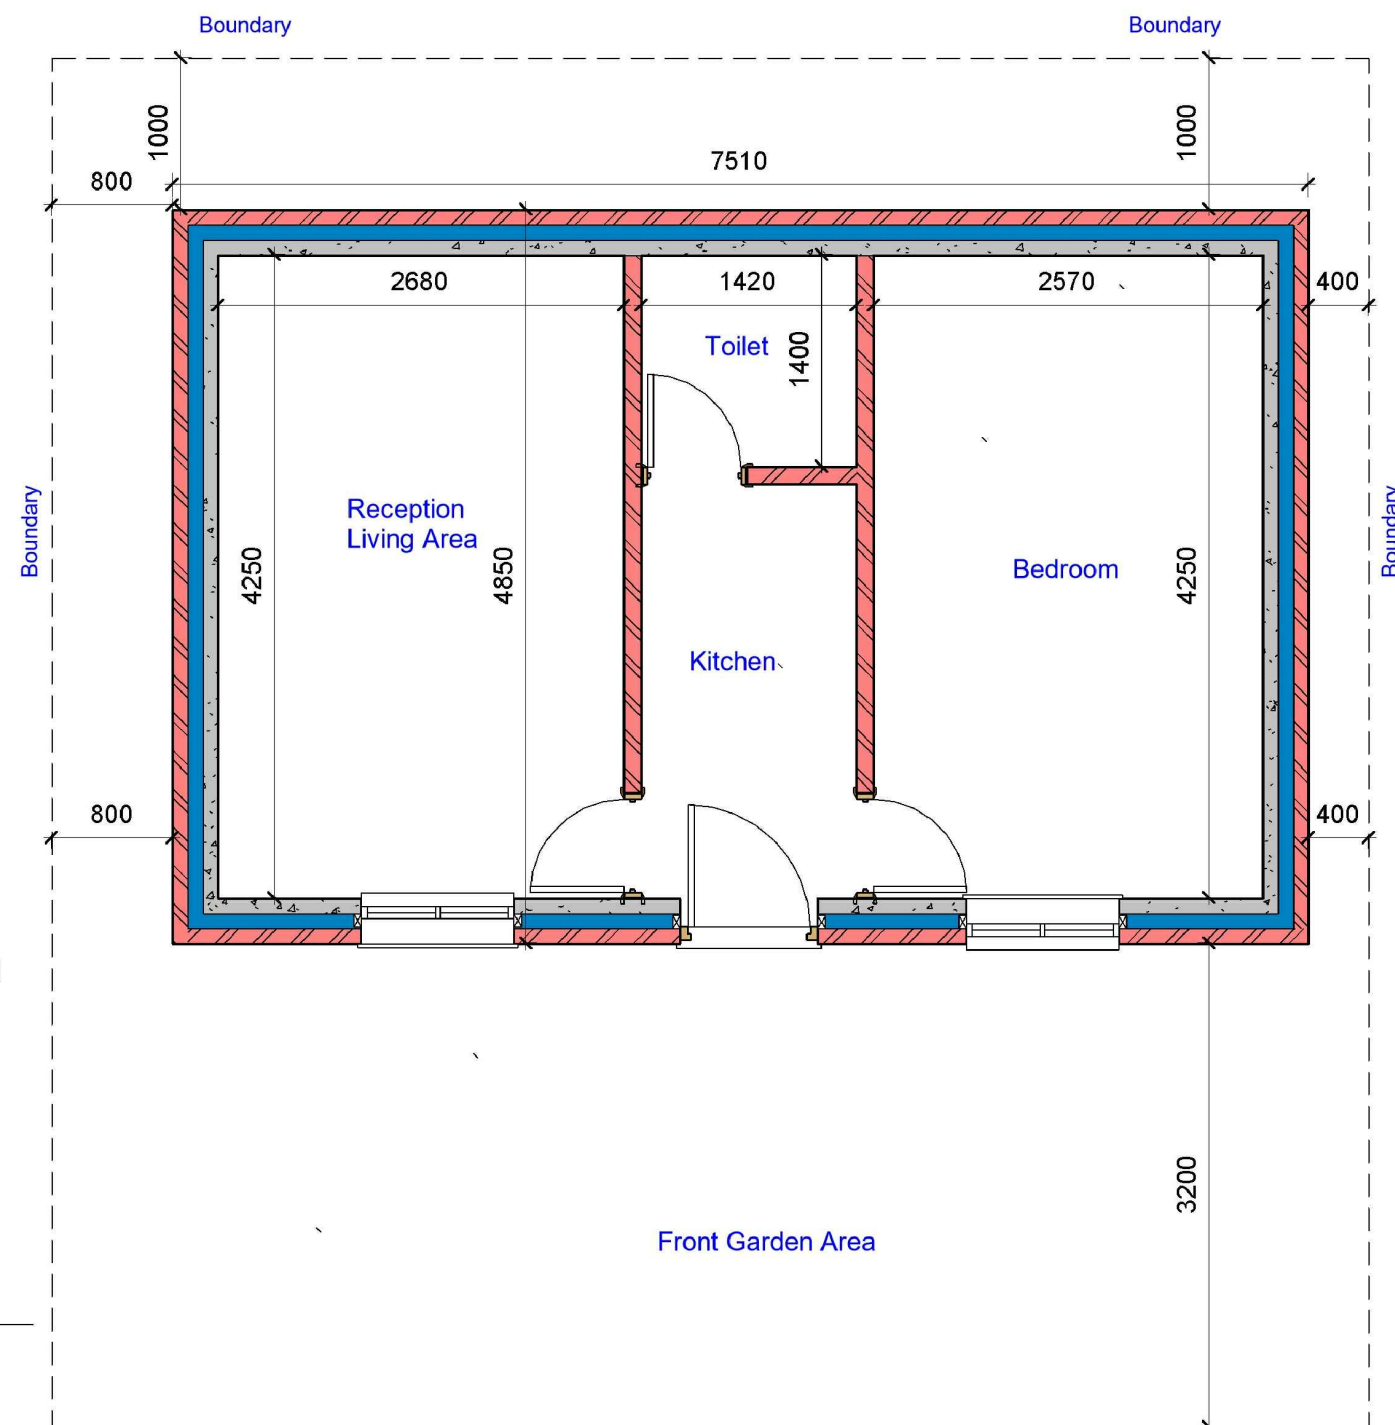

1 Existing Ground Floor Plan
1 : 50



VISUAL SCALE 1:50 @ A3

PROJECT

45 East Avenue Hayes UB3 2HP

SHEET

Existing Plans

CLIENT

Mr G Gupta

Date

Issue Date

Drawn by

Author

Checked by

Checker

Project number





Project Number

DRWAING NUMBER

A101

Scale (@ A3)

REV

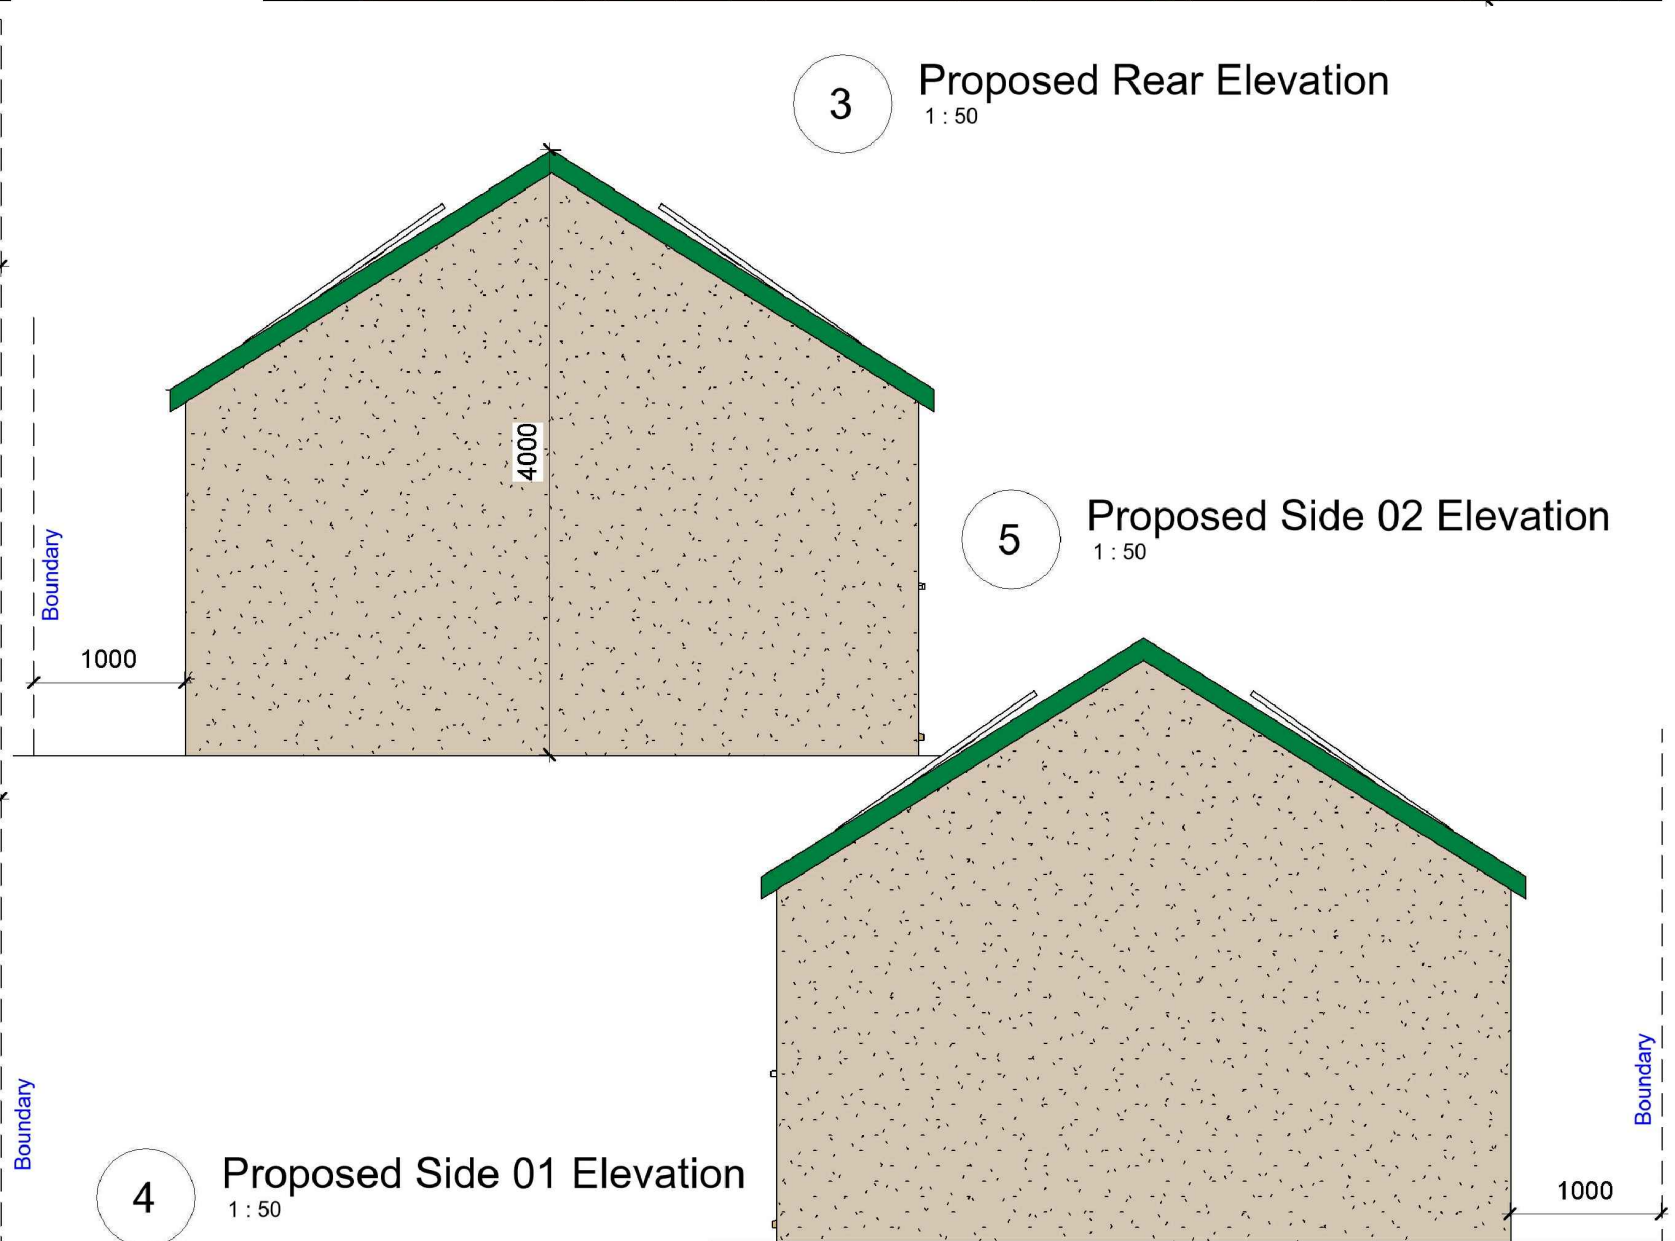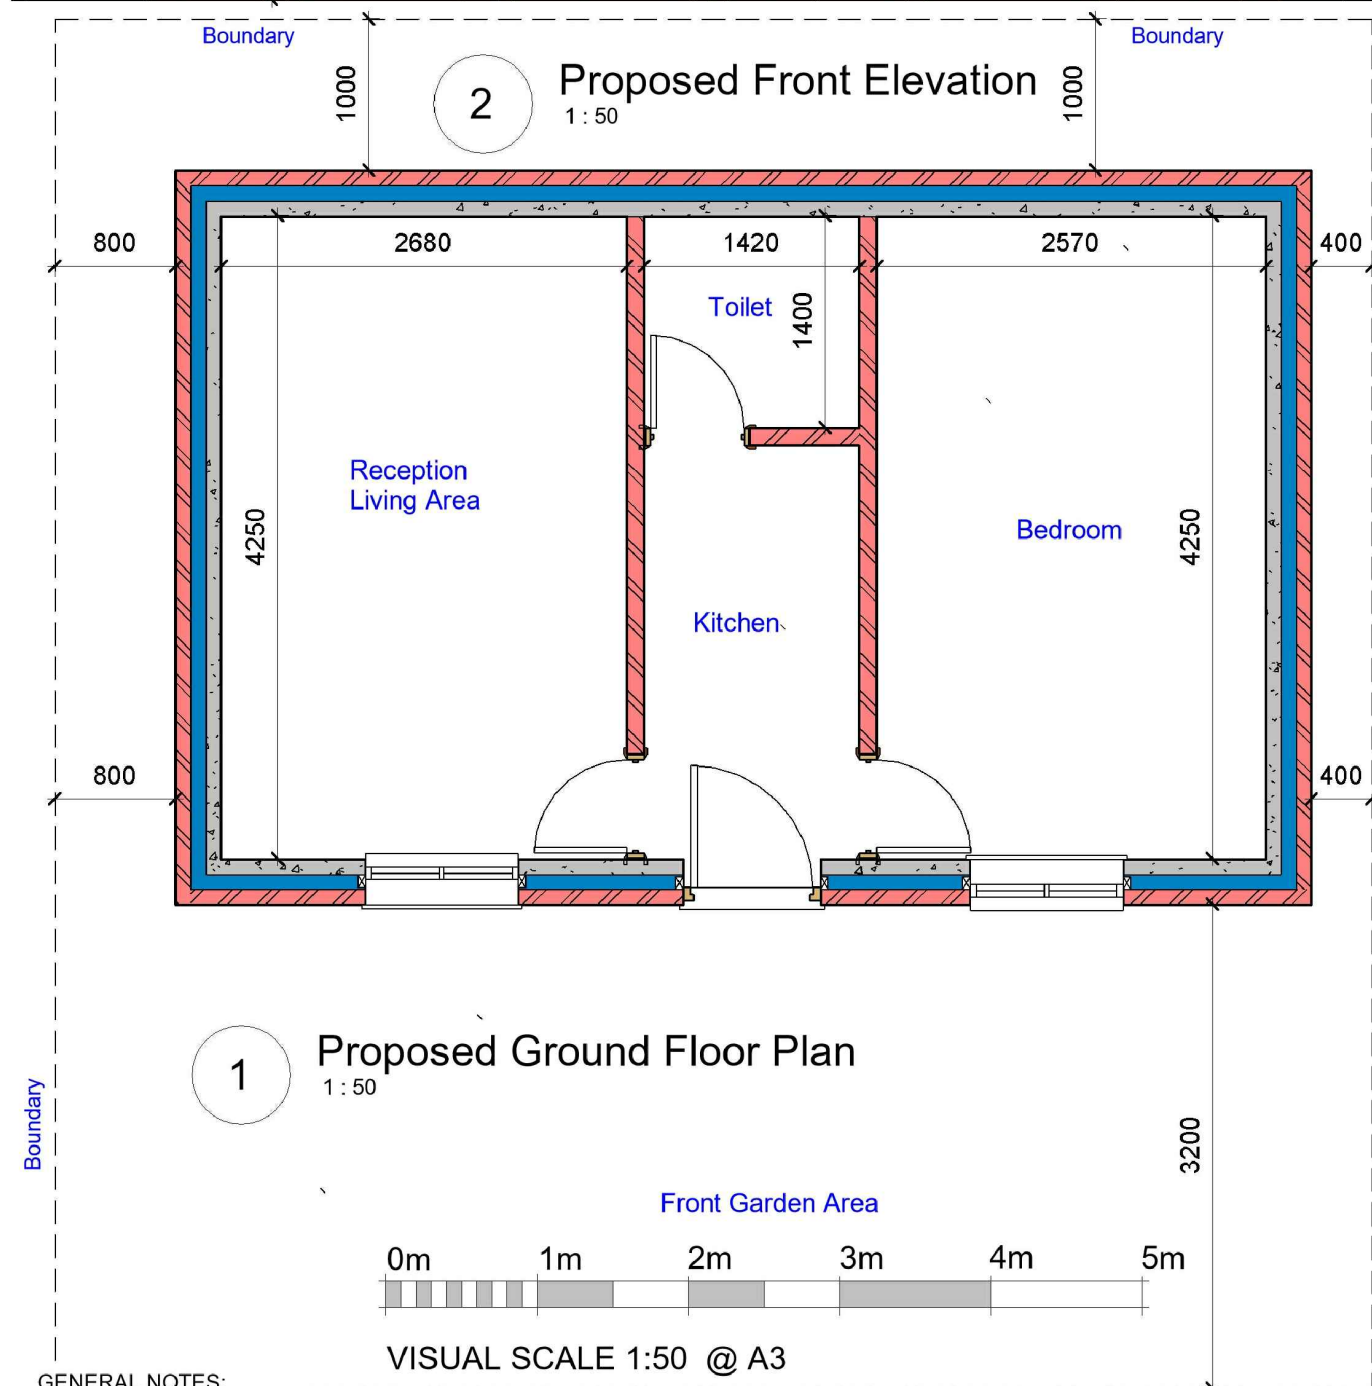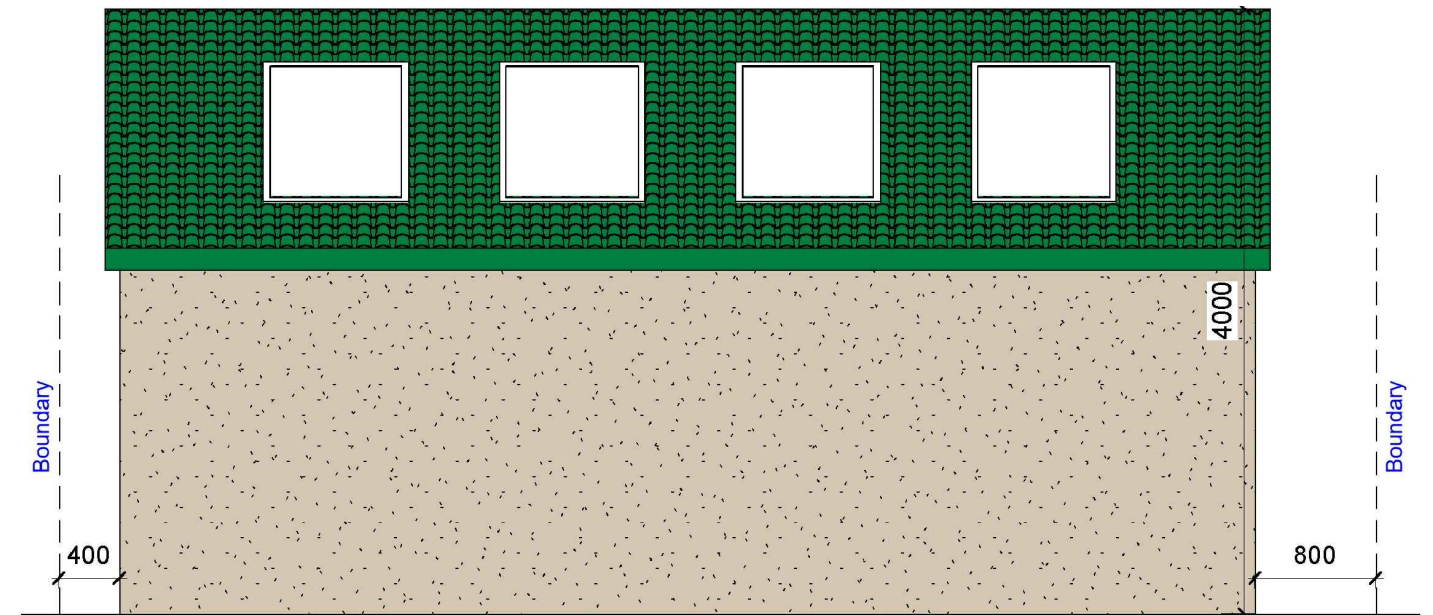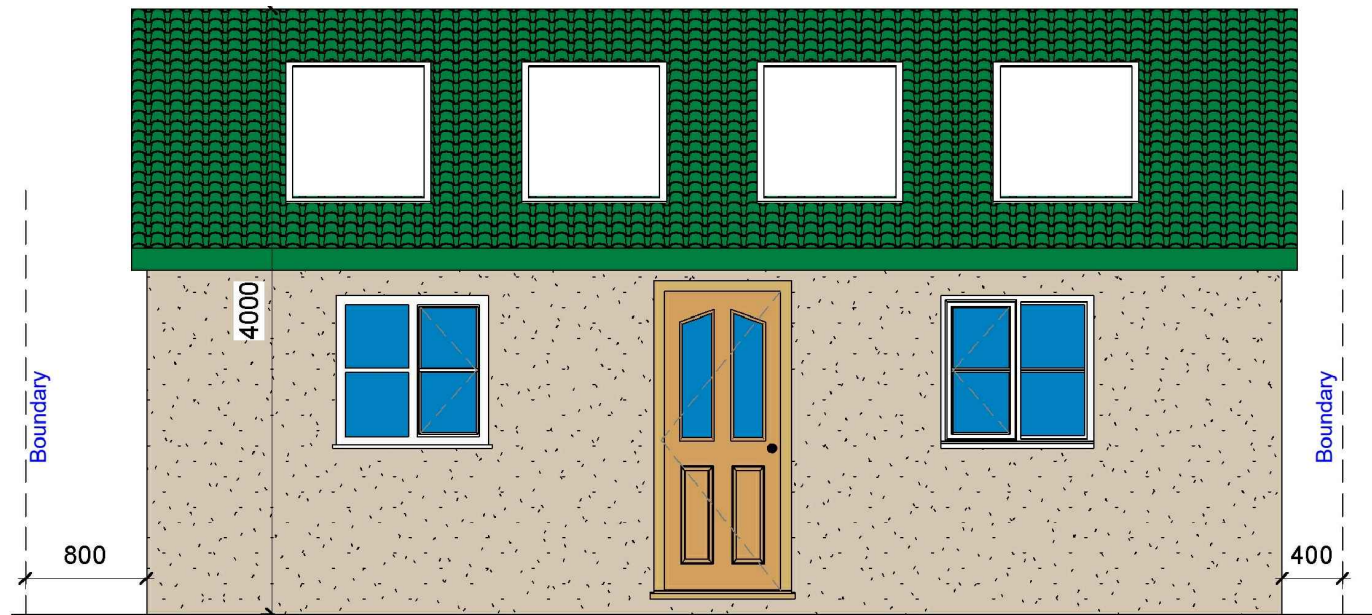

GENERAL NOTES:

- DO NOT SCALE FROM THE DRAWINGS
- ALL DIMENSIONS ARE IN MILLIMETER.
- VERIFY ALL DIMENSIONS AND CONDITIONS BEFORE BUILDING OR STARTING CONSTRUCTION.
- NOTIFY THE DESIGNER IMMEDIATELY OF ANY DISCREPANCY OR VARIATION.
- ALL WORK TO COMPLY WITH CURRENT BUILDING REGULATIONS AND CODES OF PRACTICE.



Art @ Rooshika

NISARG@HOTMAIL.COM

+44 - 7951491310

PROJECT

45 East Avenue Hayes UB3 2HP

SHEET

Proposed Plans

CLIENT

Mr G Gupta

Date

Issue Date

Drawn by

Author

Checked by

Checker

Project number



Project Number

DRWAING NUMBER

A102


Scale (@ A3)

REV

 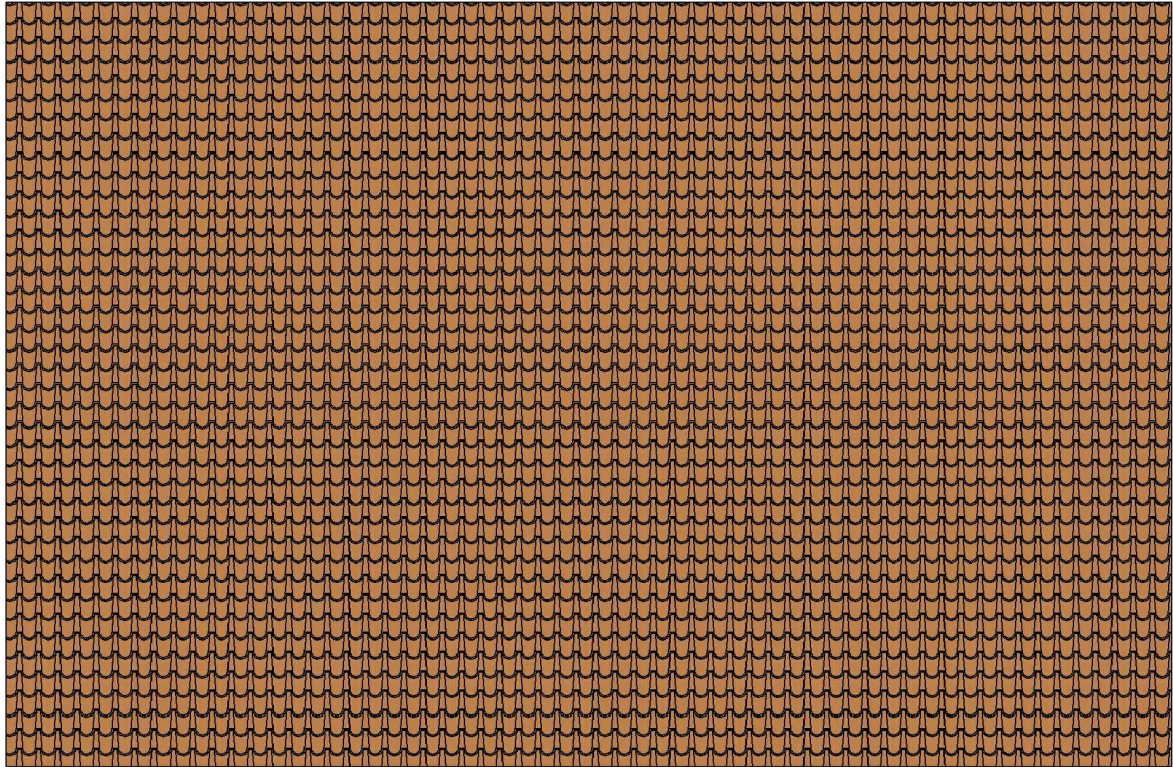


VISUAL SCALE 1:50 @ A3

1 Existing Roof
1 : 50

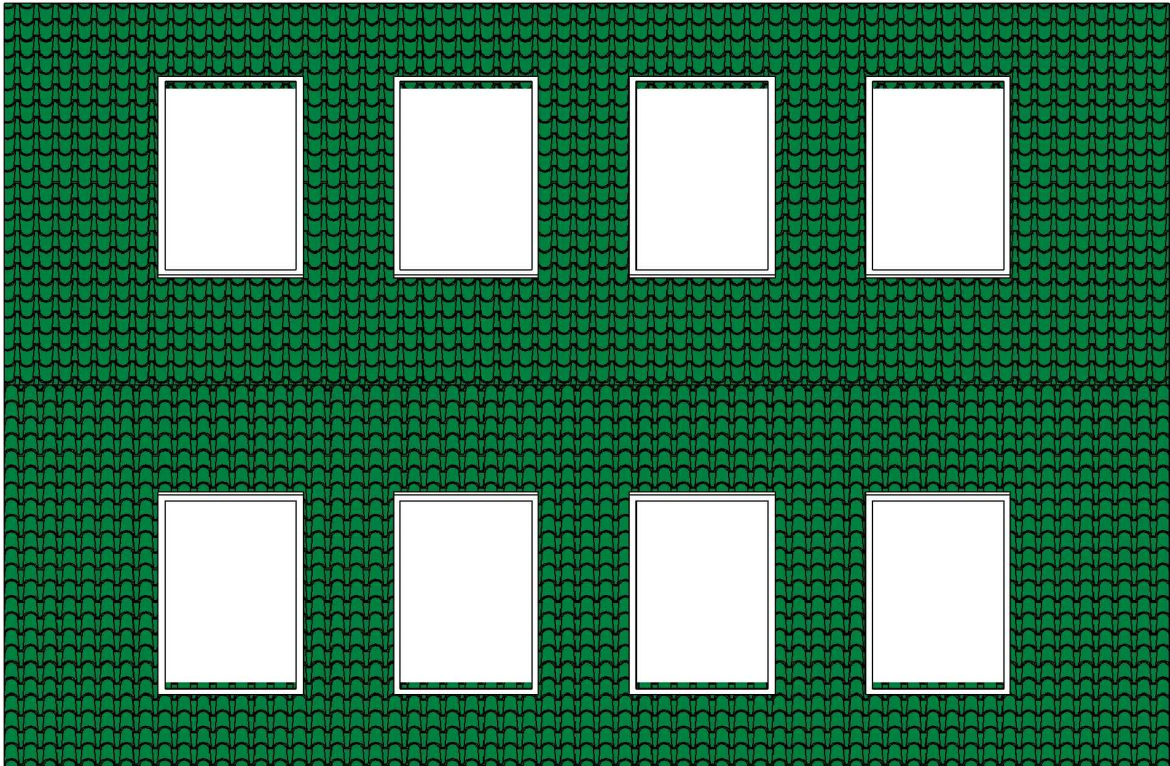

2 Proposed Roof
1 : 50

- GENERAL NOTES:
- 1. DO NOT SCALE FROM THE DRAWINGS
 - 2. ALL DIMENTIONS ARE IN MILLIMETER.
 - 3. VERIFY ALL DIMENSIONS AND CONDITIONS BEFORE BUILDING OR STARTING CONSTRUCTION.
 - 4. NOTIFY THE DESIGNER IMMEDIATELY OF ANY DISCREPANCY OR VARIATION.
 - 5. ALL WORK TO COMPLY WITH CURRENT BUILDING REGULATIONS AND CODES OF PRACTICE.

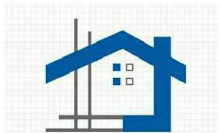


Art @ Rooshika
NISARG@HOTMAIL.COM
+44 - 7951491310

PROJECT
45 East Avenue Hayes UB3 2HP

SHEET
Existing & Proposed Roof Plans

CLIENT		Mr G Gupta	
Date	Project number	Scale (@ A3)	
Issue Date	Project Number		
Drawn by	DRWAING NUMBER		REV
Author	A103		
Checked by			
Checker			

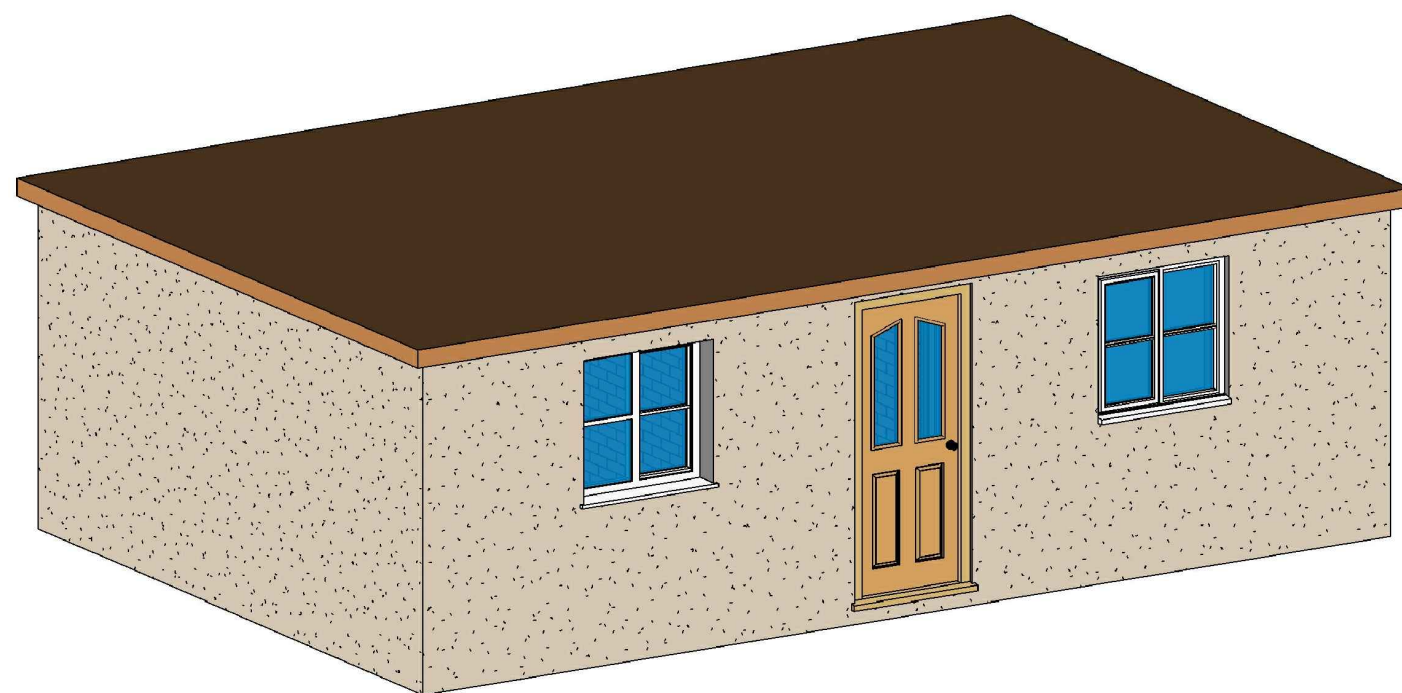

1 3D View 01 Existing



2 3D View 02 Proposed

GENERAL NOTES:

1. DO NOT SCALE FROM THE DRAWINGS
2. ALL DIMENSIONS ARE IN MILLIMETER.
3. VERIFY ALL DIMENSIONS AND CONDITIONS BEFORE BUILDING OR STARTING CONSTRUCTION.
4. NOTIFY THE DESIGNER IMMEDIATELY OF ANY DISCREPANCY OR VARIATION.
5. ALL WORK TO COMPLY WITH CURRENT BUILDING REGULATIONS AND CODES OF PRACTICE.



NISARG@HOTMAIL.COM

+44 - 7951491310

PROJECT		CLIENT		
45 East Avenue Hayes UB3 2HP		Mr G Gupta		
SHEET	Proposed 3D Views	Date	Project number	Scale (@ A3)
		Issue Date	Project Number	
		Drawn by	DRWAING NUMBER	REV
		Author	A104	
		Checked by		
		Checker		