


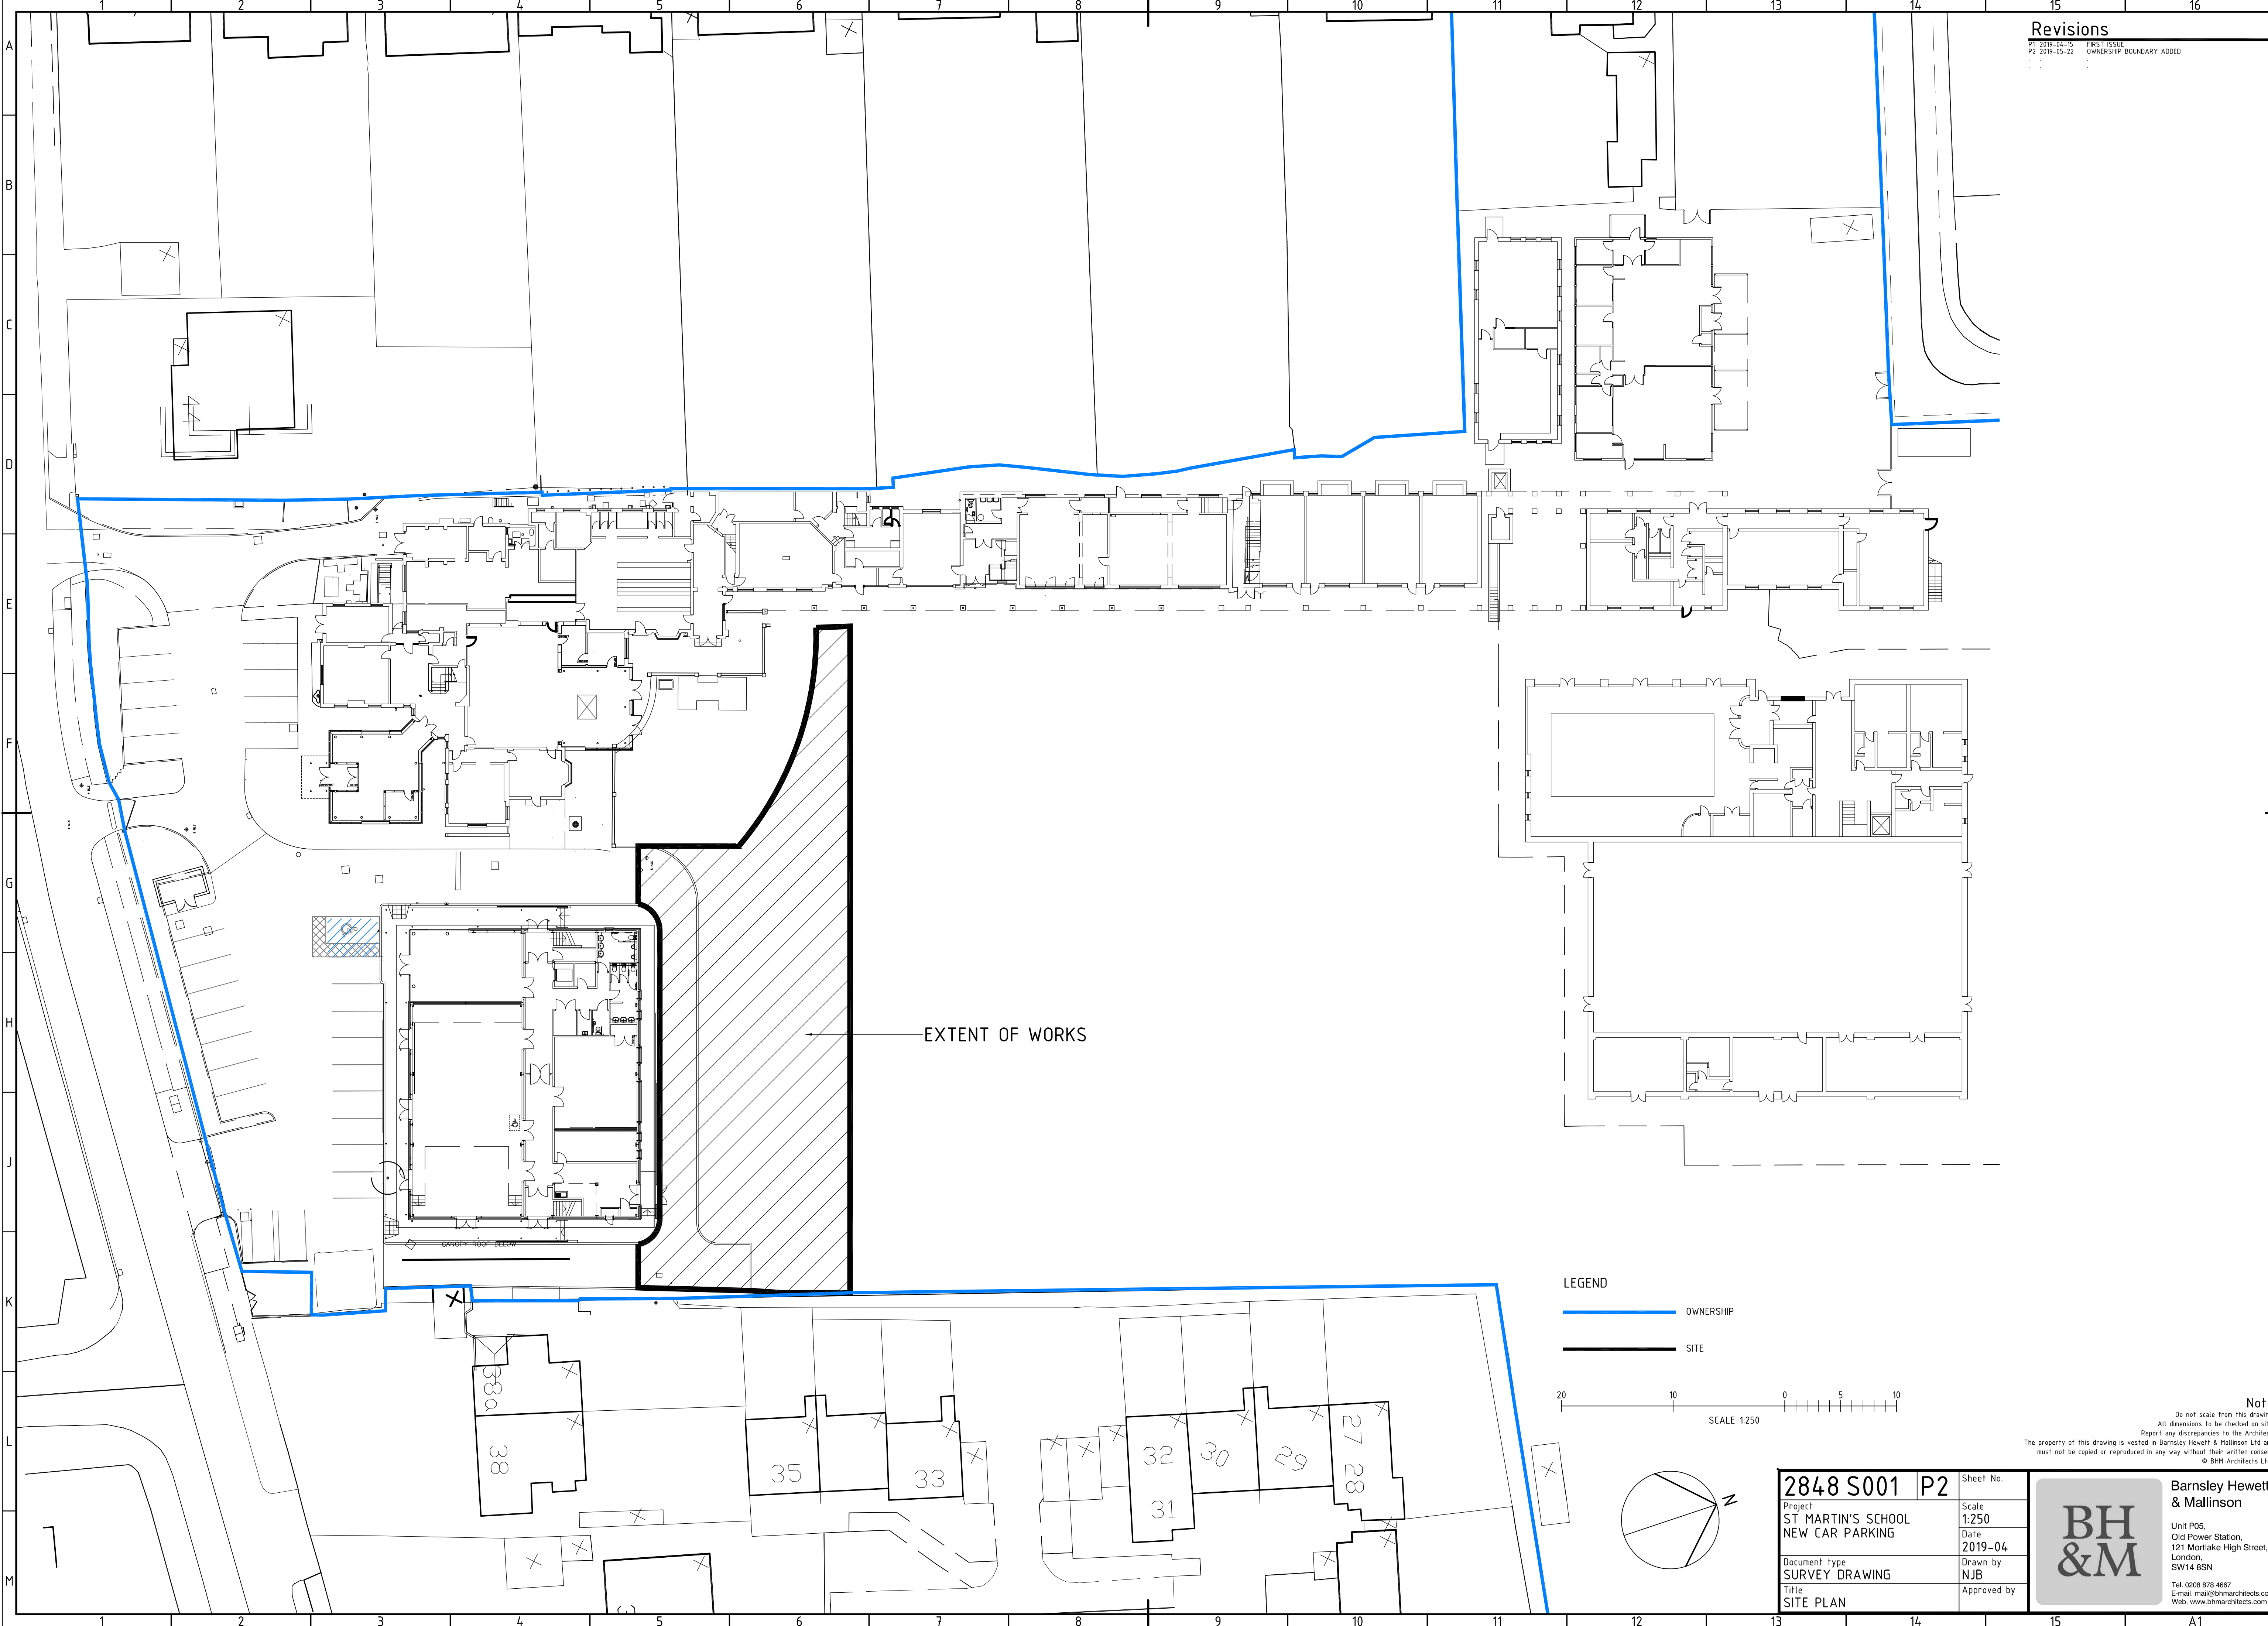


Revisions	
P1 2019-04-15	FIRST ISSUE
P2 2019-05-22	OWNERSHIP BOUNDARY ADDED

EXTENT OF WORKS

LEGEND

— OWNERSHIP

— SITE

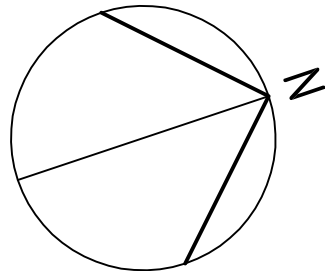

2848 S001	P2	Sheet No.
Project	ST MARTIN'S SCHOOL	Scale
	NEW CAR PARKING	1:250
		Date
		2019-04
Document type	SURVEY DRAWING	Drawn by
		NJB
Title	SITE PLAN	Approved by

Note
Do not scale from this drawing
All dimensions to be checked on site.
Report any discrepancies to the Architect.
The property of this drawing is vested in Barnsley Hewett & Mallinson Ltd and
must not be copied or reproduced in any way without their written consent.
© BHM Architects Ltd

BH & M

Barnsley Hewett & Mallinson
Unit P05,
Old Power Station,
121 Mortlake High Street,
London,
SW14 8SN
Tel: 0208 878 4667
E-mail: mal@bhmac architects.com
Web: www.bhmac architects.com