



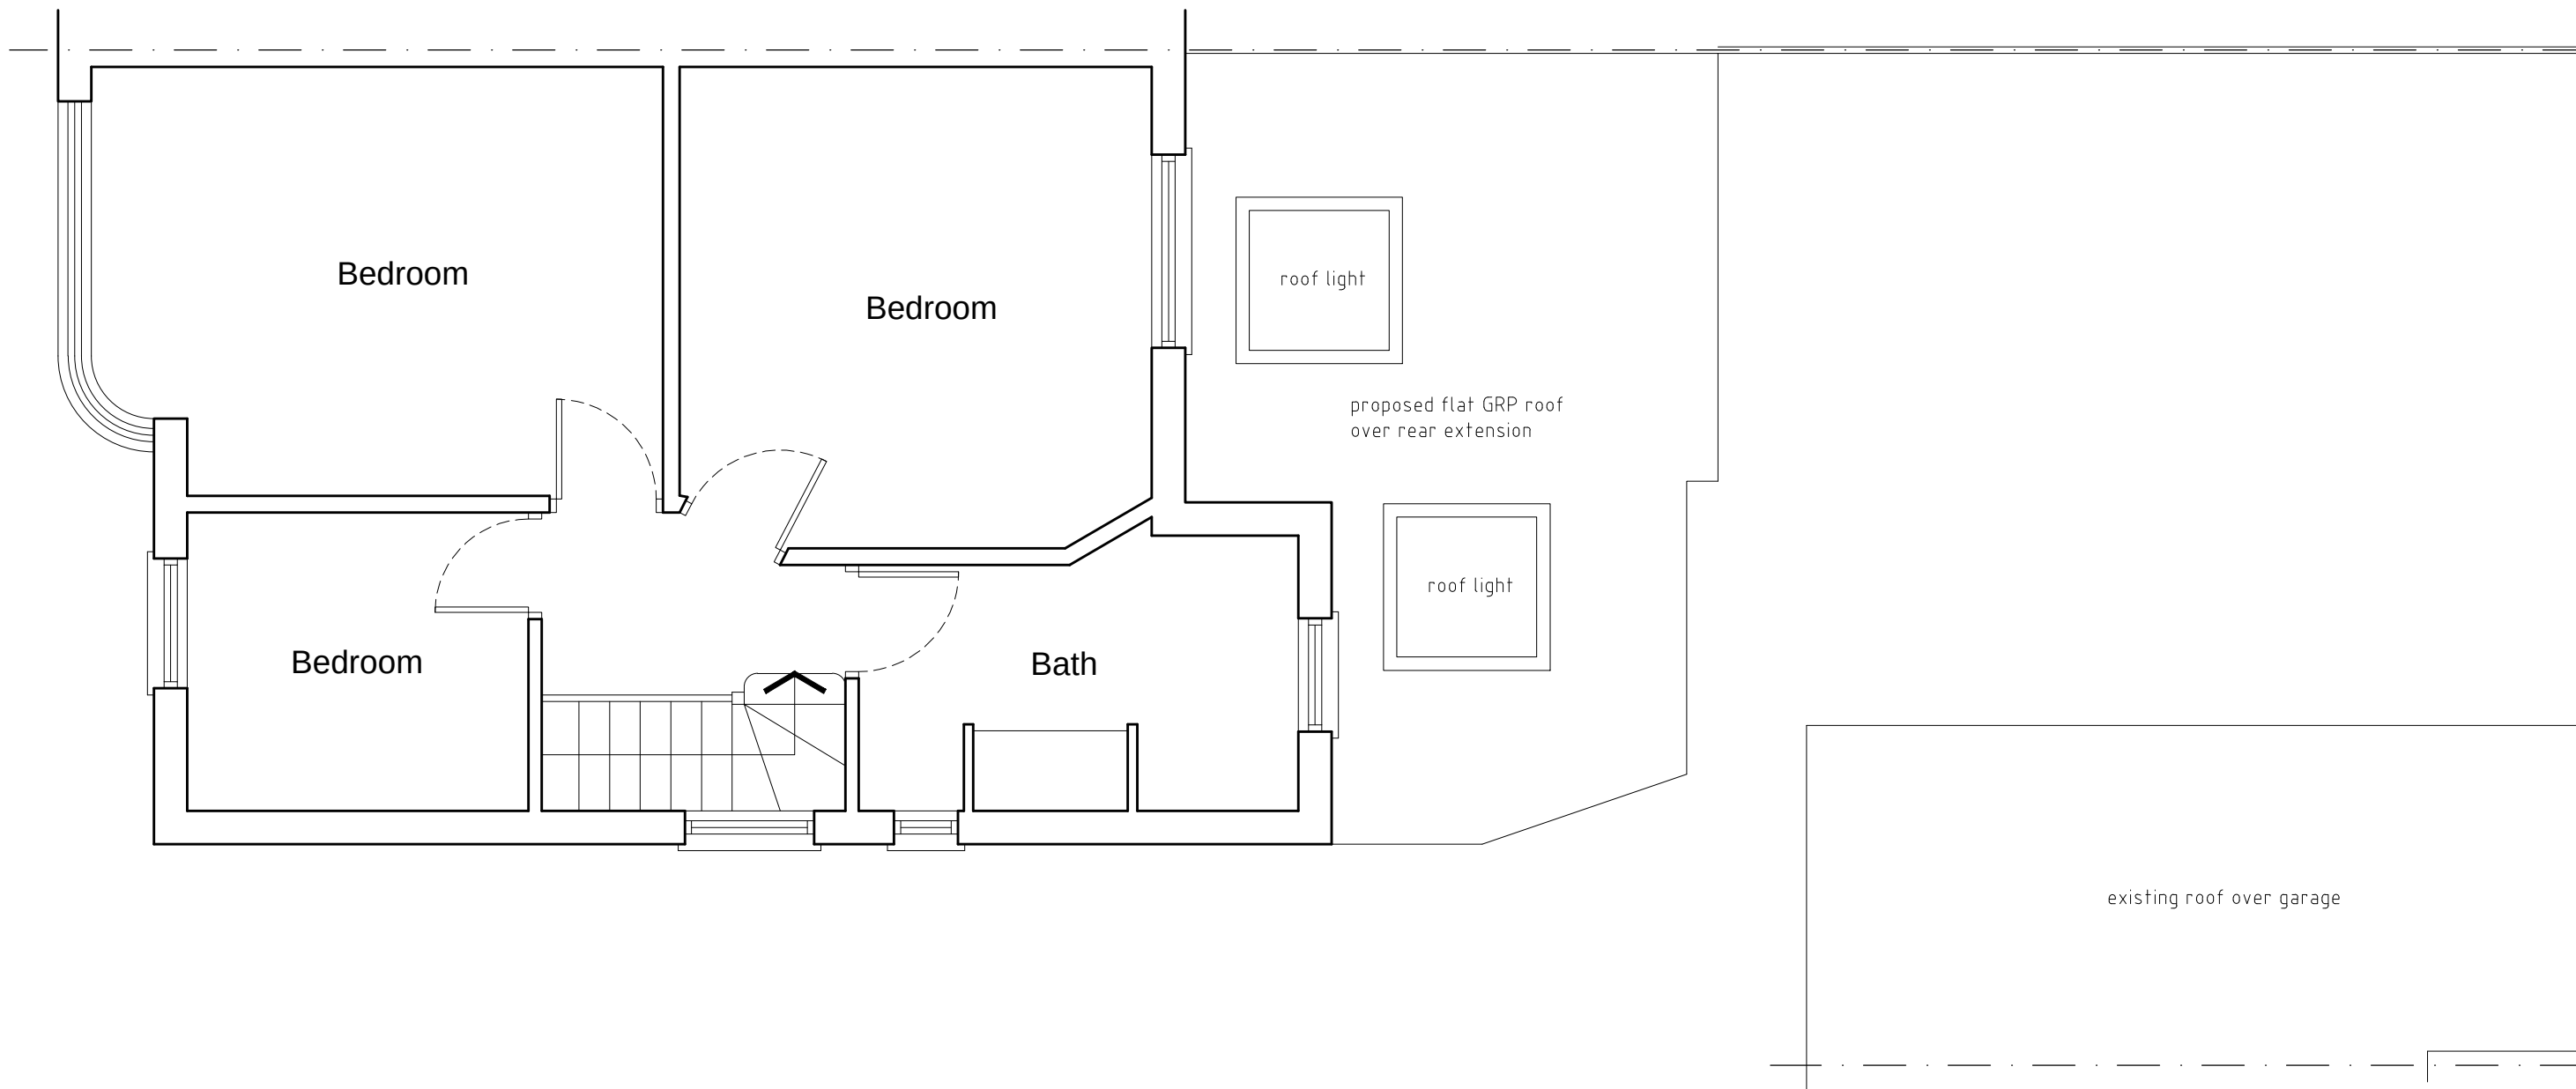

PROPOSED FIRST FLOOR PLAN

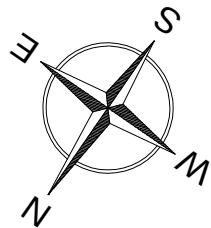

Purpose of Issue FOR PLANNING PURPOSES ONLY Notes 1. This drawing is issued for planning purposes. Do not scale from the drawing, for the purposes of construction. 2. Structure to be in accordance with Structural Engineer's drawings. 3. All works to be carried out as per building regulations & approvals of statutory authorities. 4. Party wall/fence matters to be agreed with the adjoining owners.	Project REAR SINGLE STOREY EXTENSION AT 12 ALDRIDGE AVENUE, RUISLIP, HA4 9JU Drawing PROPOSED FIRST FLOOR PLAN	Client MR MEETUL KHERA Agent ORAMA ARCHITECTS LTD 29 The Grove, London NW9 0TL Tel: 07796657631 Email: sanjeev.sharma@oramaarchitects.com	Scale @ A3 1:50 Project No. 2024 Drawing No. PL-100-012	Date 06/08/20 Revision -
--	--	---	--	--