


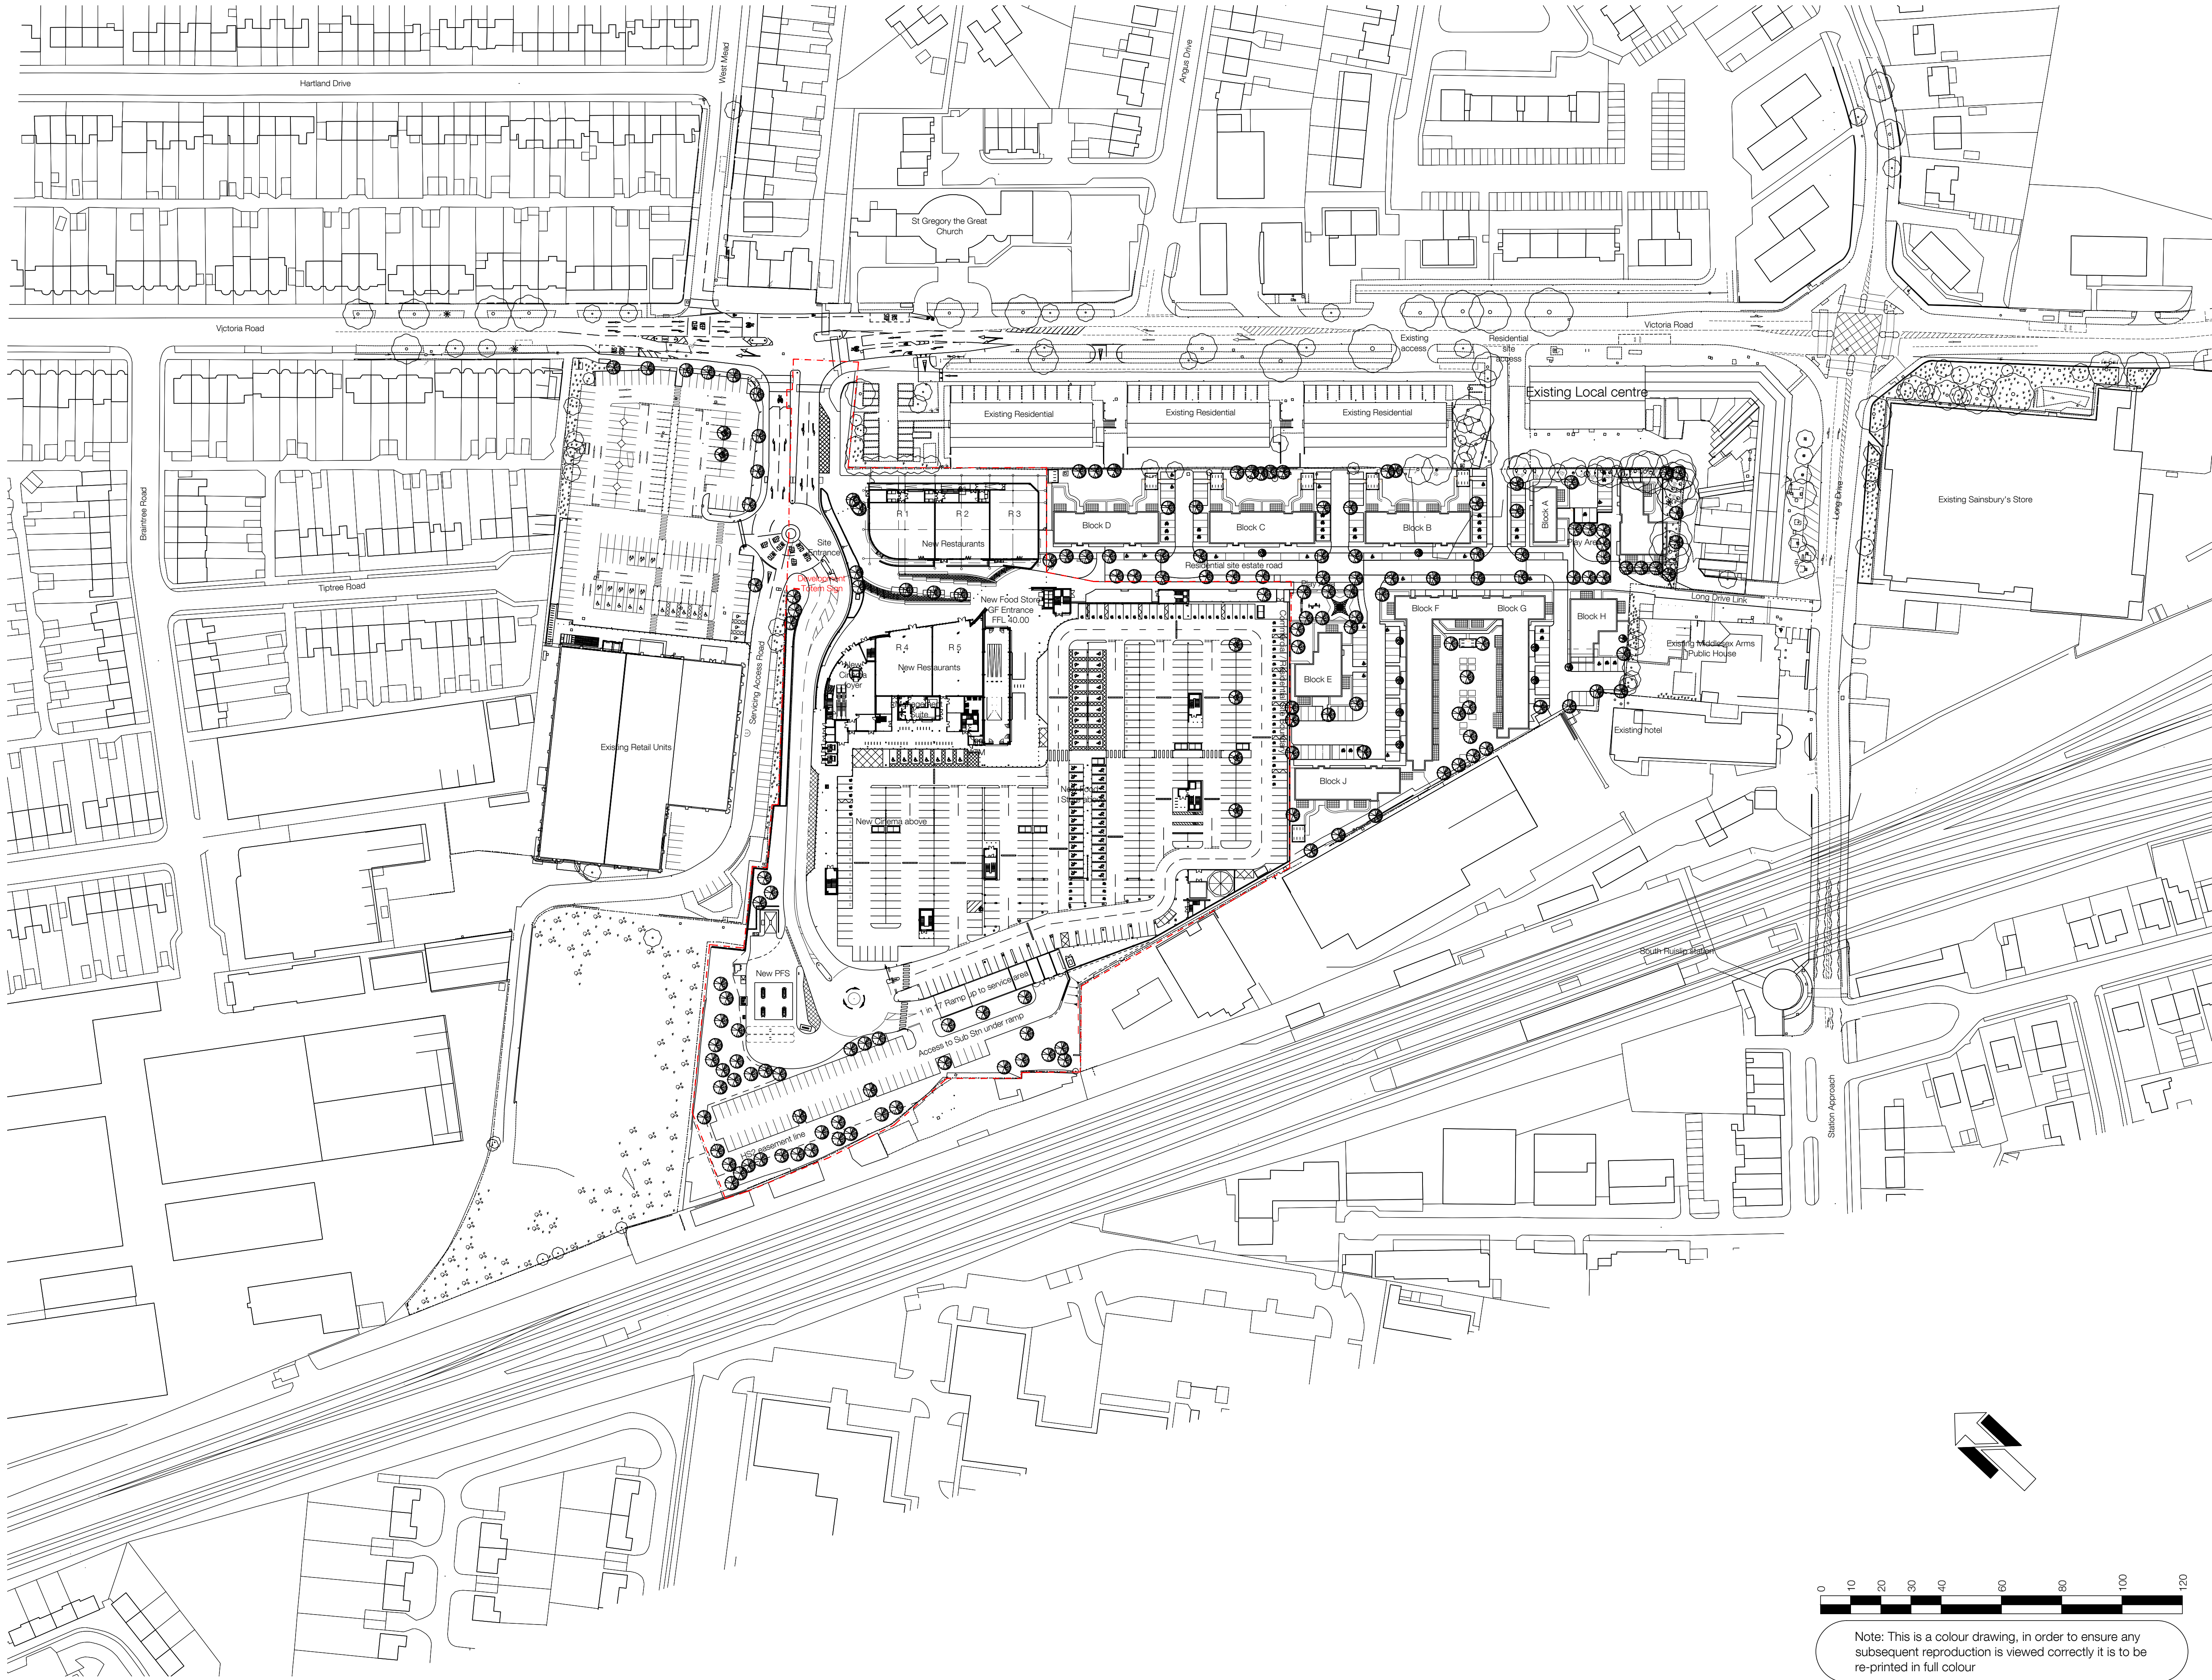

REVISIONS

	20/11/15	DB	CC
SUPERMARKET SHELL RECONFIGURED TO ALIGN WITH REVISED ASDA STORE LAYOUT AS FOLLOWS:-			
STAIR S3 HANDED AND RE-POSITIONED ON EAST ELEVATION. STAIR S4 EXTENDED TO INCORPORATE PASSENGER LIFT AND LOBBY. PLATFORM LIFT DELETED FROM STAIR S2. CLICK AND COLLECT CAR SPACES ADDED.			
DIAMETER OF SPRINKLER TANK INCREASED TO ACCORD WITH CDA DRAWING No. BK05 REV B.			
CAR PARK CLEANING MACHINE ILLUSTRATED ADJOINING LV SWITCHROOM.			
PARENT AND CHILD SPACES ADJUSTED TO ACCOMMODATE ADDITIONAL TROLLEY BAY ADJOINING ZEBRA CROSSING. ADDITIONAL PARKING SPACES ADDED (AS NOTED) TO OFFSET THOSE LOST THROUGH THE PROVISION OF THE CLICK AND COLLECT FACILITY			
A	08/02/17	DB	CC
TOTEM SIGN CONSENT APPLICATION			

FOR PLANNING

DLA ARCHITECTURE

www.dla-architecture.co.uk
1 Naoroji Street | Clerkenwell
LONDON | WC1X 0GB
T : 0207 553 3030 E : info@dl-a-architecture.co.uk

PROJECT
ARLA SOUTH RUISLIP
ALBEMARLE DEVELOPMENTS LTD

TITLE
SITE LOCATION PLAN

SCALE
1:1000 @ A1

DATE
12/04/13

DRAWN
PSL

REVIEWED
CC

DRAWING NO
2013-056/SK103

REVISION
A

FILE PATH
T:\2013\2013-056\CAD\05-Autocad\Drawg\SK103

Note: This is a colour drawing, in order to ensure any subsequent reproduction is viewed correctly it is to be re-printed in full colour