


Existing Ground Floor Plan

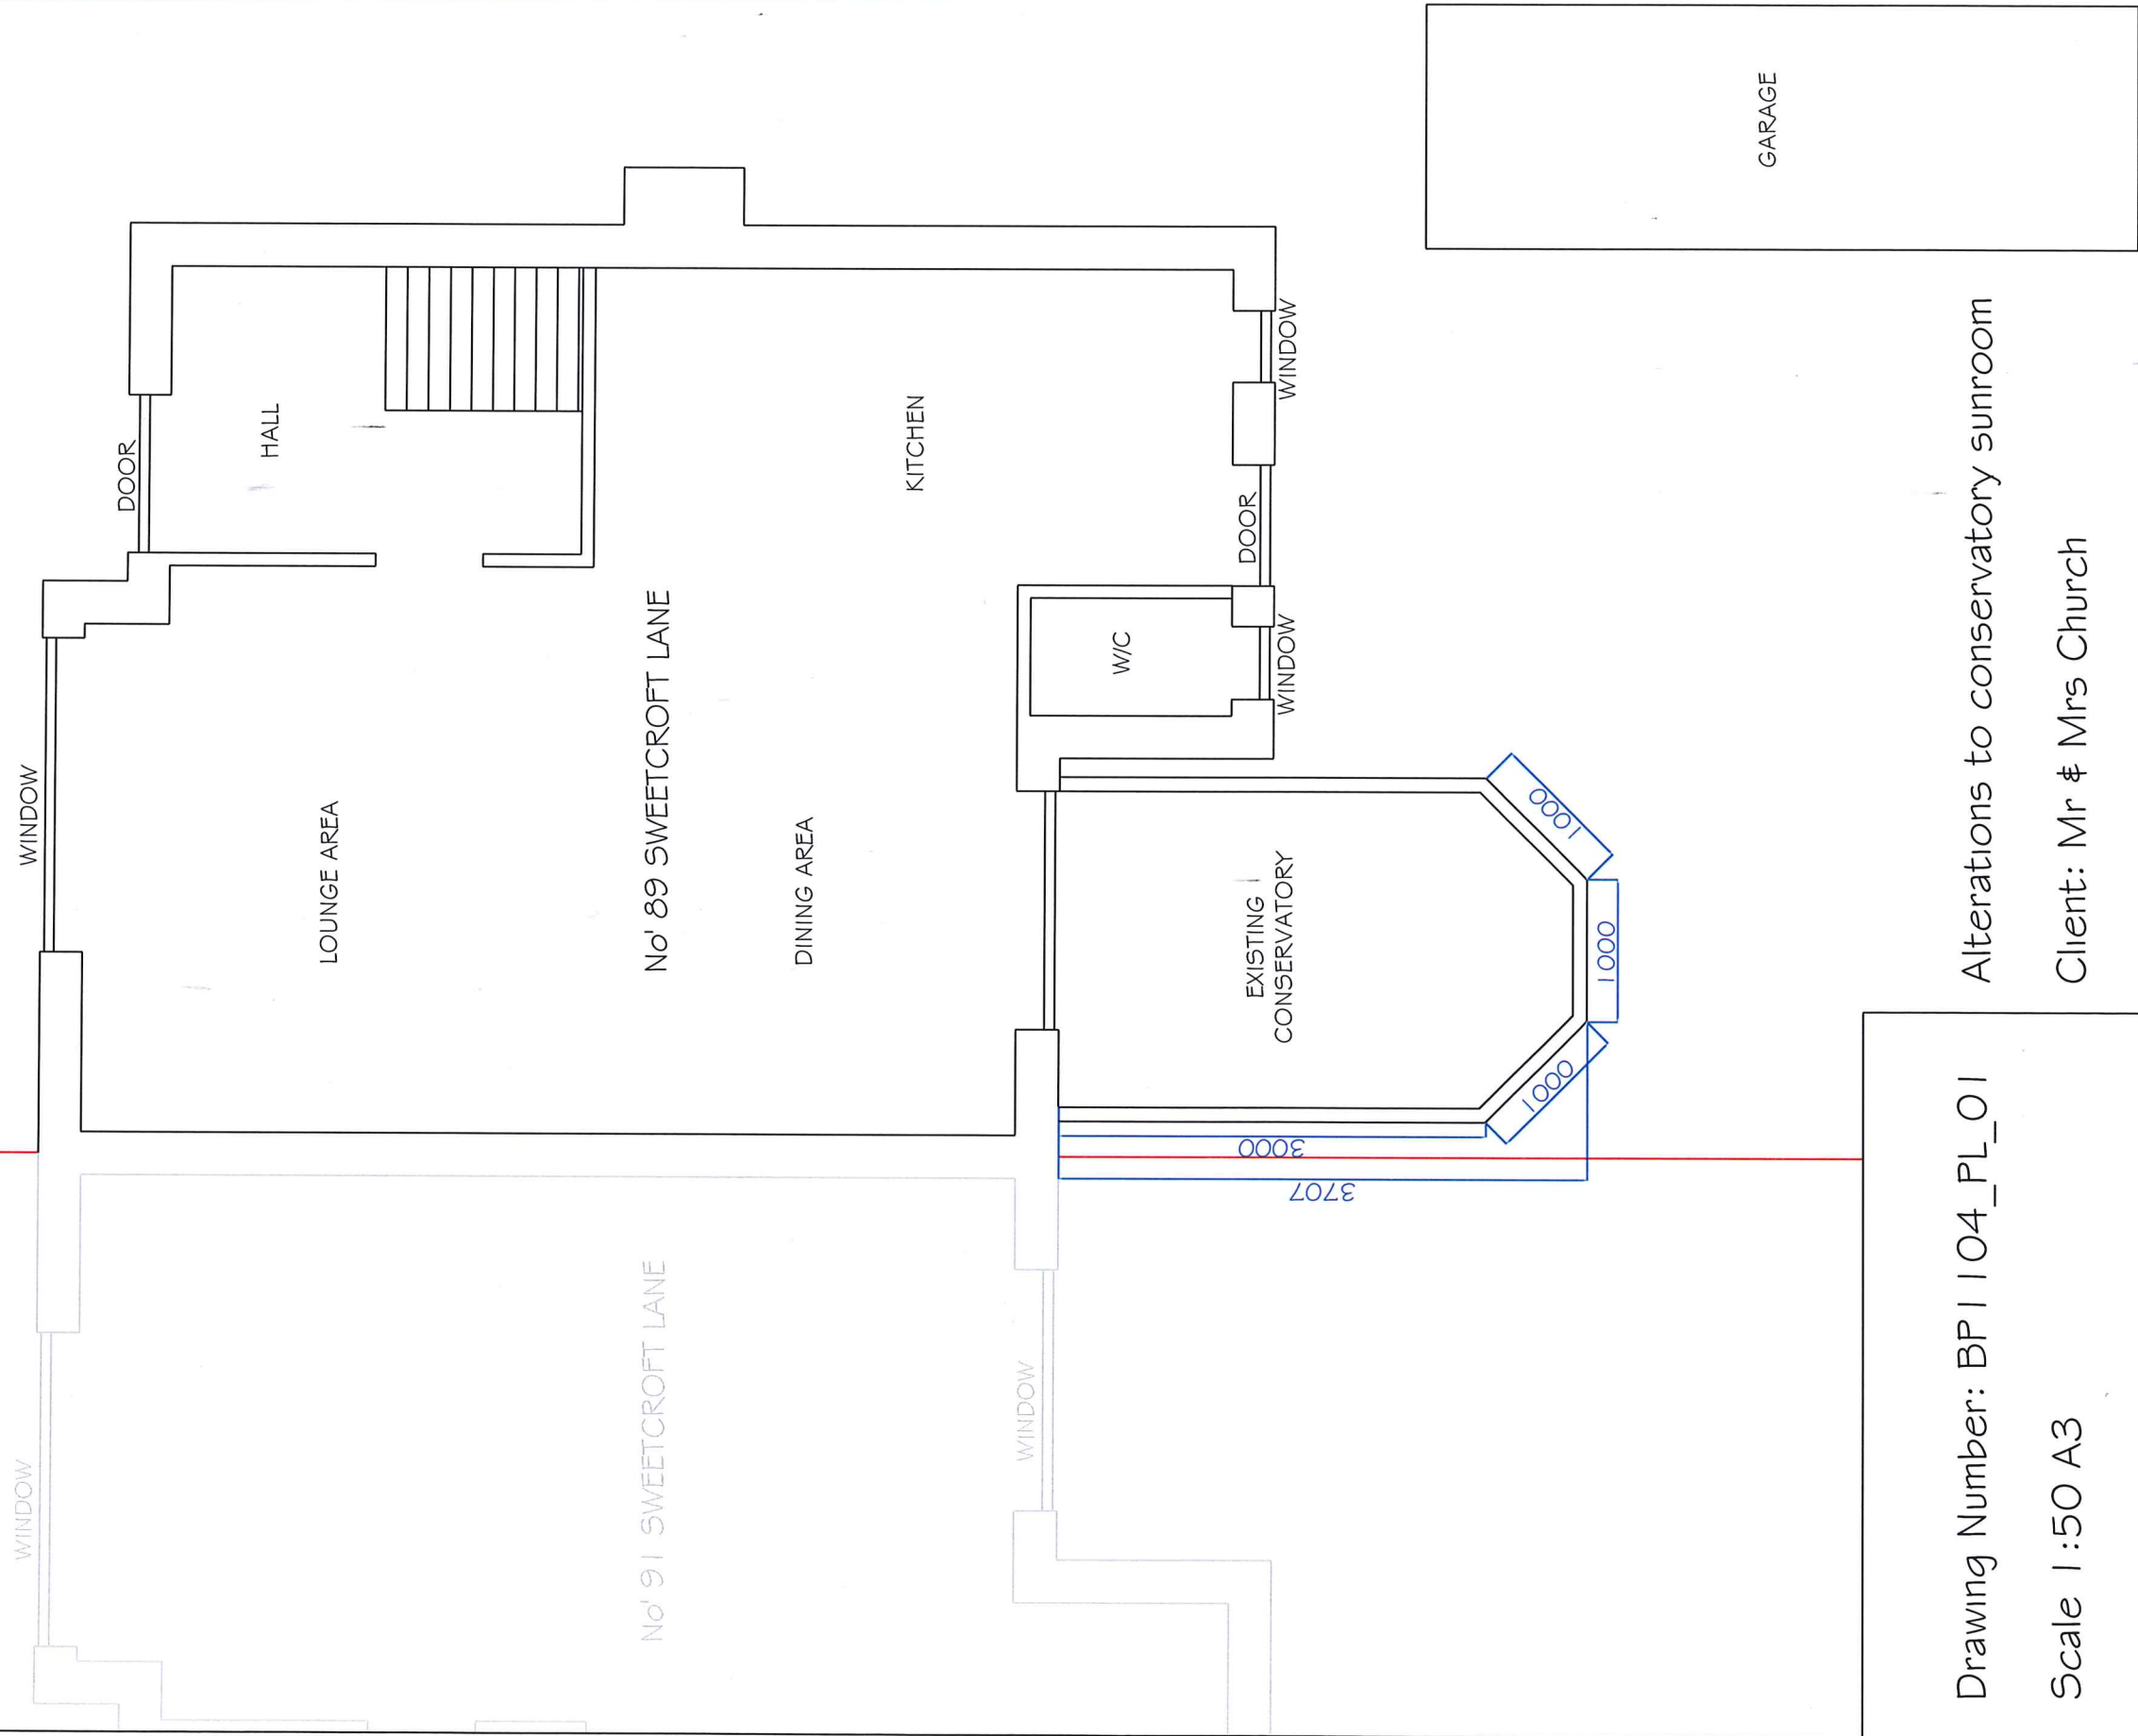

Drawing Number: BP1104_PL_01

Scale 1:50 A3



Alterations to conservatory sunroom

Client: Mr & Mrs Church

Site Address:
89 Sweetcroft Lane, Uxbridge, UB10 9LG