


Proposed Ground Floor Plan

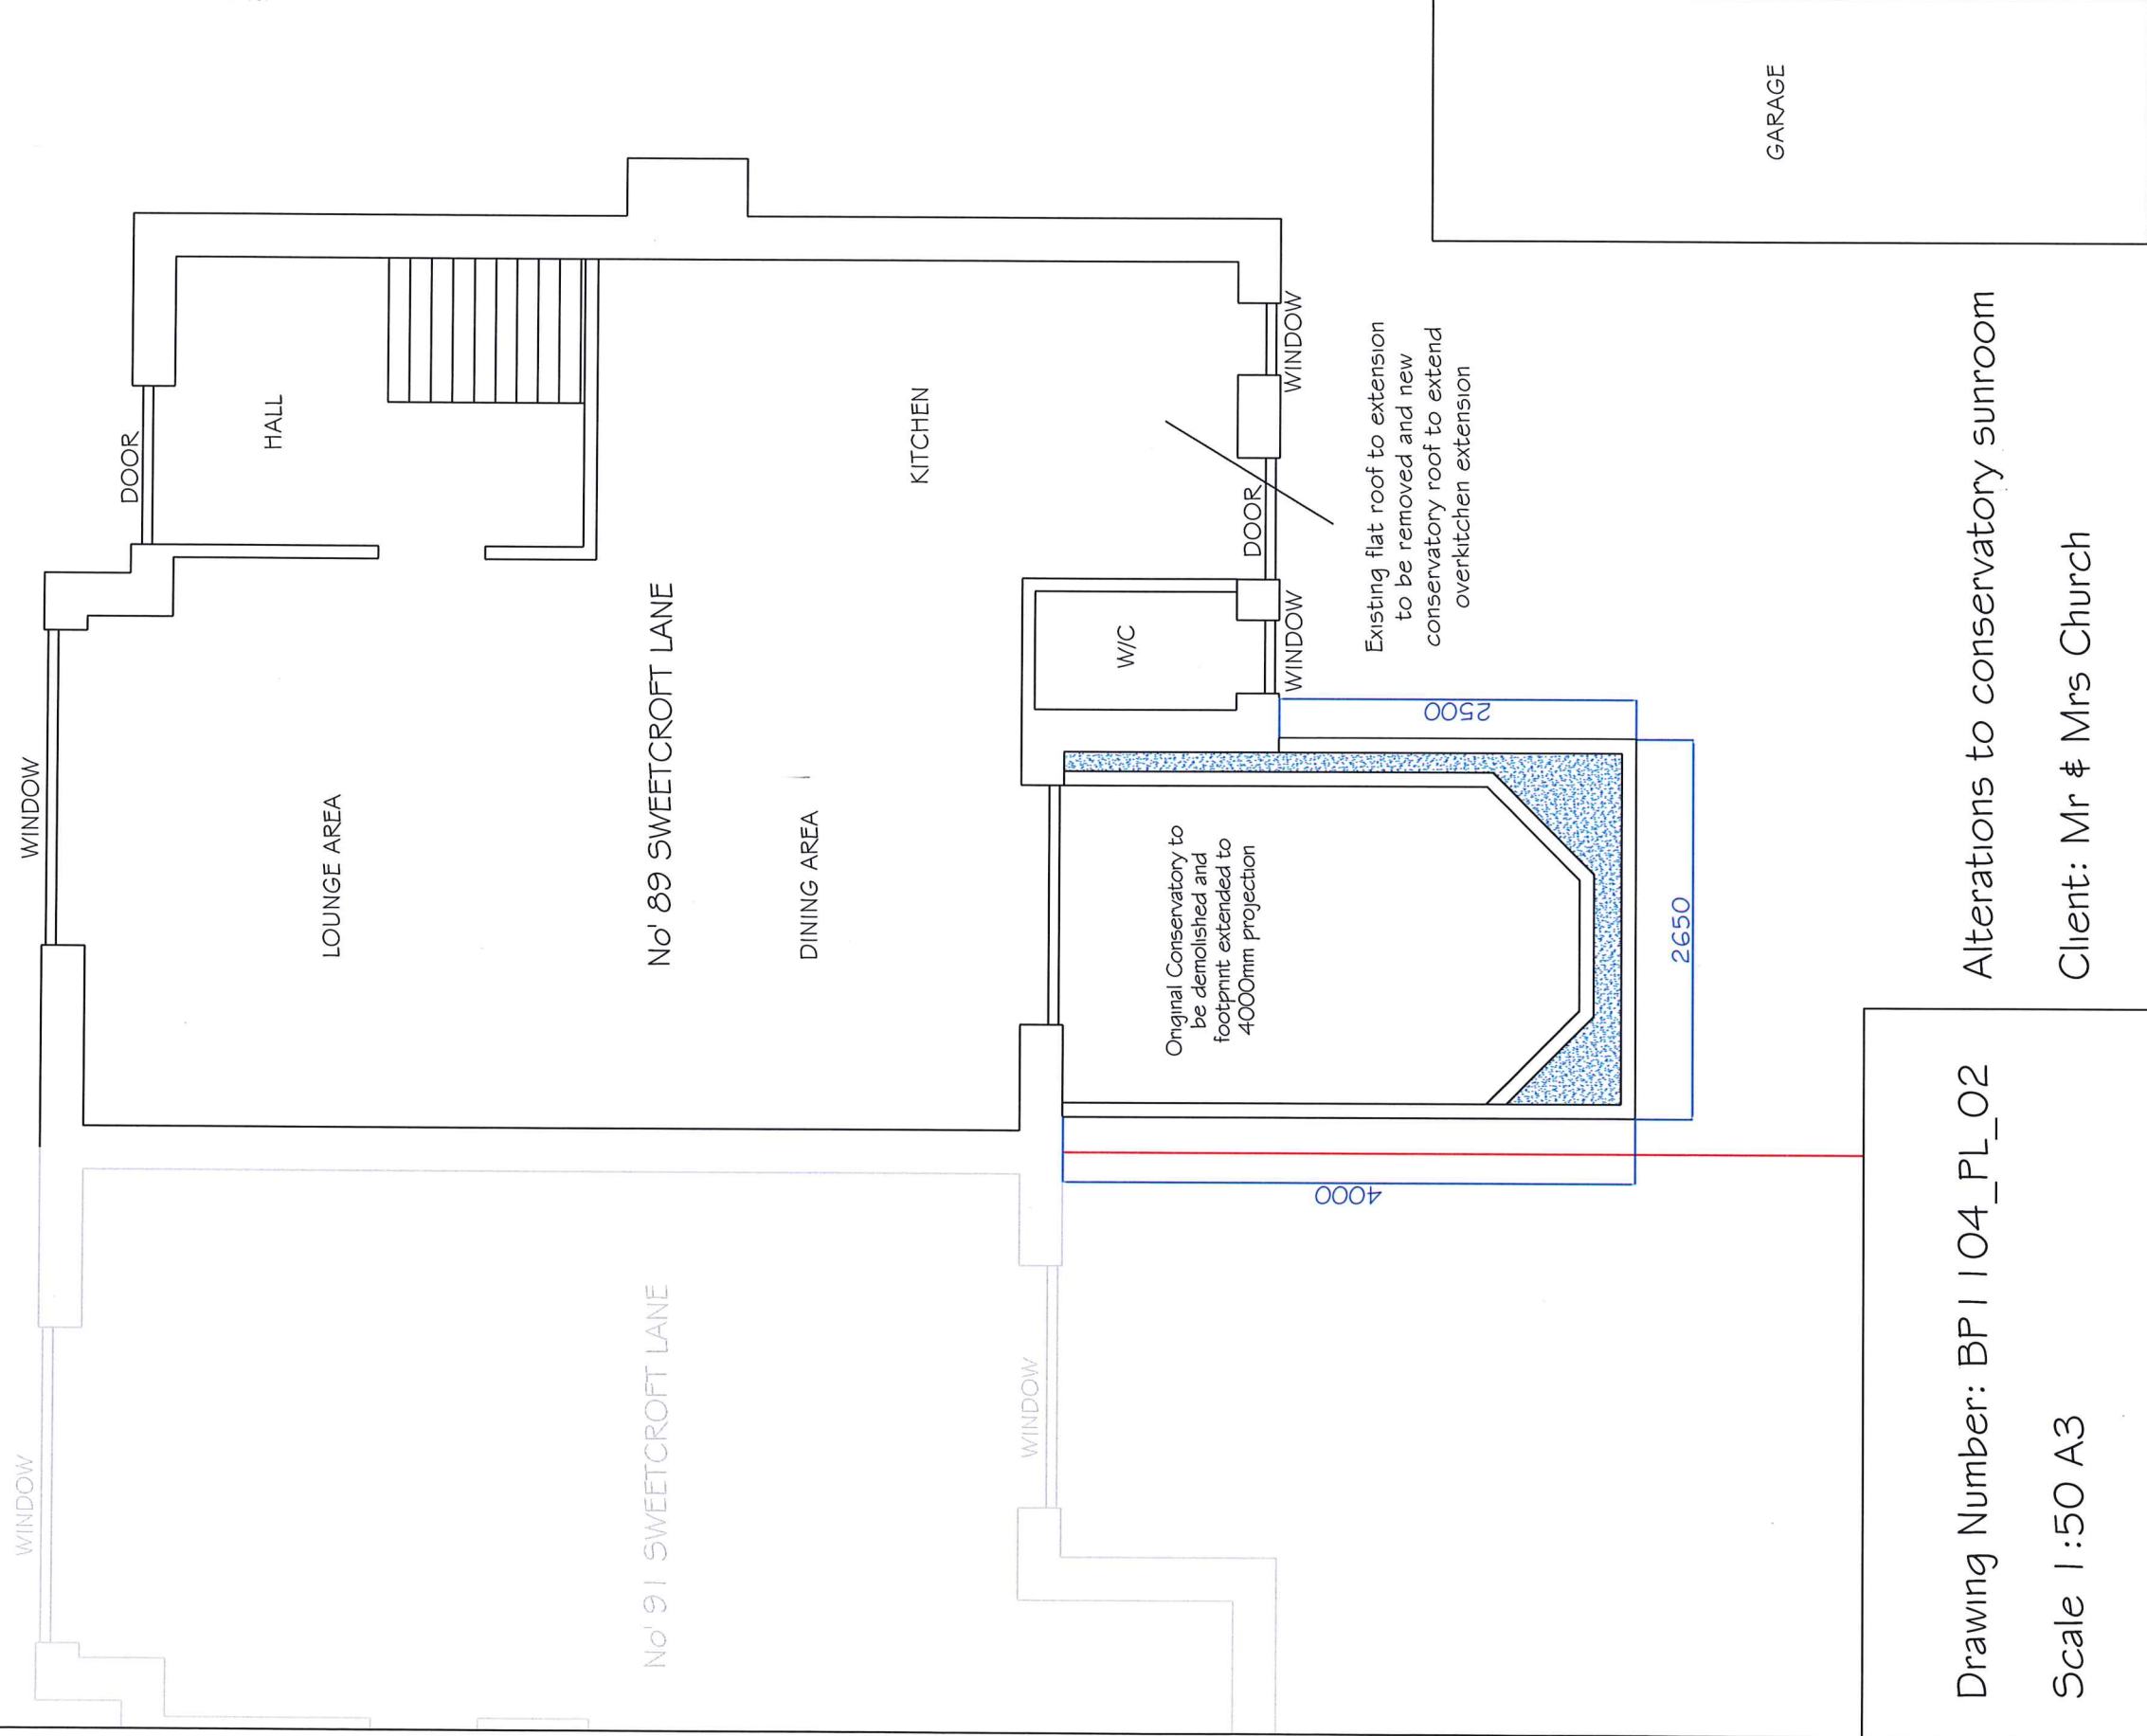

Drawing Number: BP 1104_PL_02

Scale 1:50 A3



Alterations to conservatory sunroom

Client: Mr & Mrs Church

Site Address:
89 Sweetcroft Lane, Uxbridge, UB10 9LG