
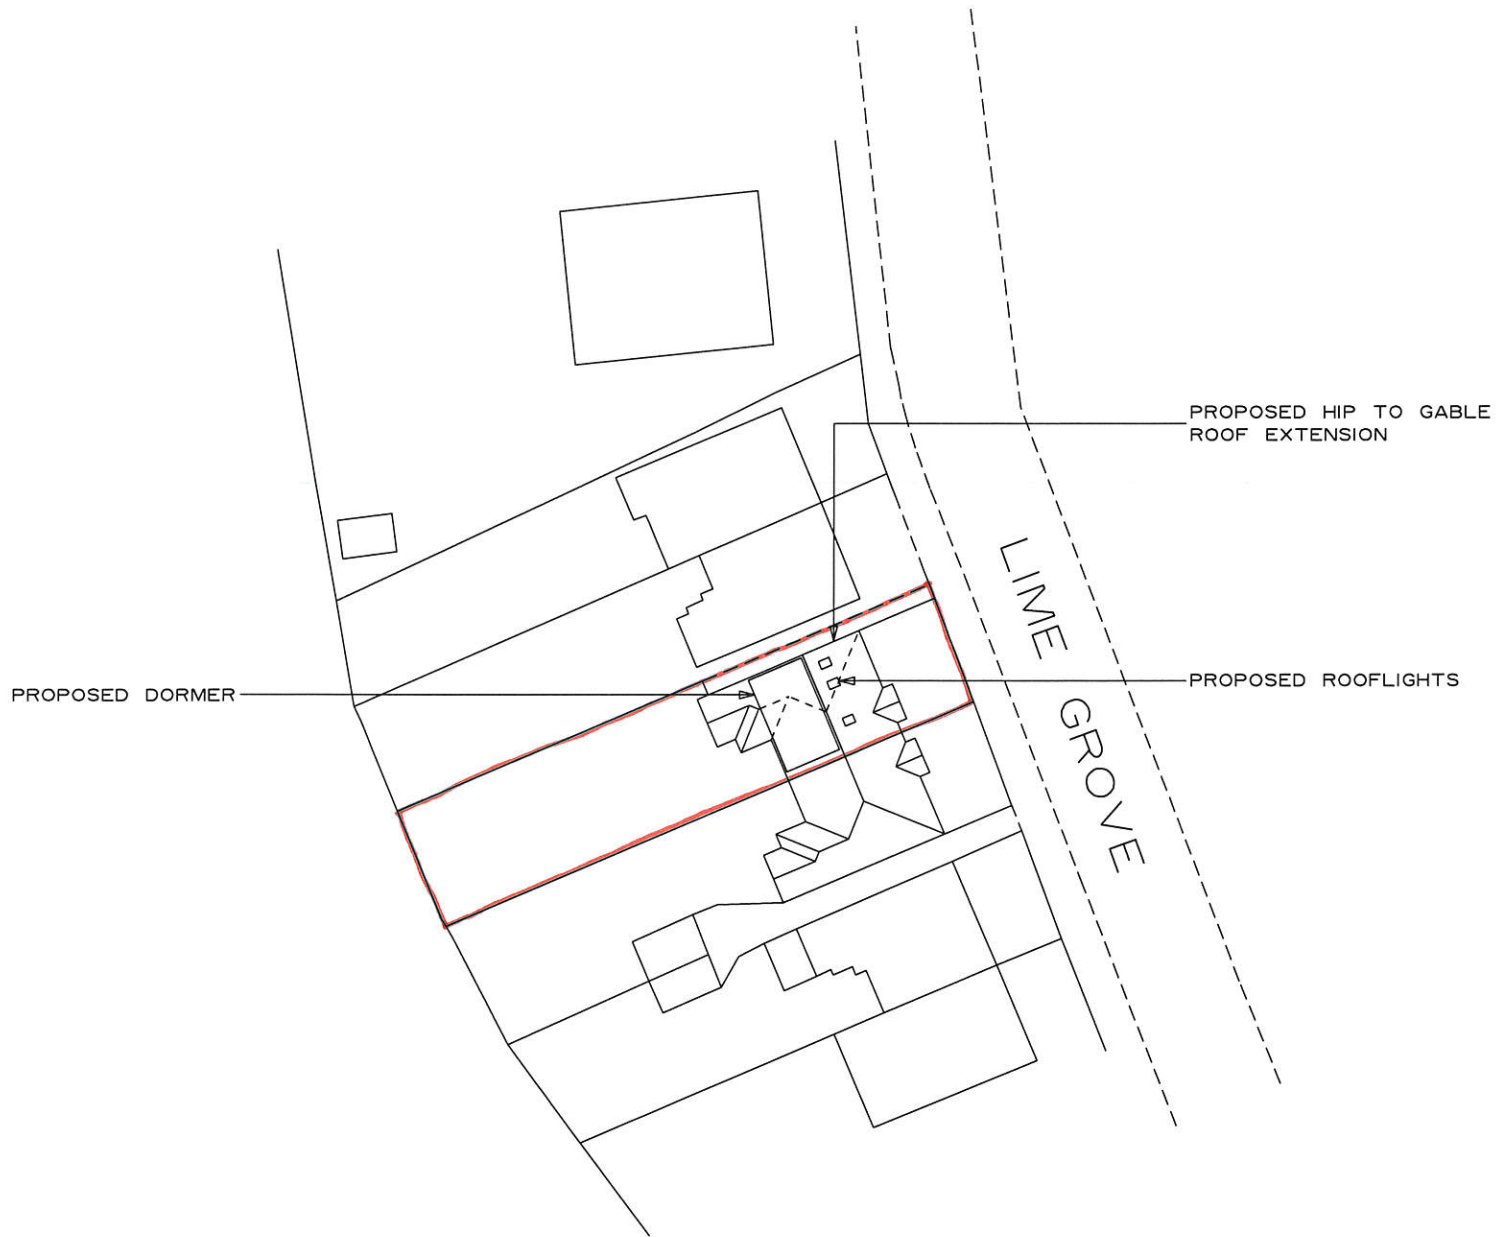
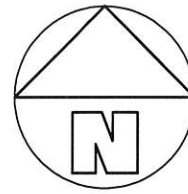


SITE PLAN


SCALE 1:500

 

Ordnance Survey (c) Crown Copyright 2022. All rights reserved. Licence number 100022432

LOCATION PLAN

SCALE 1:1250

 

CLIVE BALDWIN *Building Design*

Witches Moon, Stony Lane, Little Kingshill, Bucks. HP16 0DS.
Telephone: 01494 936869

87 LIME GROVE RUISLIP

*Proposed roof extension & alterations to existing
loft conversion*

Scale: 1:500 @ A3

Date: JANUARY 2022

2204/P02

Scale this drawing for Planning purposes only.
All dimensions are to be checked on site and any discrepancies reported.