





FRONT ELEVATION
EXISTING



RIGHT SIDE ELEVATION
EXISTING

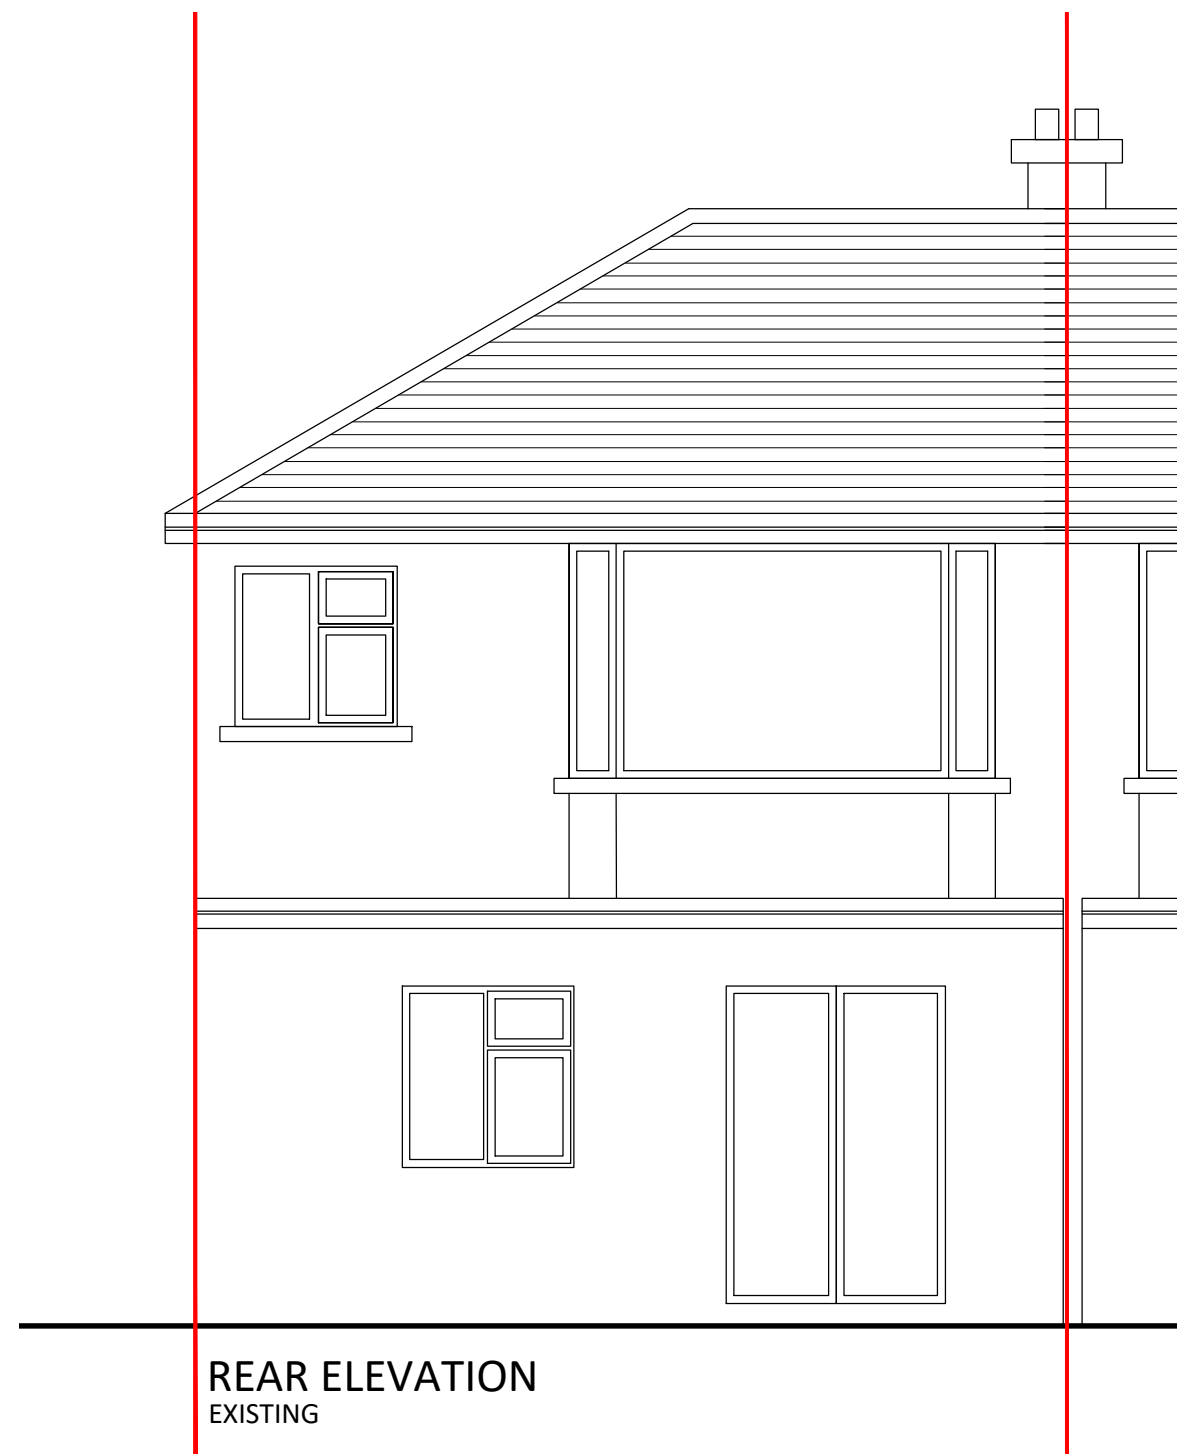

REAR ELEVATION
EXISTING

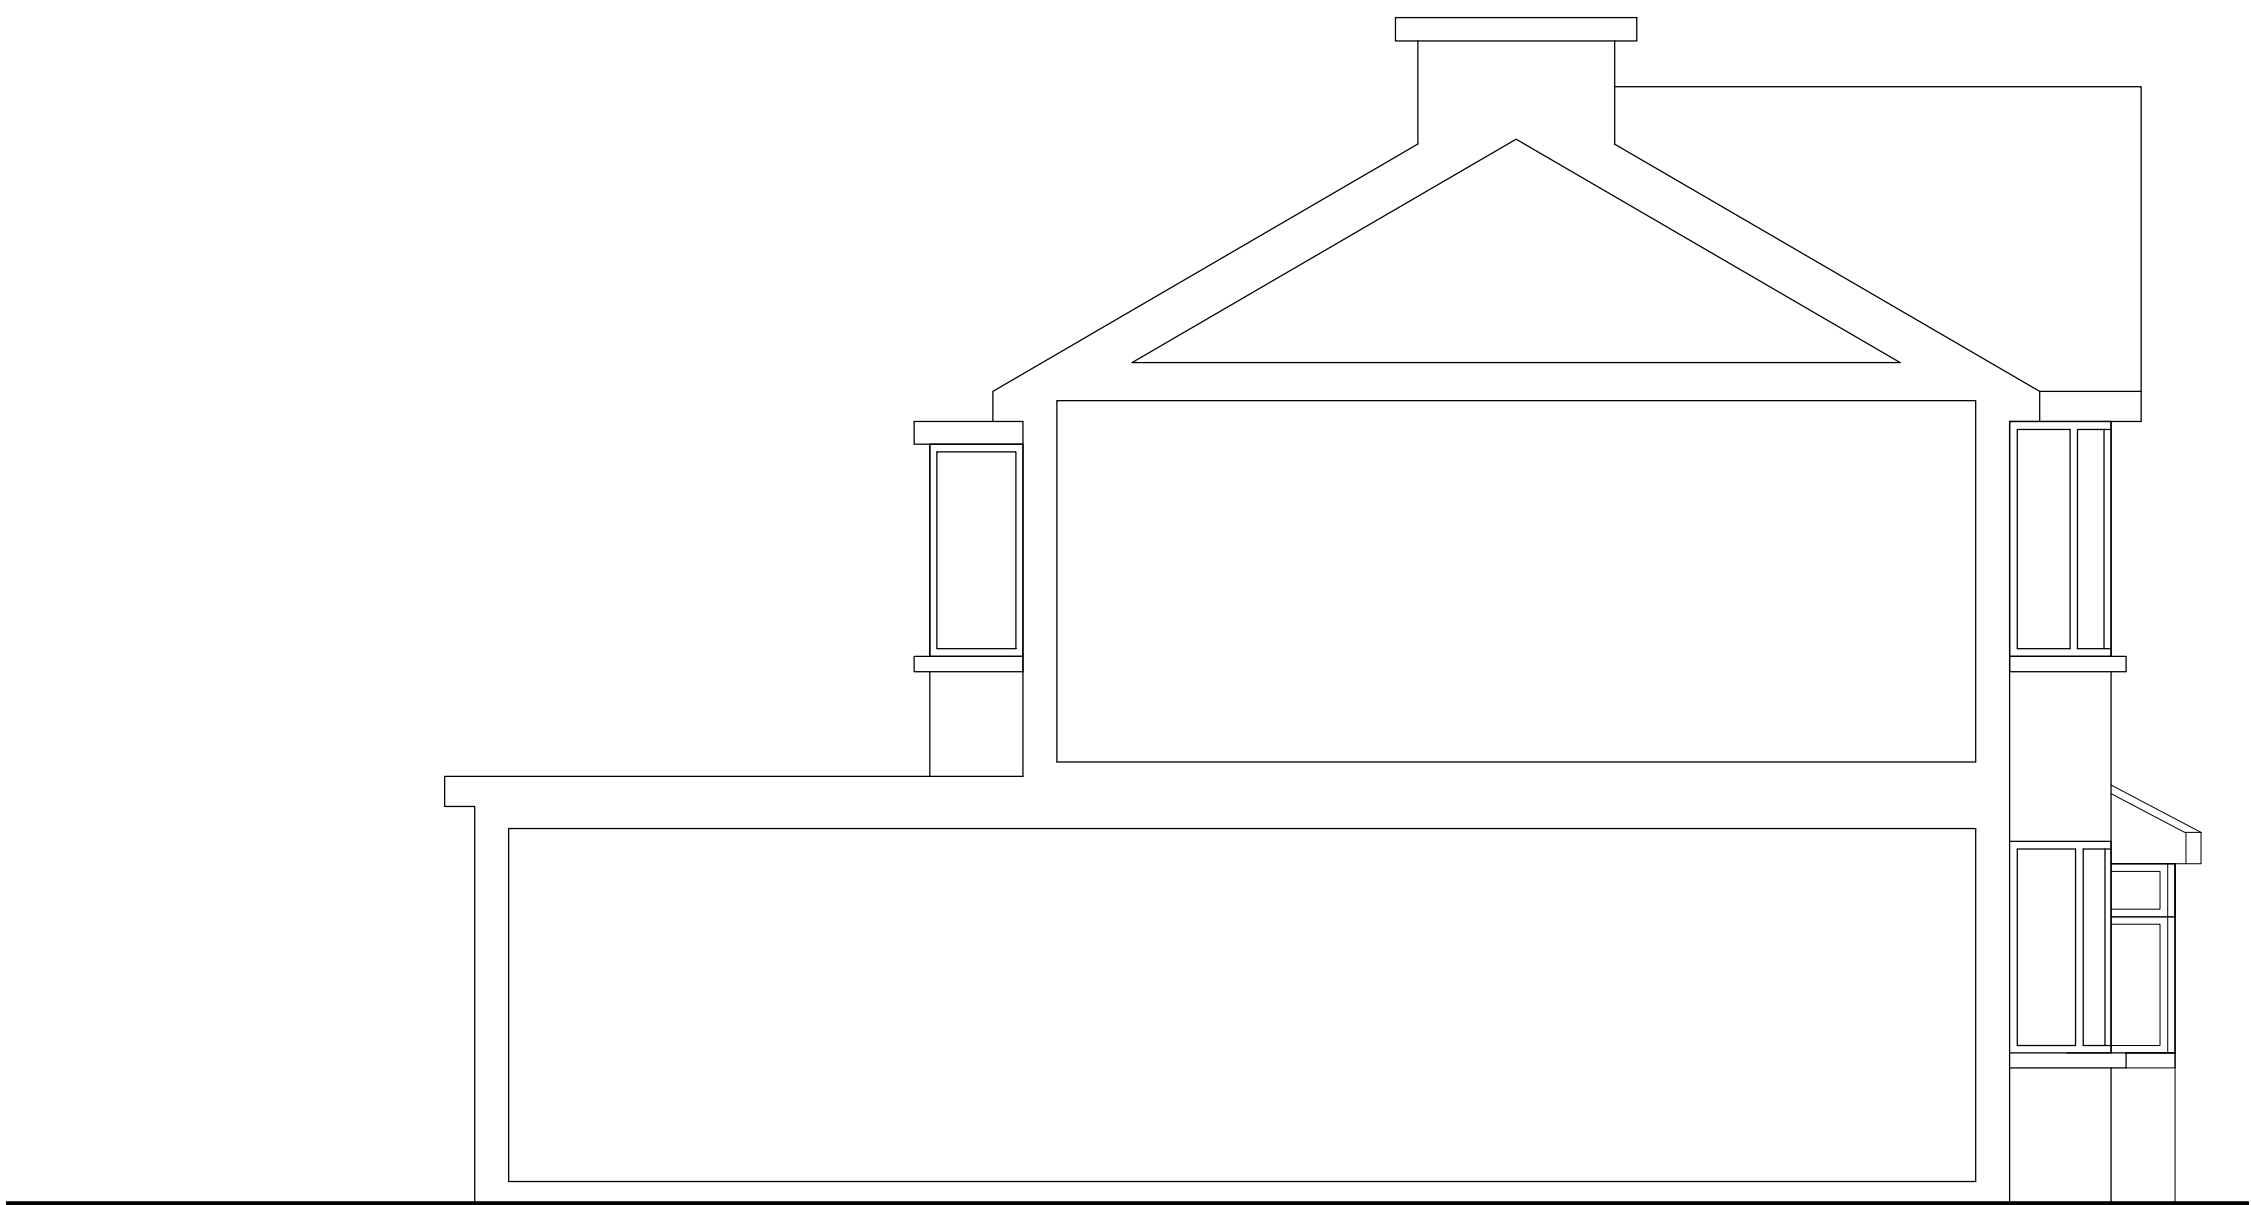

SECTION
EXISTING

Client GAGAN
Project PROPOSED EXTENSION
Location 4 WINDSOR GARDENS, HAYES, UB3 1QY
Title EXISTING ELEVATIONS

P L A N N I N G

Scale A1@1:50	Date DEC 2021	Drawn MAB	Checked
For construction purposes dimensions shall not be scaled & figured dimensions must be verified on site before work commences. This drawing is Copyright ©	Job No. WRD - 050	Drawing No. 13	Revision P1

0 200 400 600 800mm
Scale 1:20