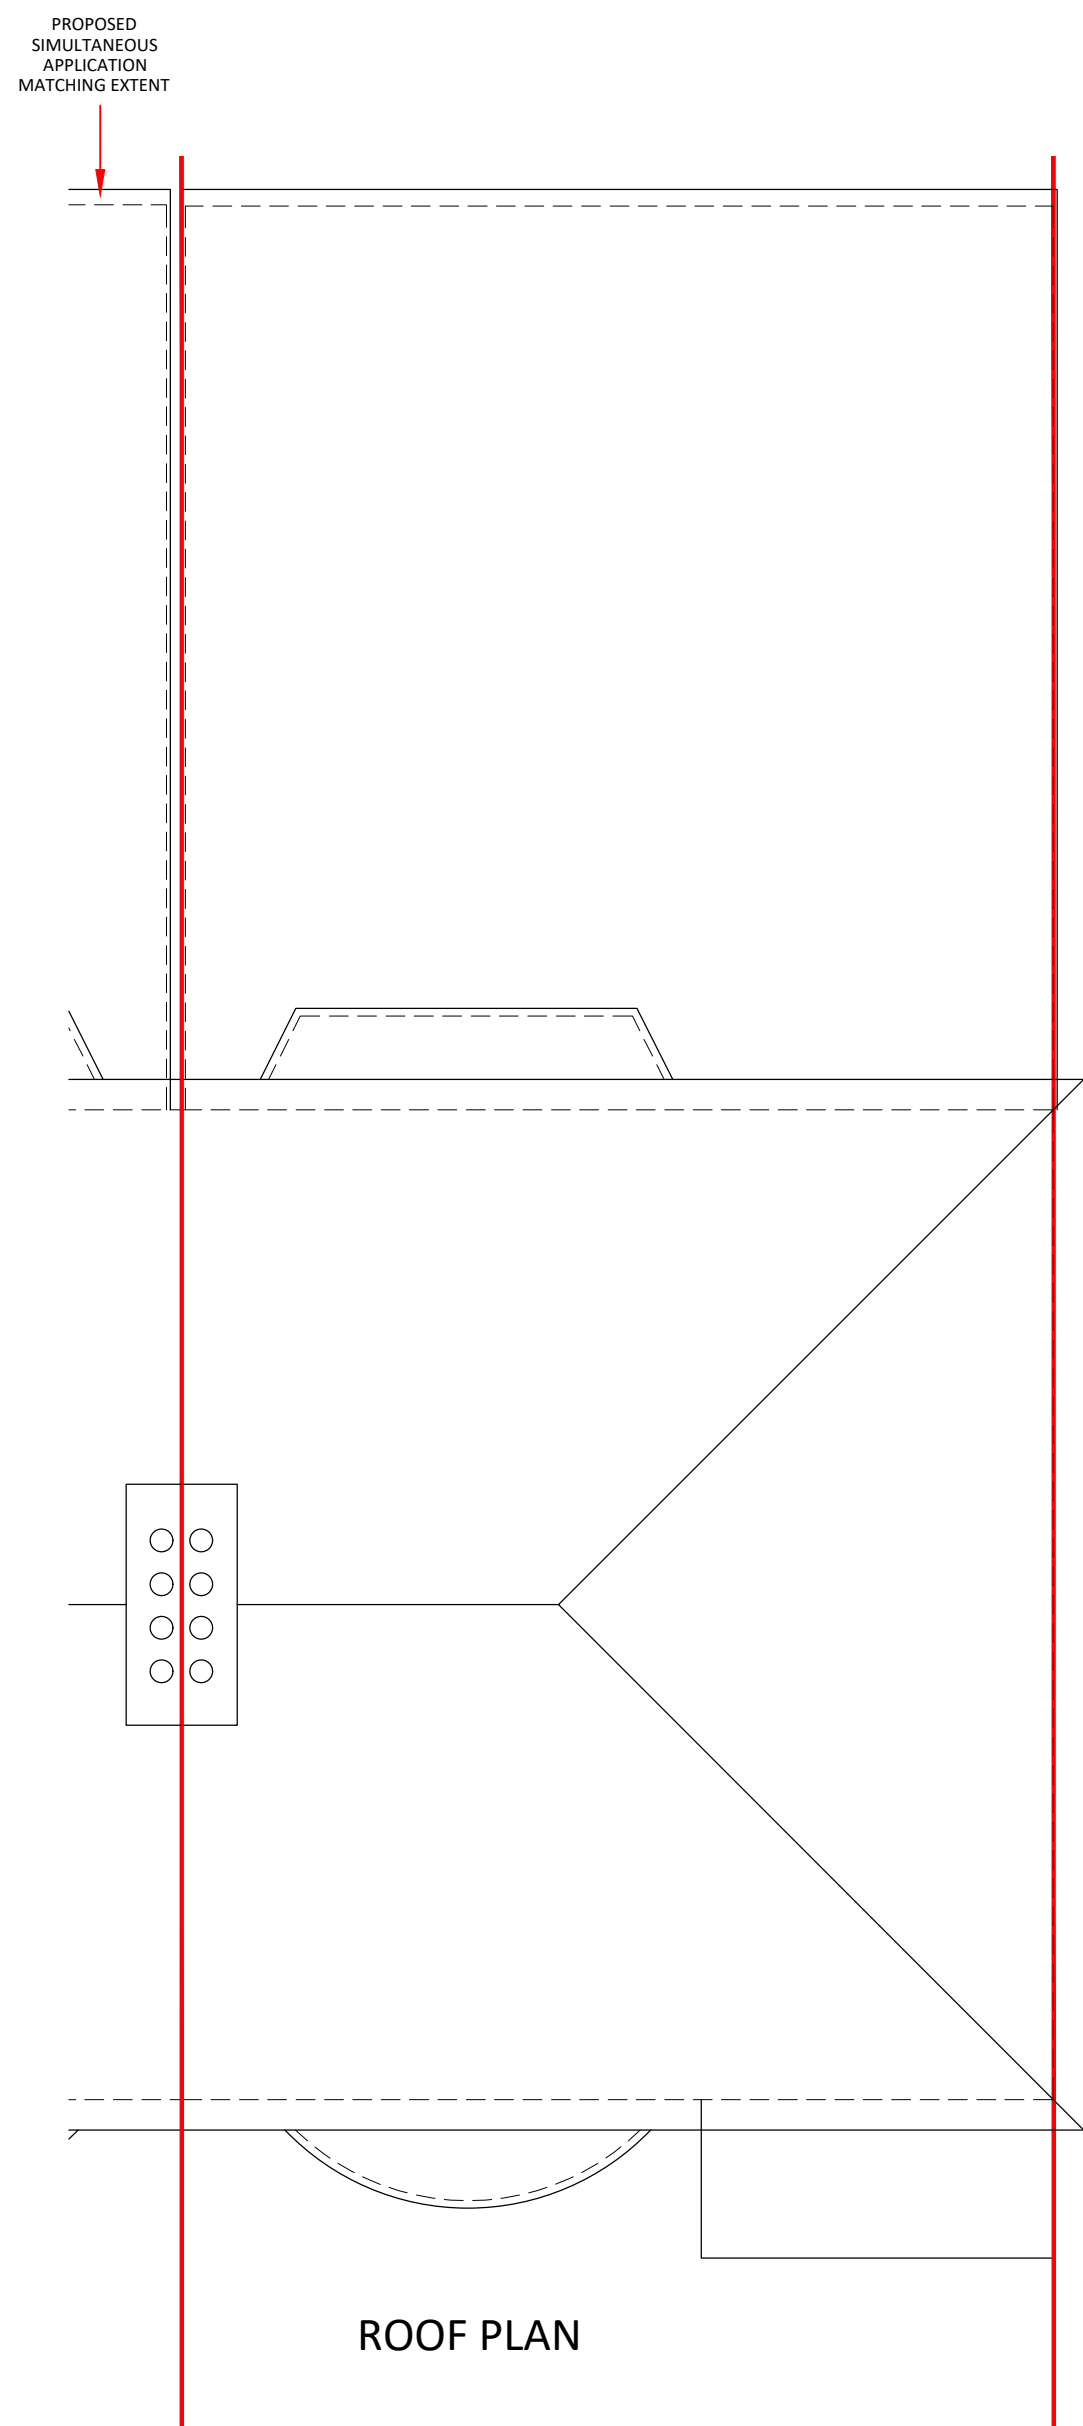
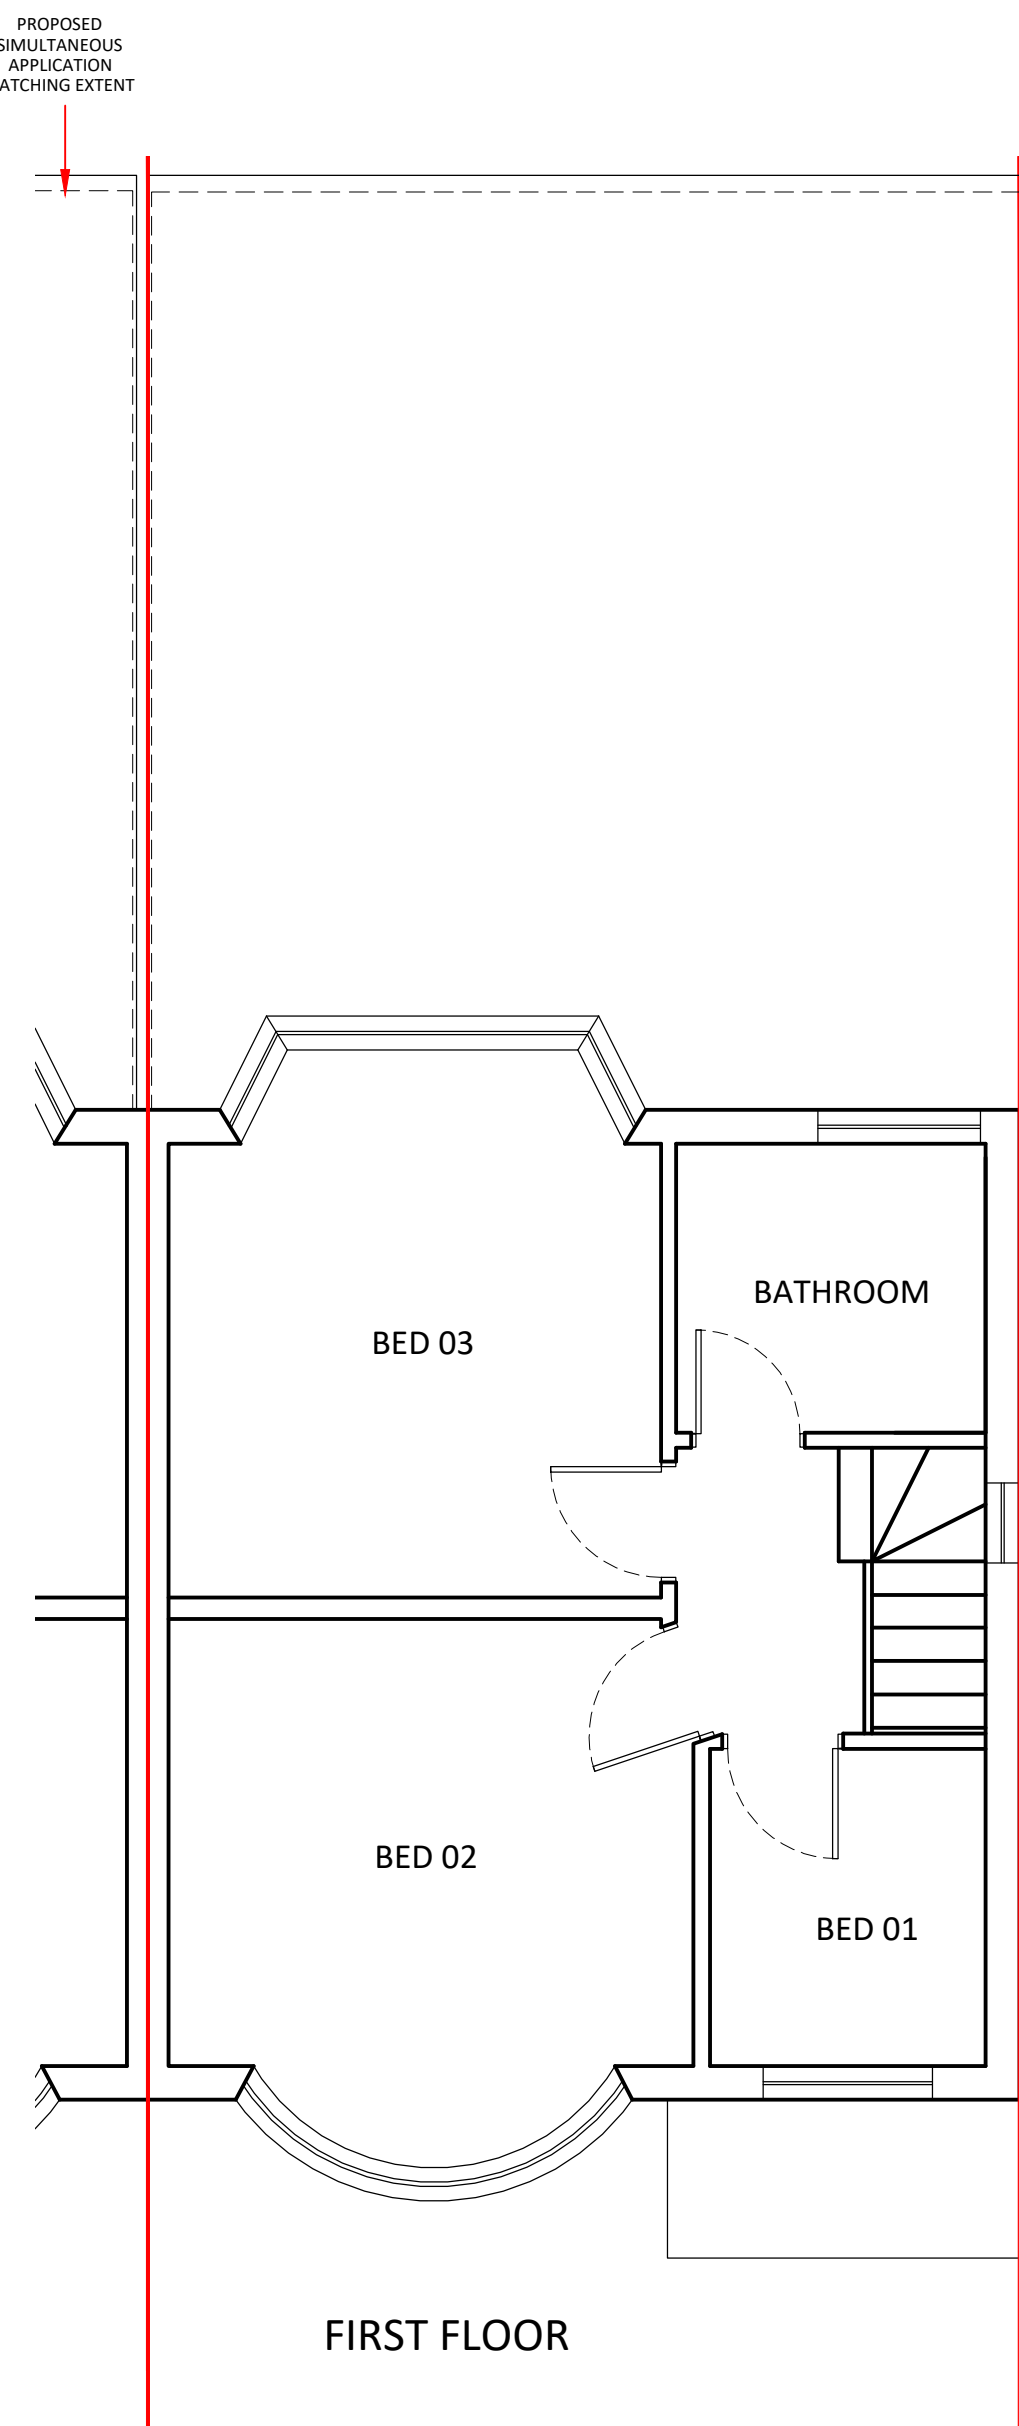
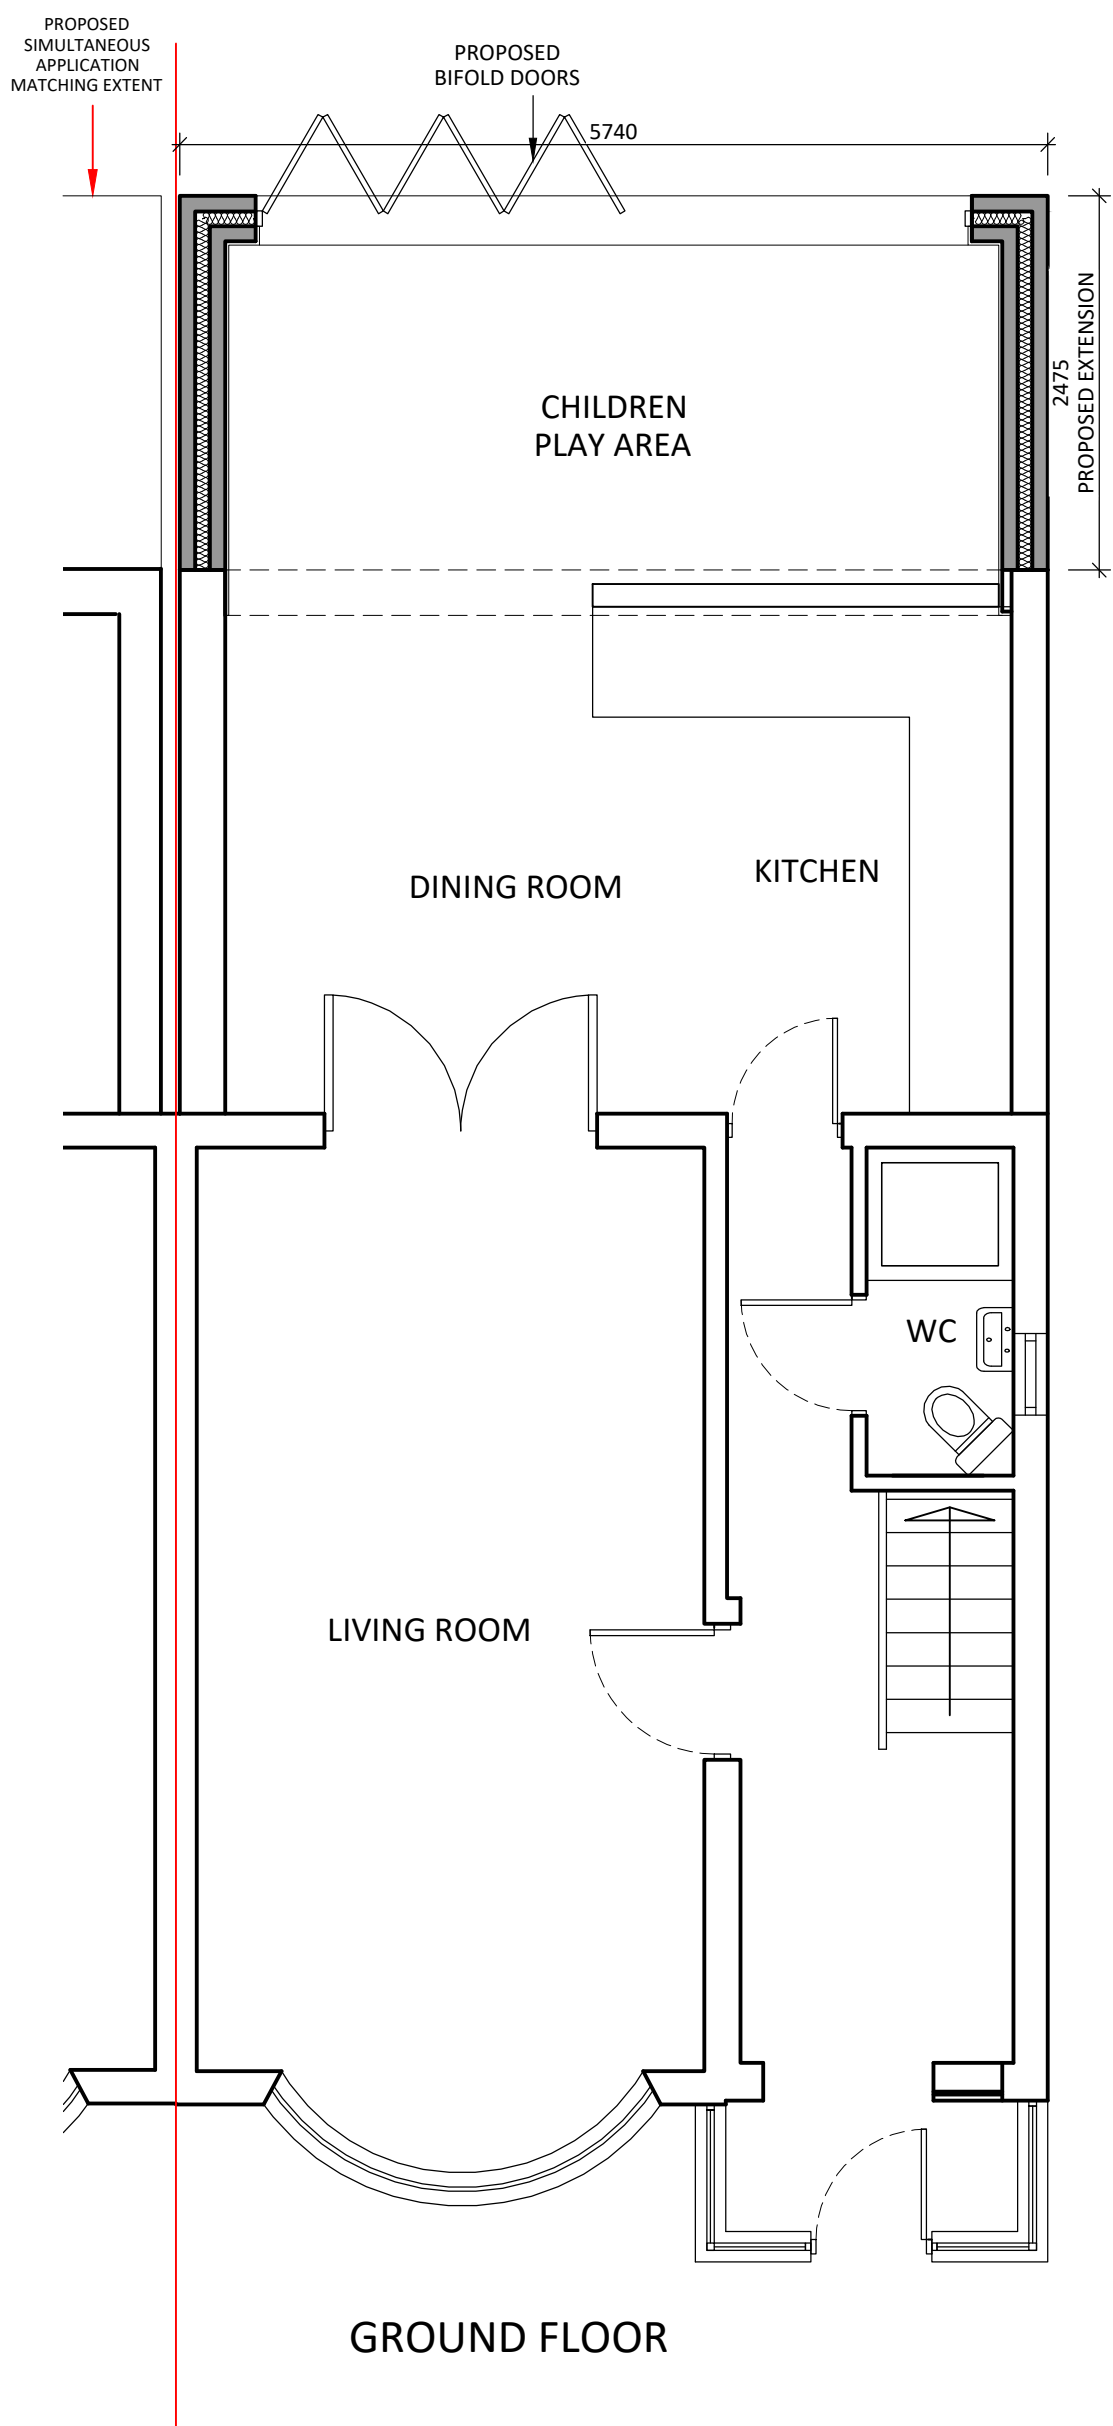


0 1 2m
Scale 1:50

Client GAGAN
Project PROPOSED EXTENSION
Location 2 WINDSOR GARDENS, HAYES, UB3 1QY
Title PROPOSED FLOOR PLANS

PLANNING

Scale	A1@1:50	Date	DEC 2021	Drawn	MAB	Checked	
For construction purposes dimensions shall not be scaled & figured dimensions must be verified on site before work commences. This drawing is Copyright ©		Job No.	Drawing No.		Revision		
WRD - 050		14	P1				

For construction purposes
dimensions shall not be scaled &
figural dimensions must be verified
on site before work commences.
This drawing is Copyright ©