
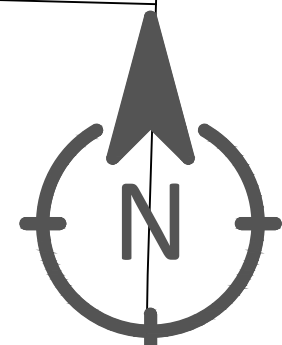


WINDSOR GARDENS

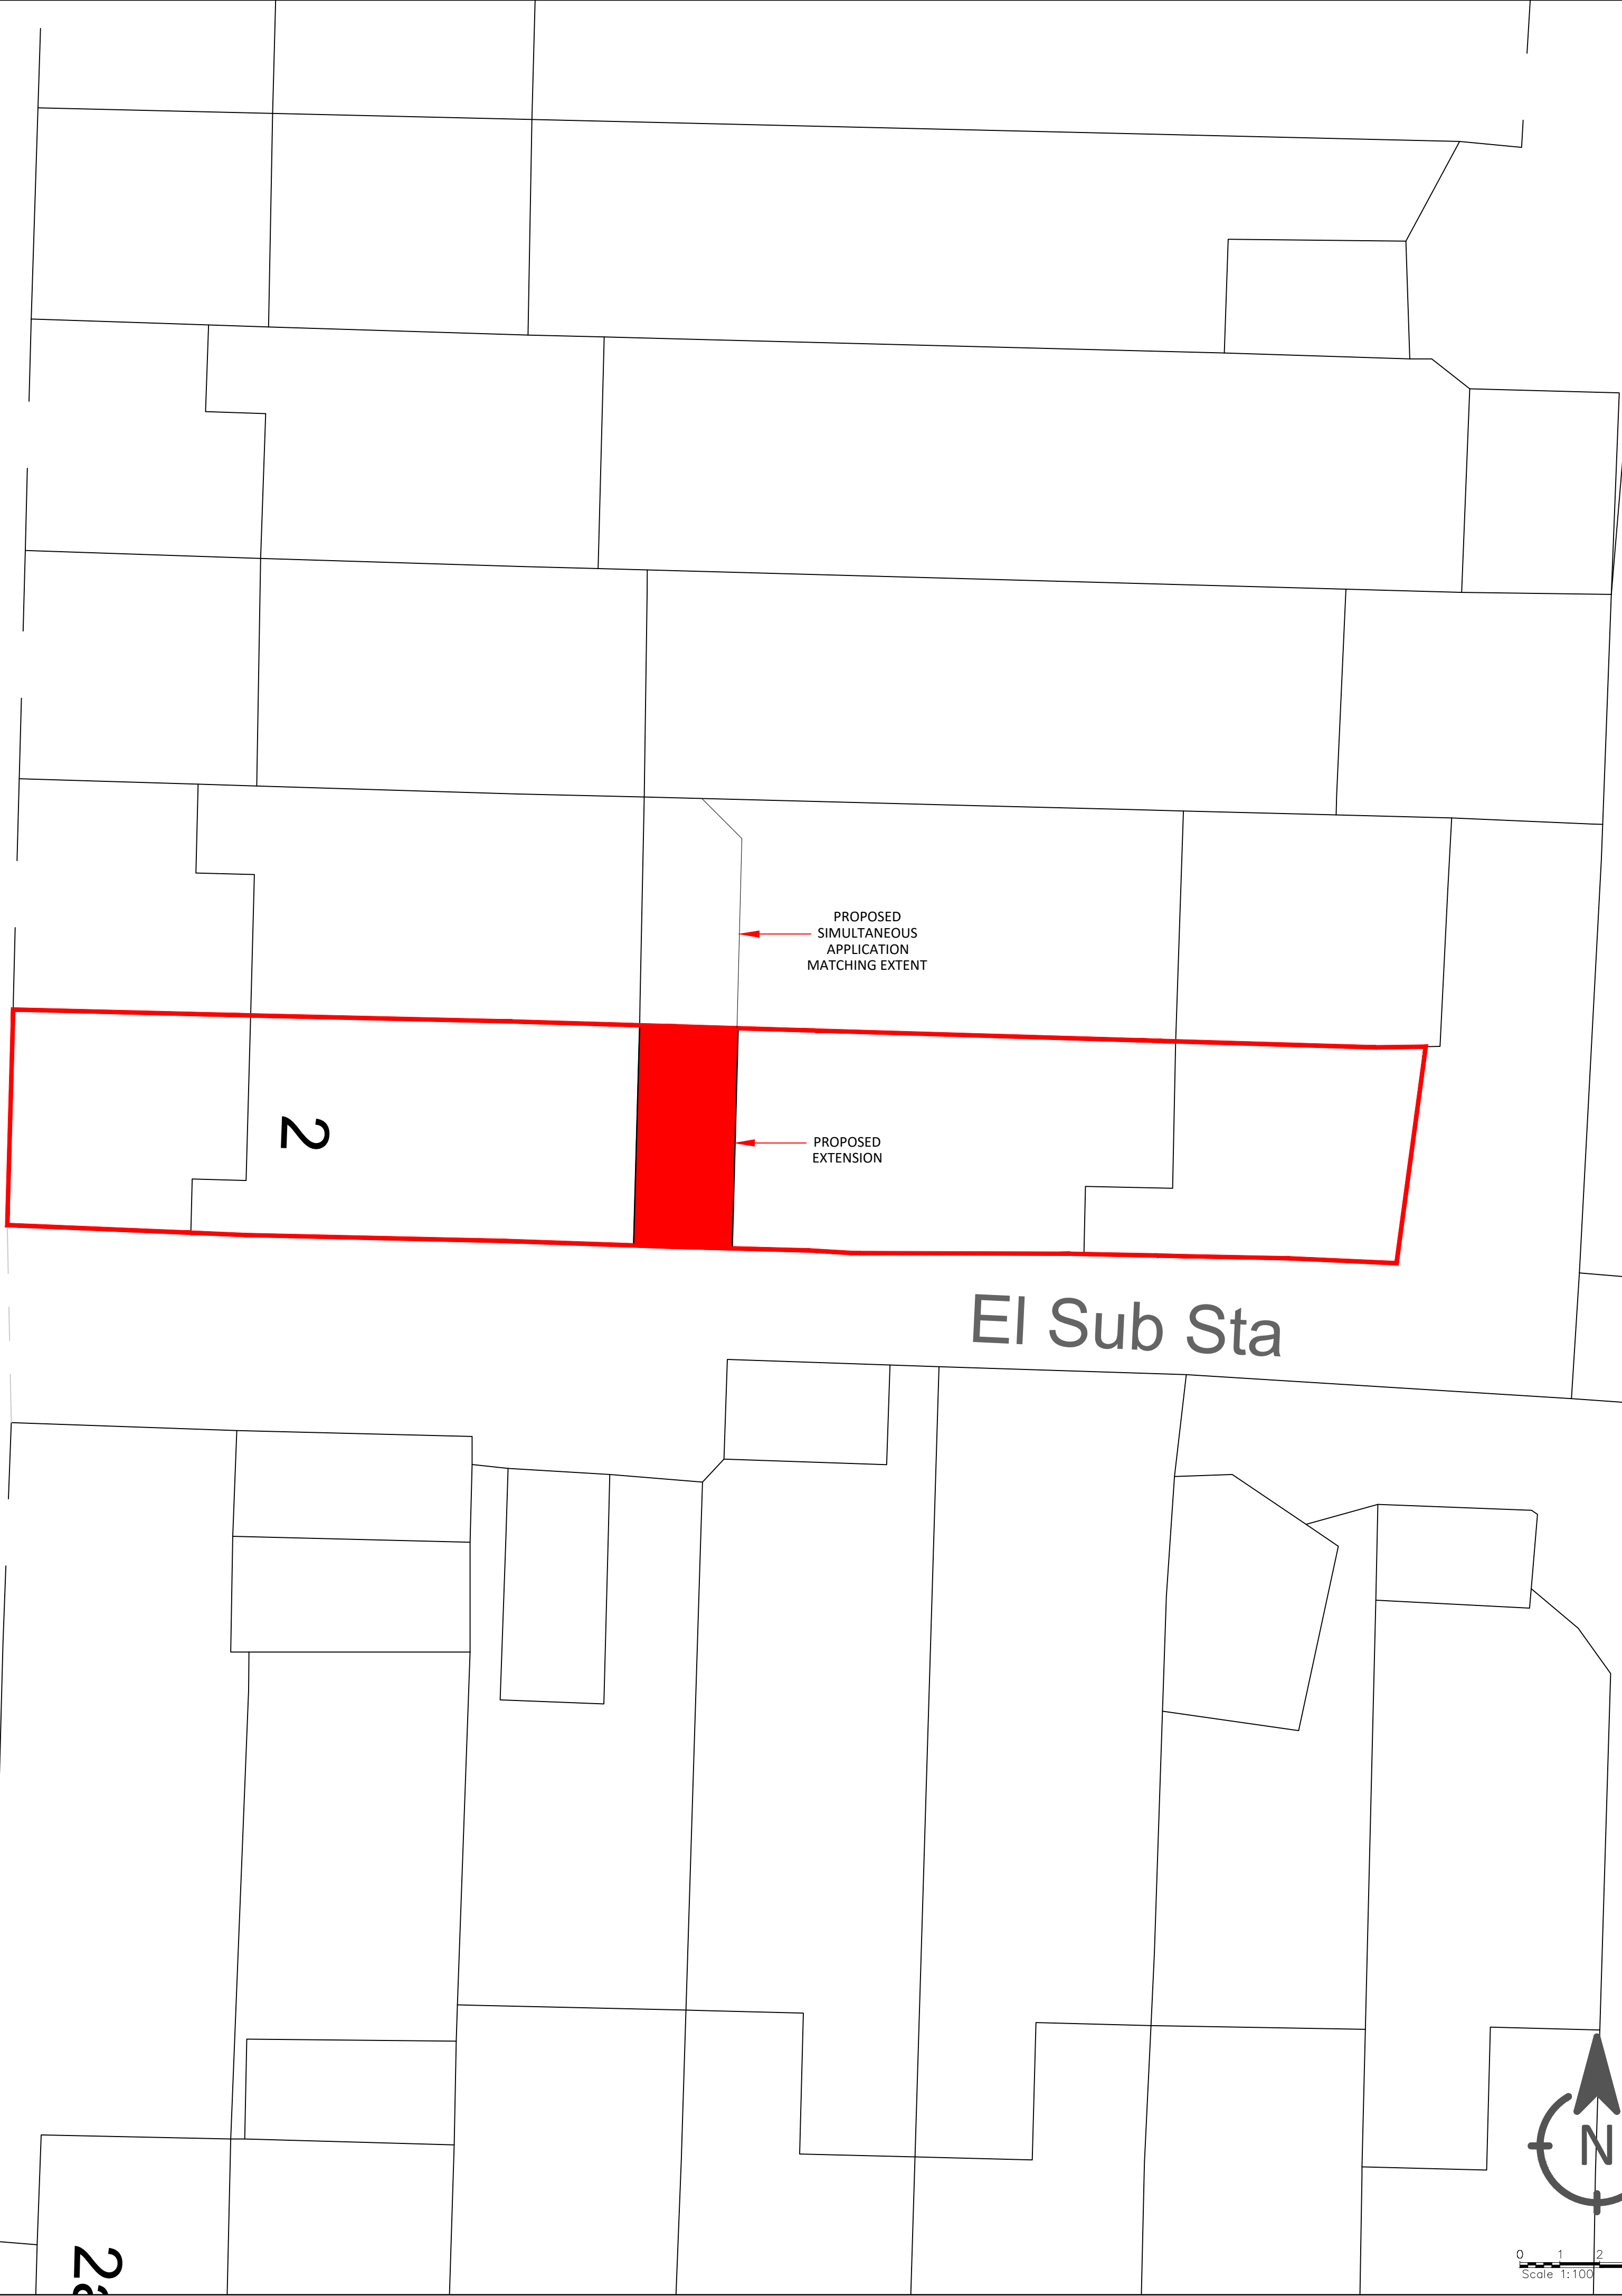

Client GAGAN
Project PROPOSED EXTENSION
Location 2 WINDSOR GARDENS, HAYES, UB3 1QY
Title PROPOSED SITE PLAN

P L A N N I N G

Scale A1@1:100	Date DEC 2021	Drawn MAB	Checked
For construction purposes dimensions shall not be scaled & figured dimensions must be verified on site before work commences. This drawing is Copyright ©	Job No. WRD - 050	Drawing No. 16	Revision P1