


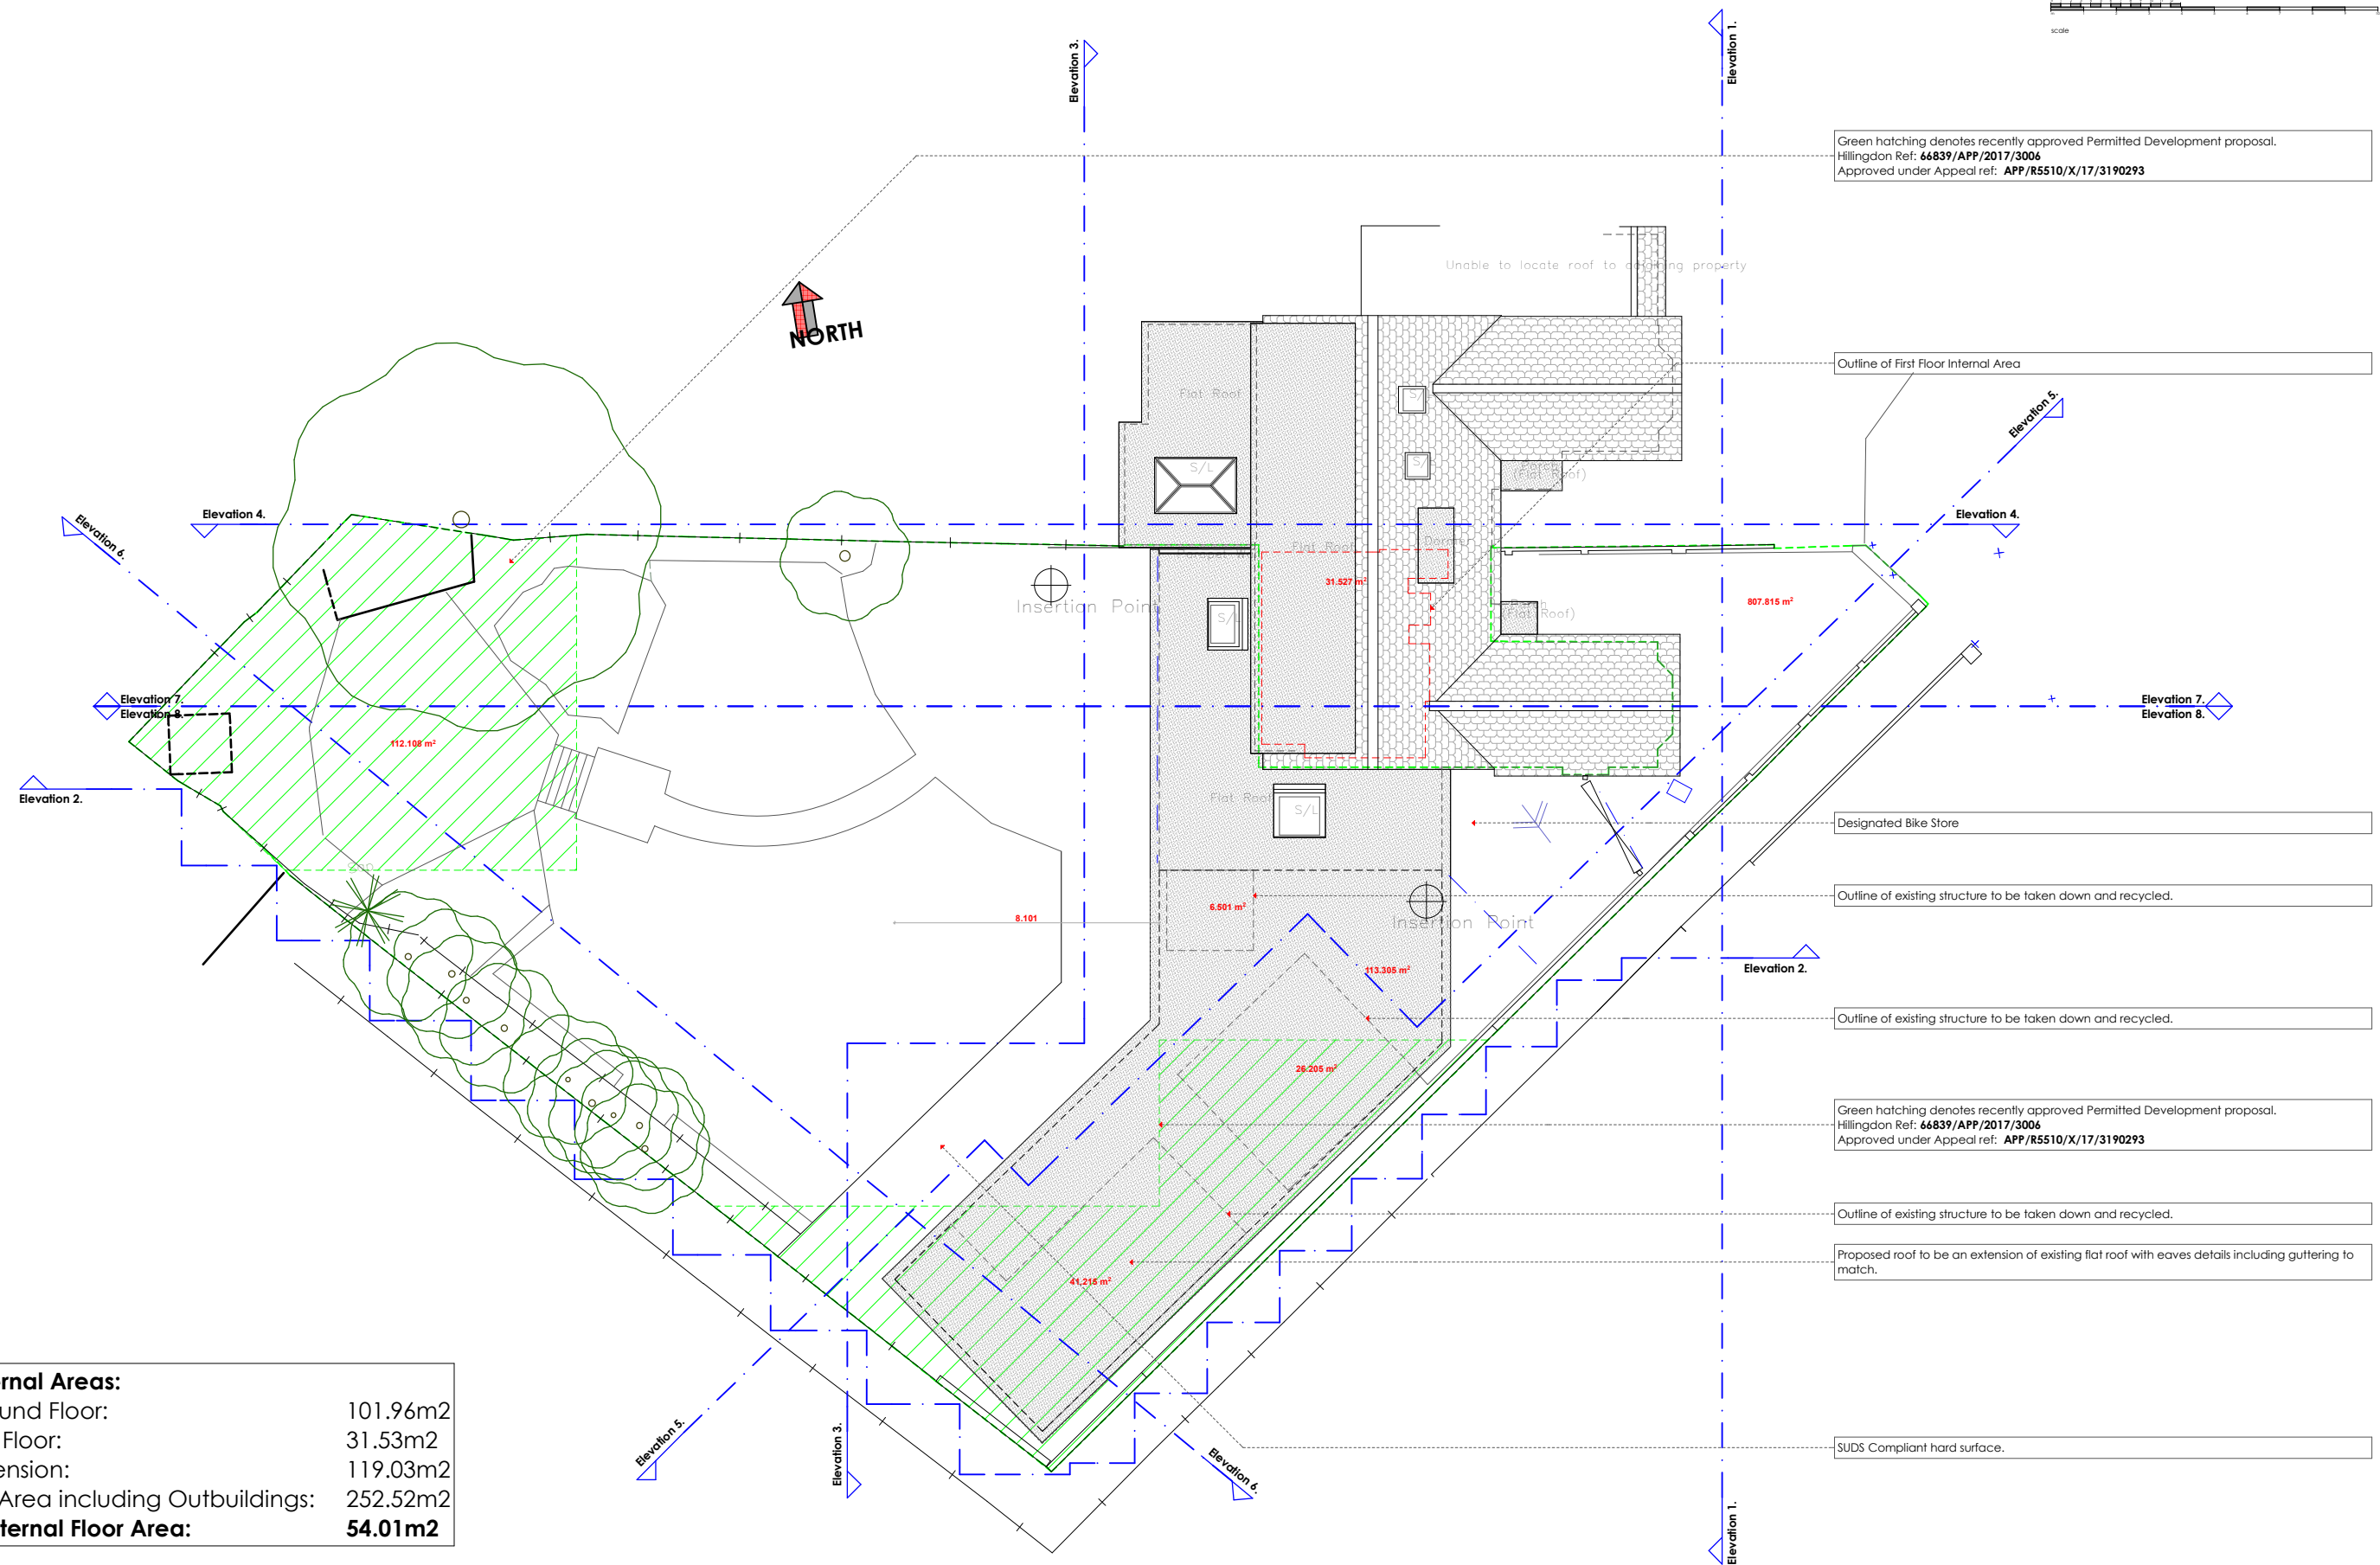

Notes:

Figured Dimensions take precedence over scaling.
Check all measurements against scale below.
All dimensions to be checked and verified on site prior to being put in hand.
Better to ask once than build twice: If in doubt ASK.

Rev.	Date	Dwn.	Description
-	18.10.18	GMH	Issued for Consents
A	14.11.18	GMH	Elevation 02 Extents adjusted. Issued for Consents
B	21.11.18	GMH	Elevation 08 added. Issued for Consents

ALL DRAWINGS COPYRIGHT(c) Morgan-Harris Architects Ltd.

CLIENT

morganharrisarchitects

t 020 8155 8337
f 08712 423 331
m 07813 810 230
e studio@morganharrisarchitects.com
w www.morganharrisarchitects.com

Orleans Lodge
Richmond Road
Twickenham
TW1 388

private: contact via mha

PURPOSE OF ISSUE

Information ☐
Comment ☐
Consents ☒
Building Control ☐
Tender ☐
Contract ☐
Construction ☐

44 The Croft

Proposed:
Roof Plan

Scale(s): 1:100 @ A1
1:200 @ A3
Date: 05.11.16
Dwn. by: GMH
Chd. by: GMH
Project No.: AG232a
Drawing No.: 003-02
Rev.: (B)