




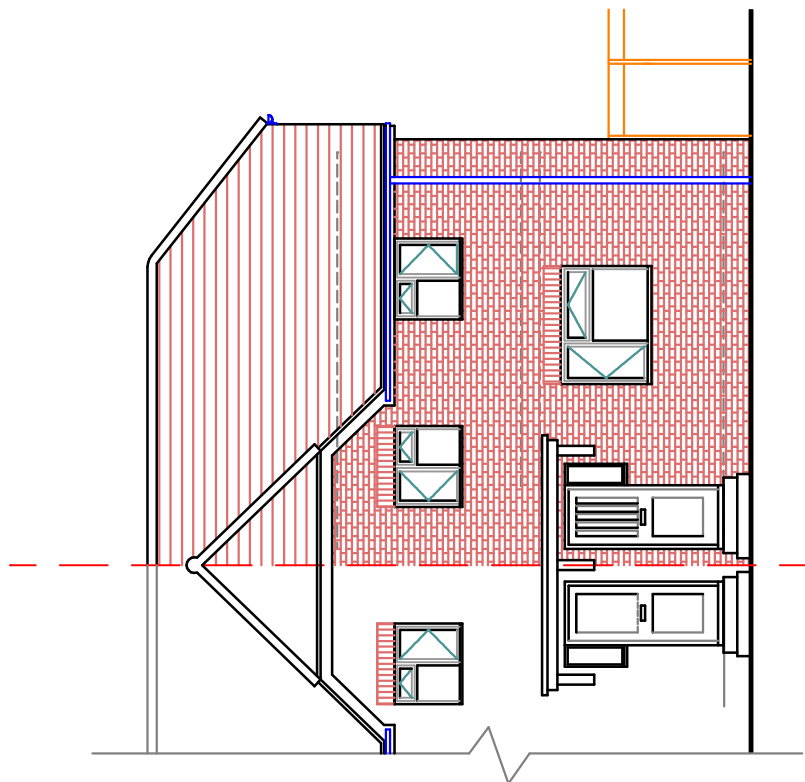


FRONT ELEVATION

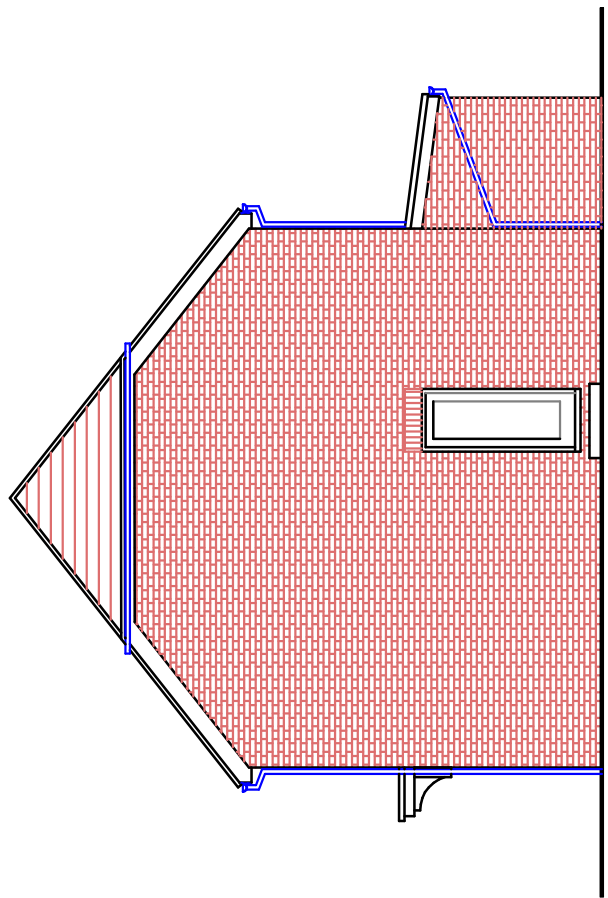


SIDE ELEVATION

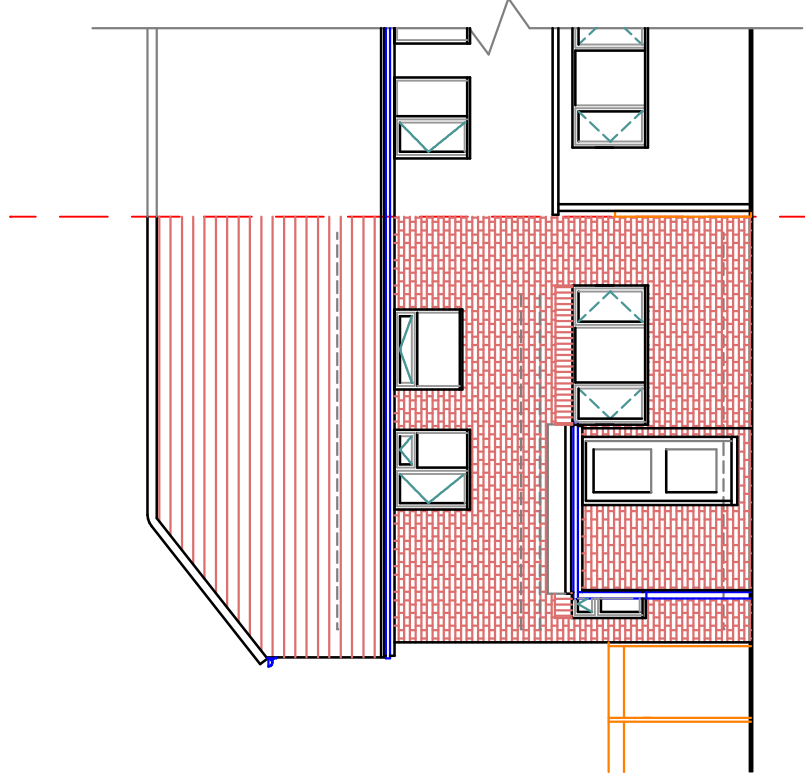


REAR ELEVATION

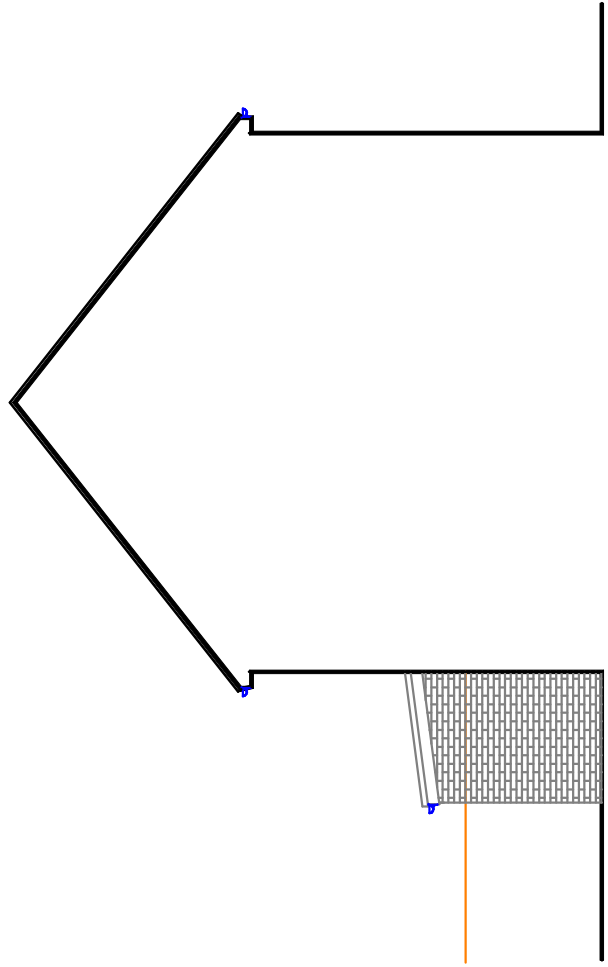


PARTY SIDE ELEVATION

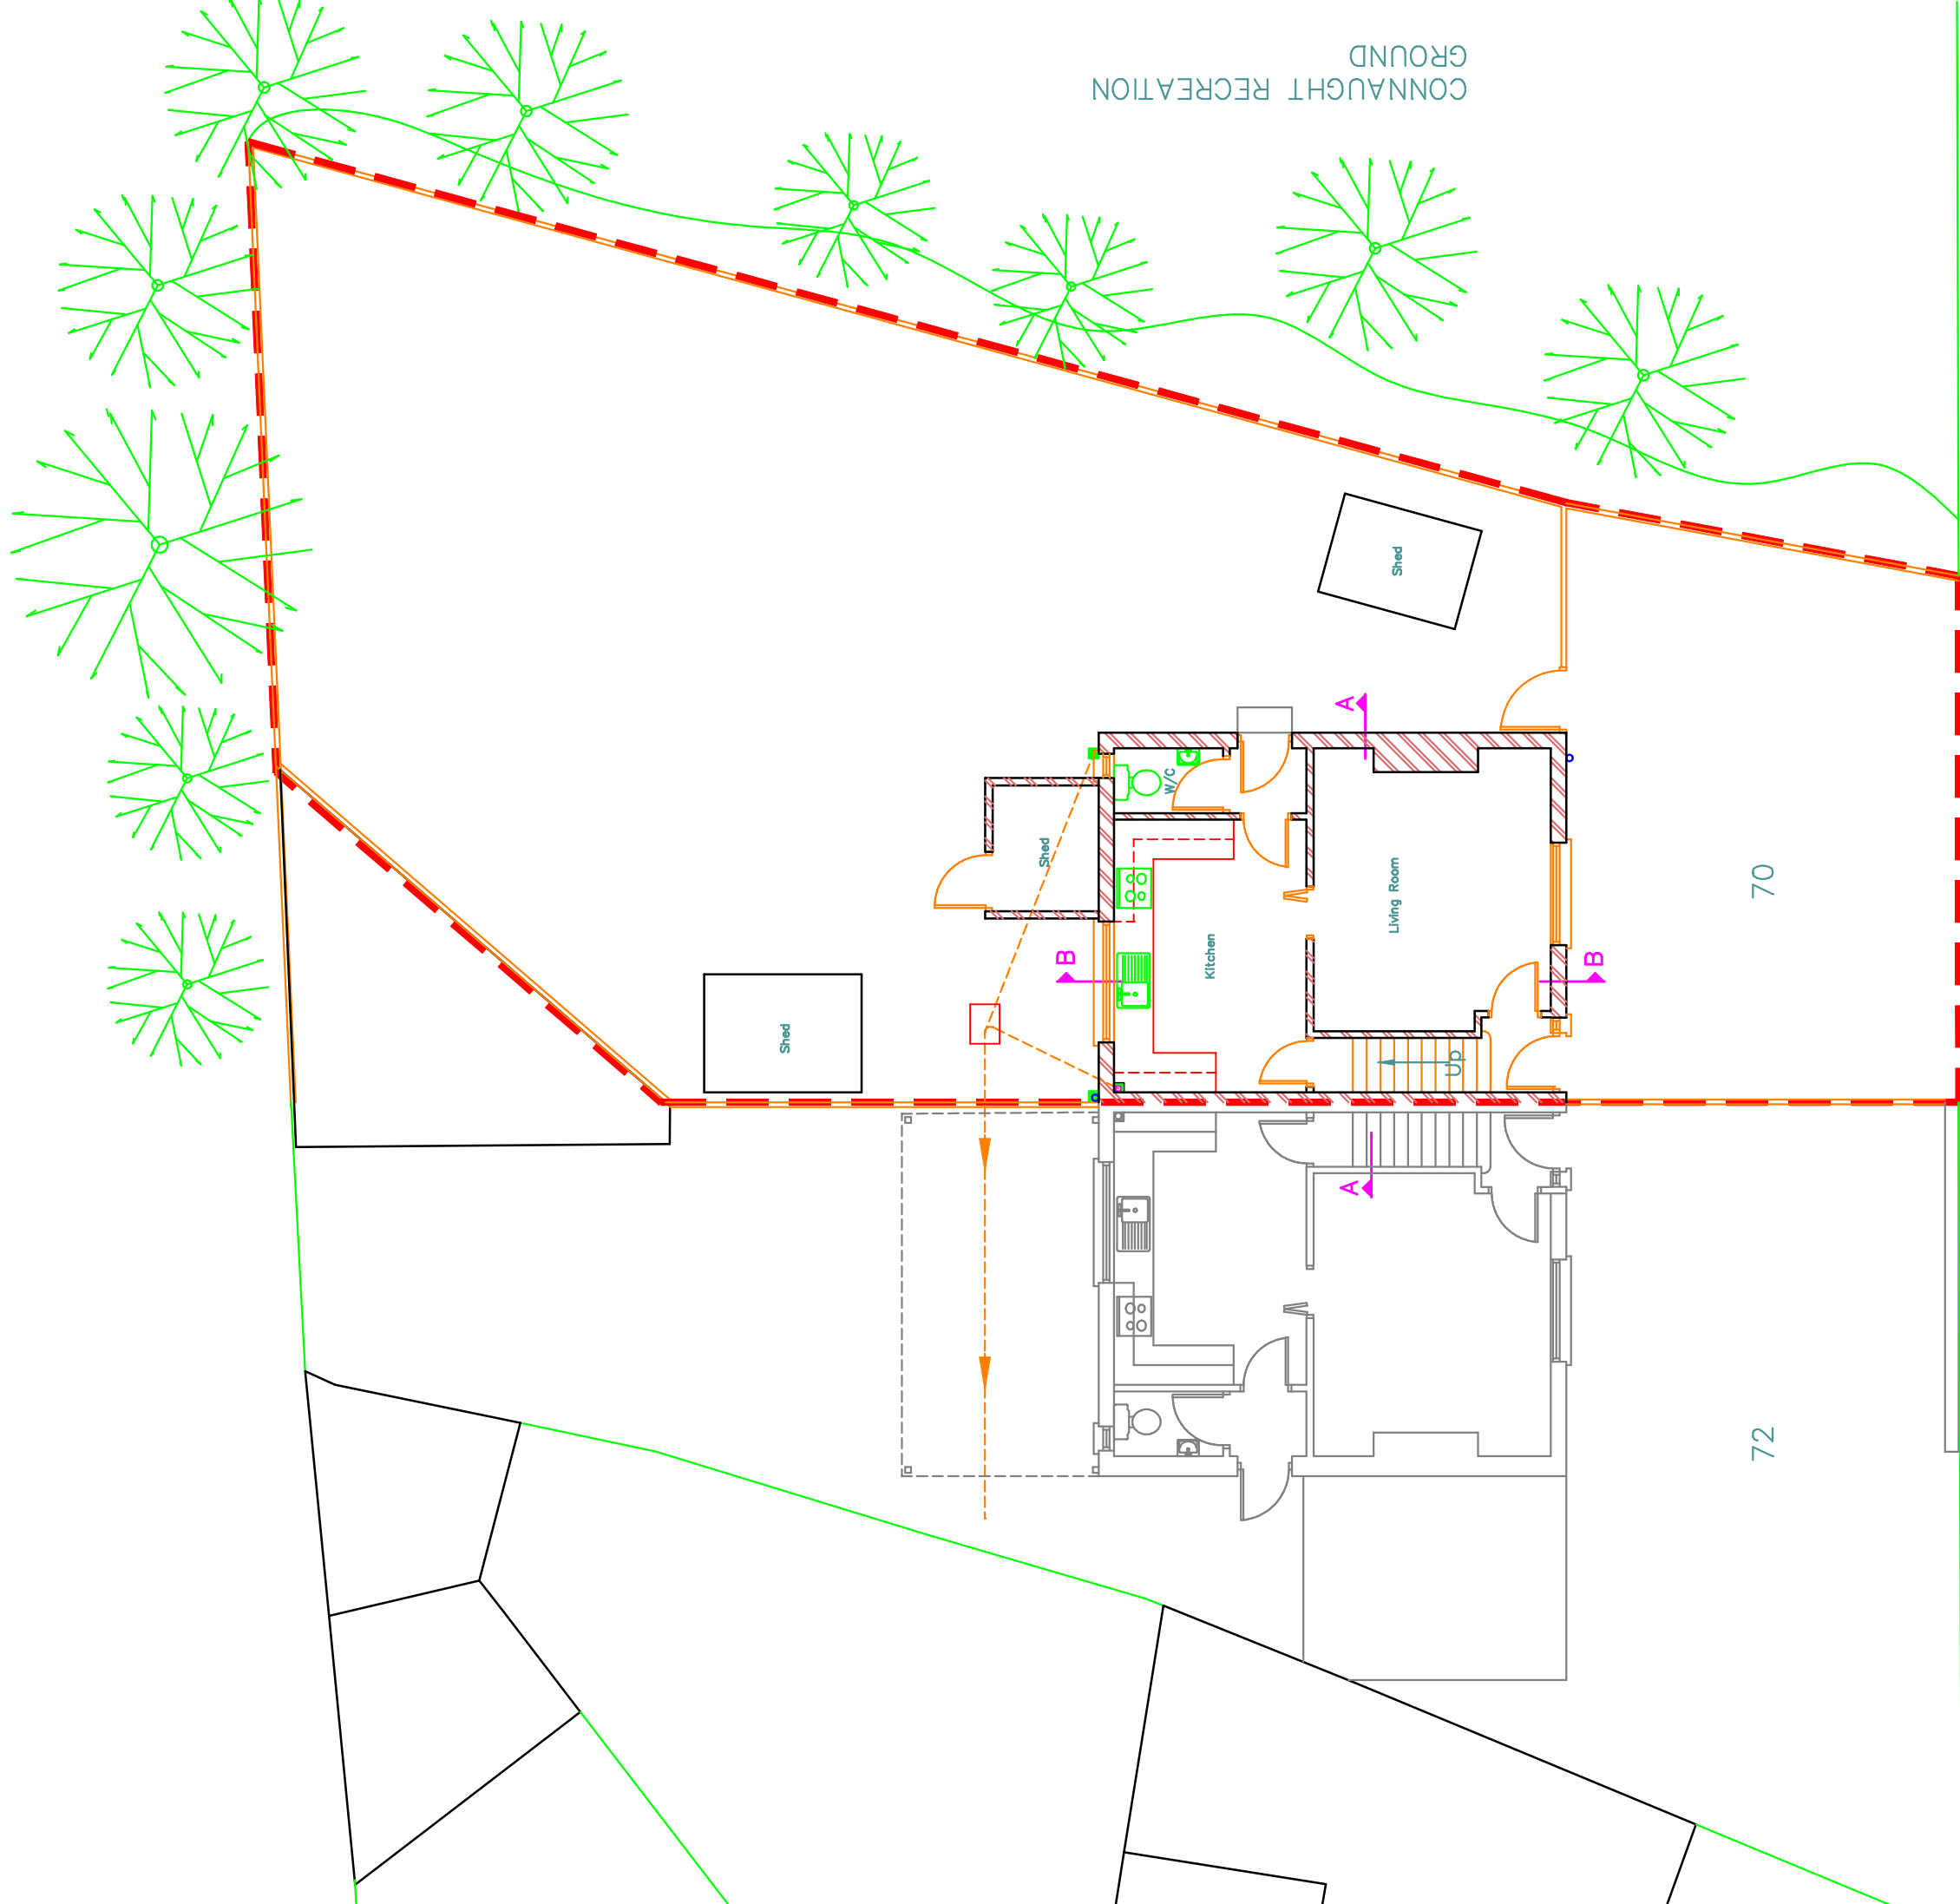


GROUND FLOOR LAYOUT

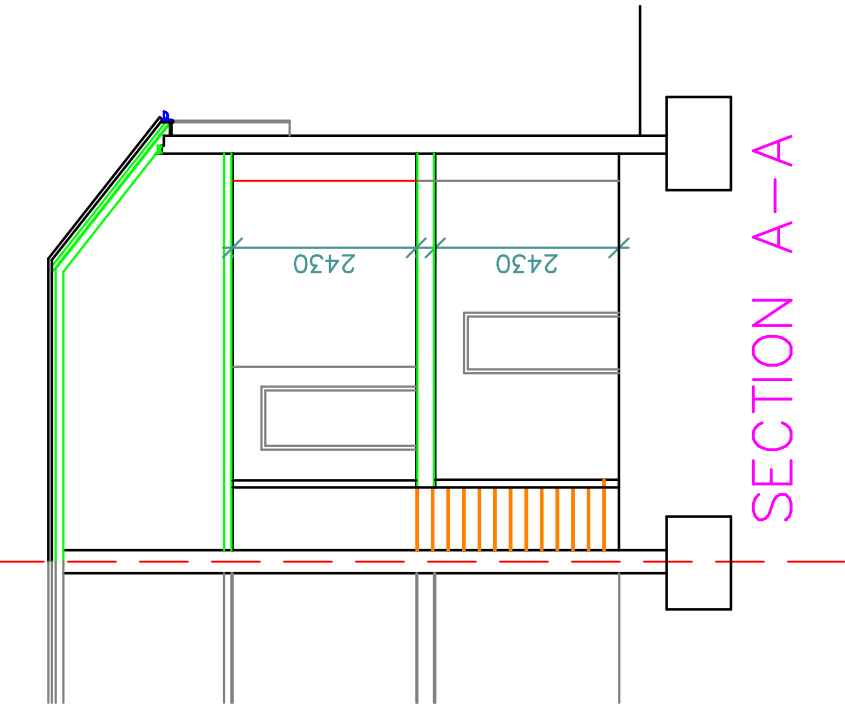


SECTION A-A

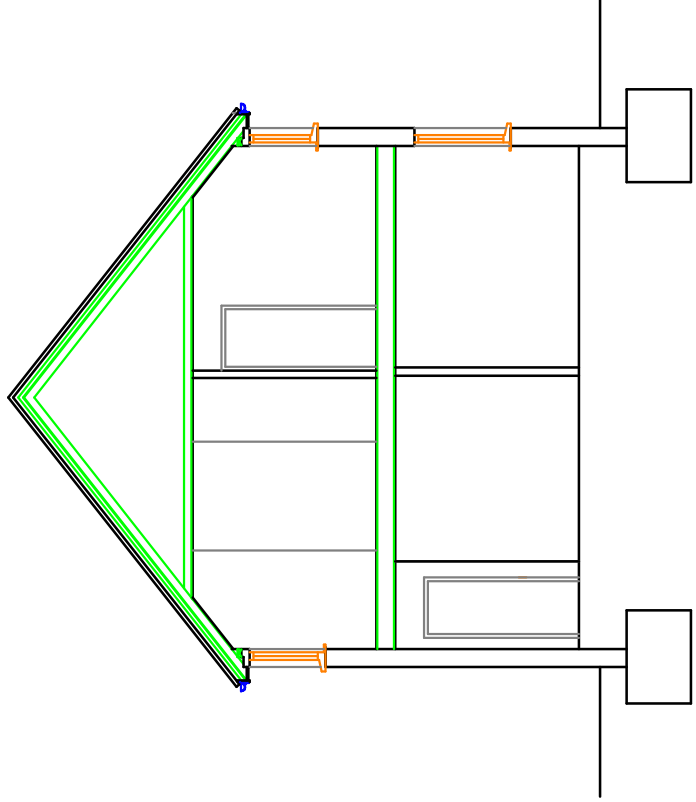


SECTION B-B

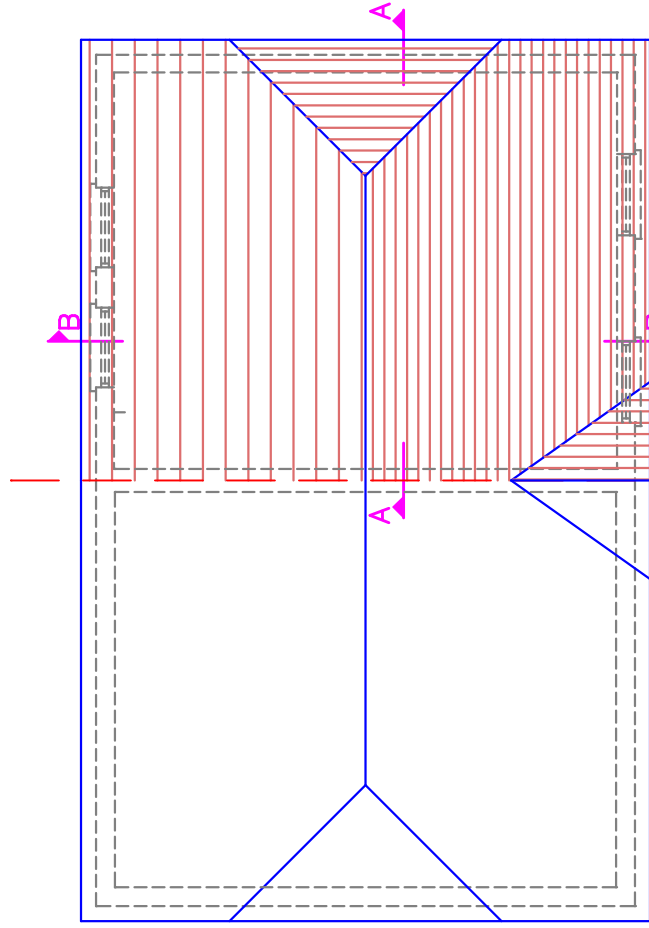

ROOF LAYOUT

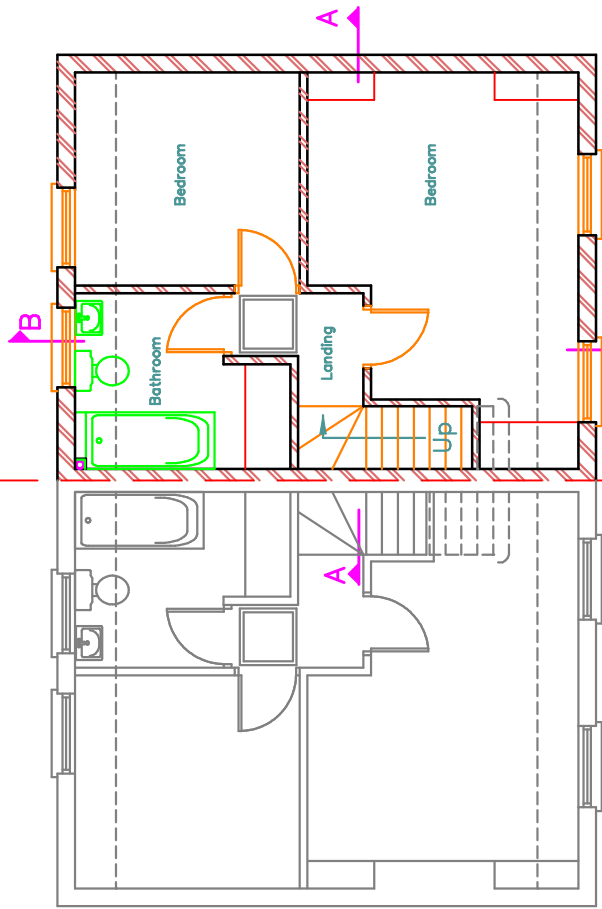

FIRST FLOOR LAYOUT

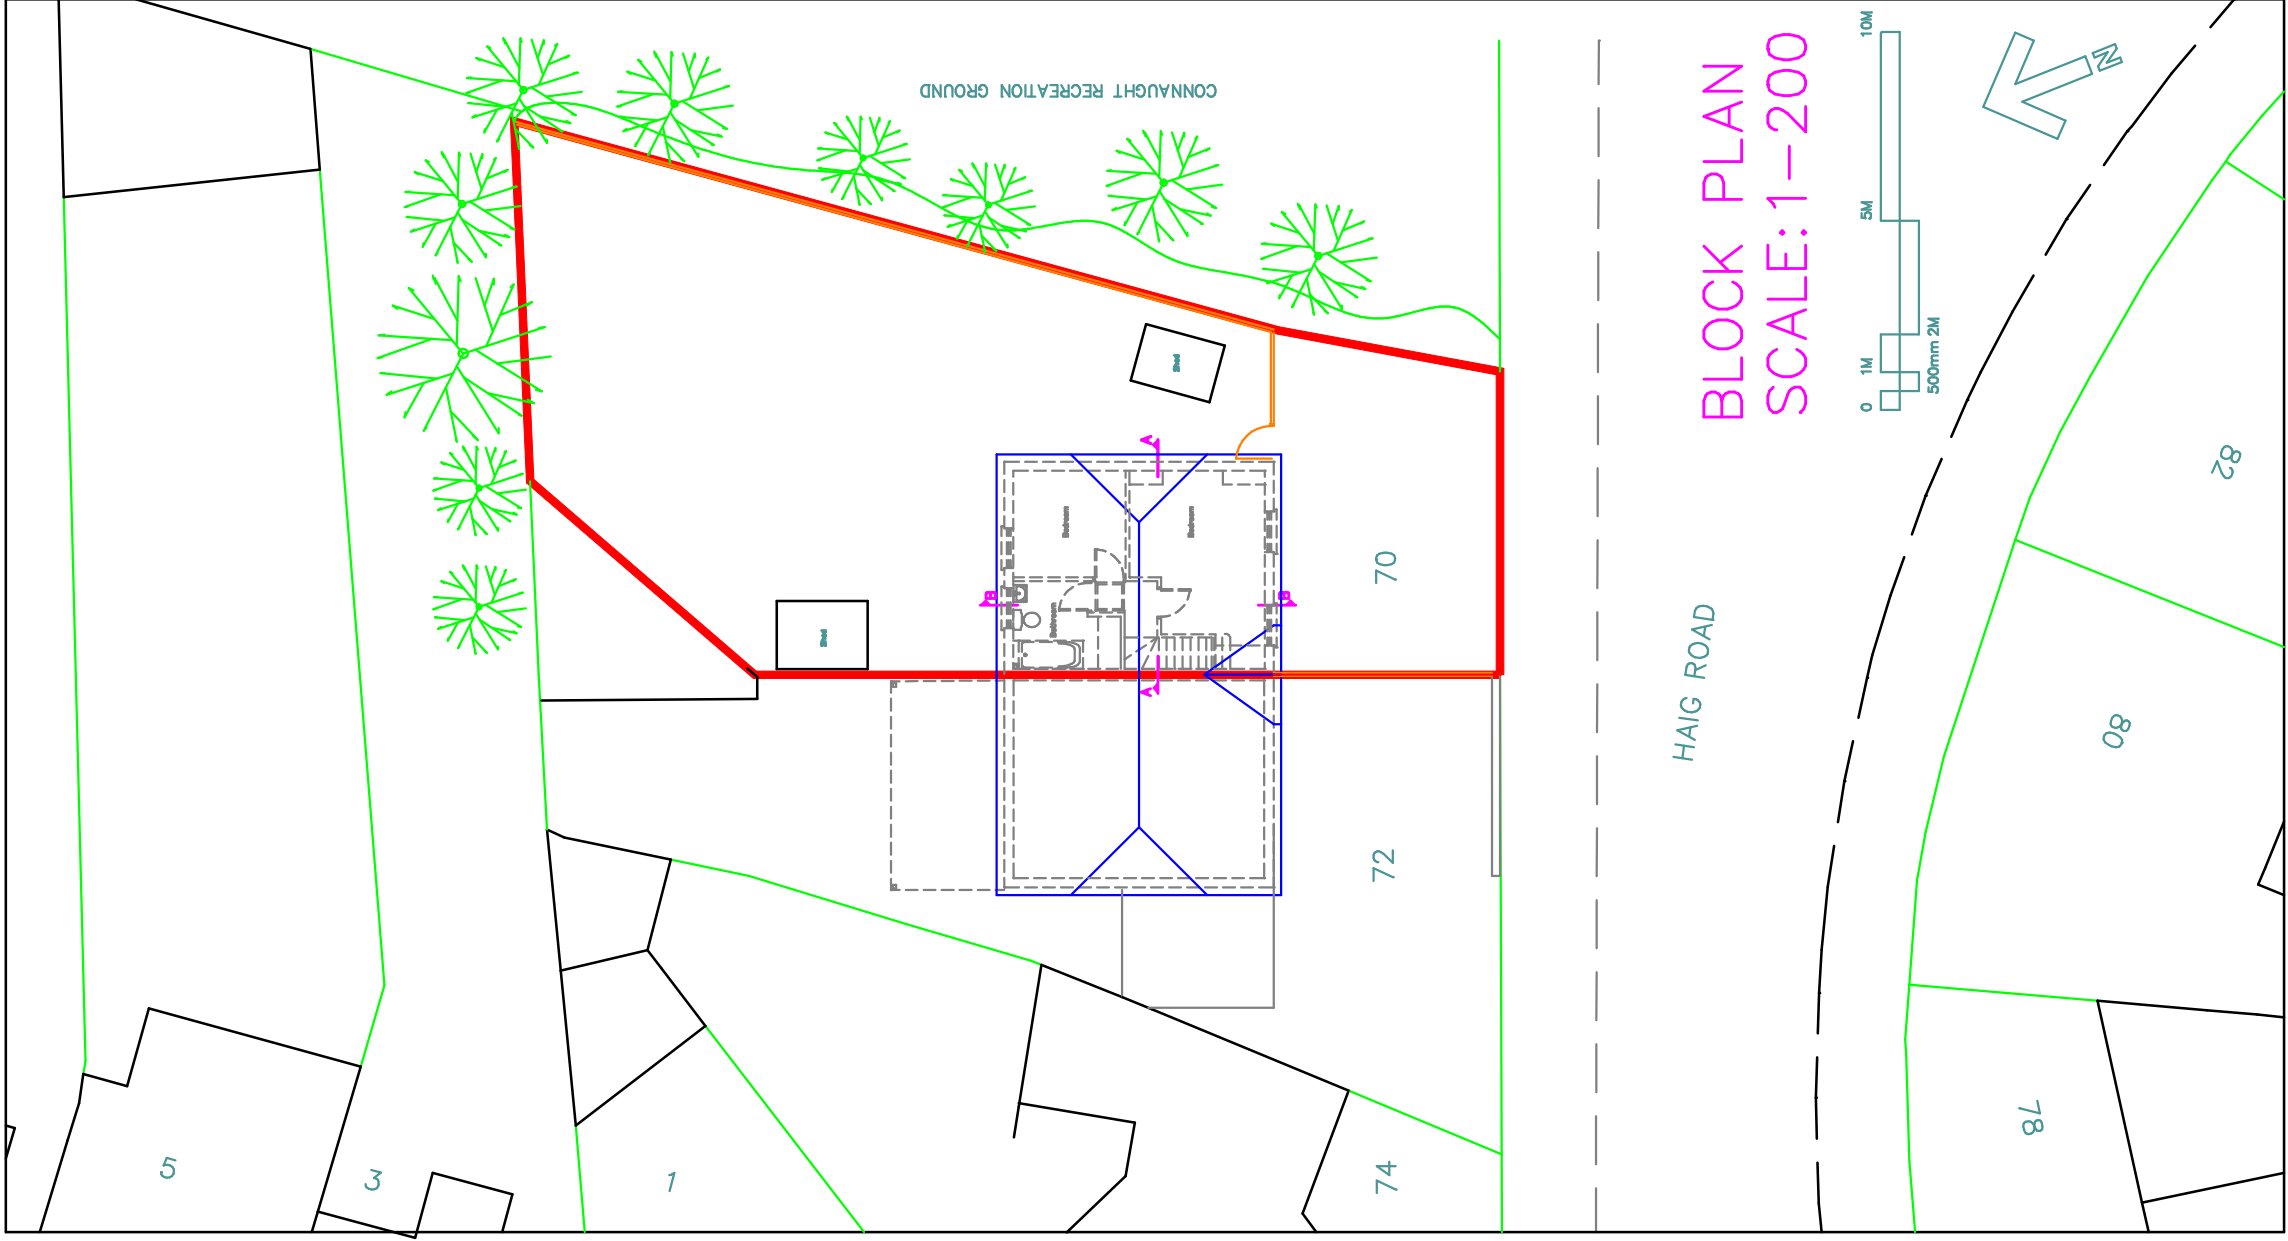

BLOCK PLAN
SCALE: 1-200

1. Do not scale from this drawing.
 2. All dimensions to be checked on site before ordering materials or commencing work.
 3. In case of discrepancies in drawings, calculations or details refer to TOWERS ASSOCIATES for clarification: Unilateral decisions by contractors will not be accepted.
 4. For any information not covered by these drawings refer to TOWERS ASSOCIATES for clarification: Unilateral decisions by contractors will not be accepted.
 5. The contractor must ensure that work is in accordance with the latest revisions of all the working drawings.
 6. It is the contractors responsibility to inform the local authority before work commences on site, and at all prescribed stages of work. All to the District Surveyor satisfaction.
 7. If work commences on site before full plans approval has been given, TOWERS ASSOCIATES accept no responsibility for any additional work or materials that the contractor may require.
 8. This drawing and all copies produced there from are the property of TOWERS ASSOCIATES and all copies must be returned to TOWERS ASSOCIATES if demanded.
- By using this drawing the user and his or her employer signify their agreement of the above terms and conditions.

REV.	DATE	DESCRIPTION
UB8		70 Haig Road, Uxbridge, Middlesex, UB8 3EG
TITLE		
EXISTING LAYOUT		
DRG. No. 3272-01 REV.		
SCALE: 1:100 © Copyright 2021		
DRAWN BY J.V.		
DATE July 21		
CHECKED PDN		
DATE July 21		
TOWERS ASSOCIATES		
Harefield Oil Terminal, Harvil Rd, Harefield, MDDX, UB9 6JL.		
FAX 01895 814664		
TEL. 01895 812822		