
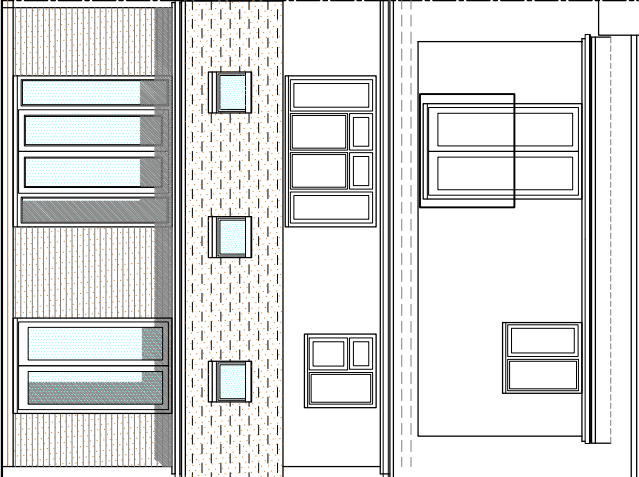
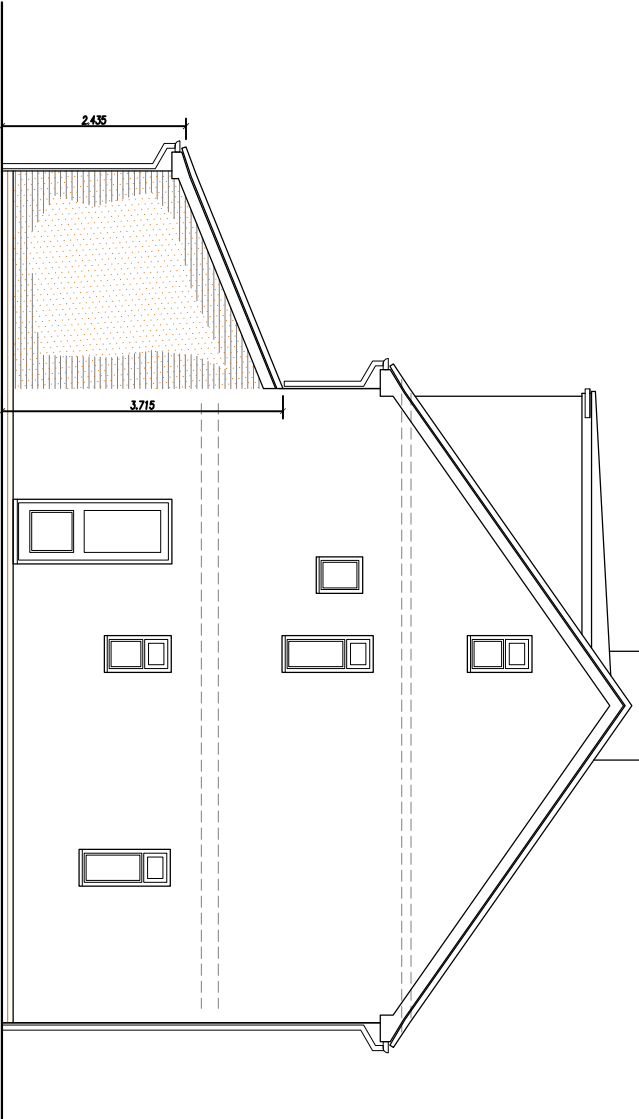


Proposed

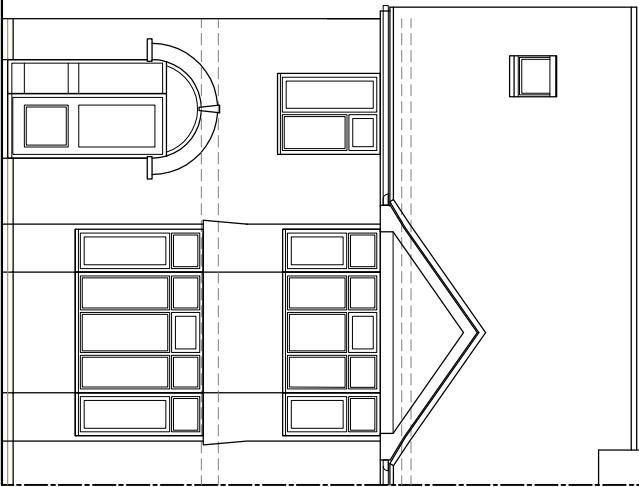

Roof covering to match existing property where possible.



Fair faced fletton work to proposed rear addition to match principal dwelling.

White UPVC fenestration to match Dormer development

Front Elevation

Side Elevation

Loft Conversion with dormer subject to separate Certificate of Lawful Development Application. To be materially complete prior to commencement of Single Storey Rear Addition

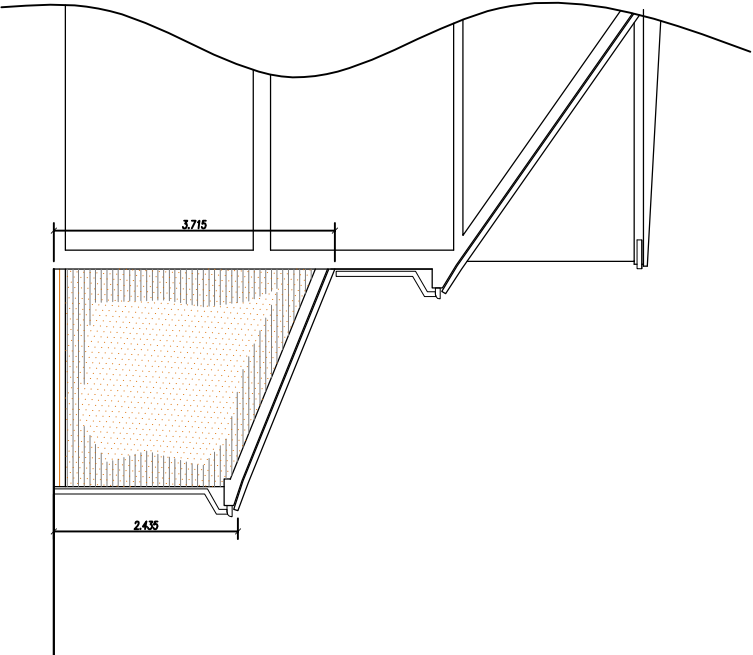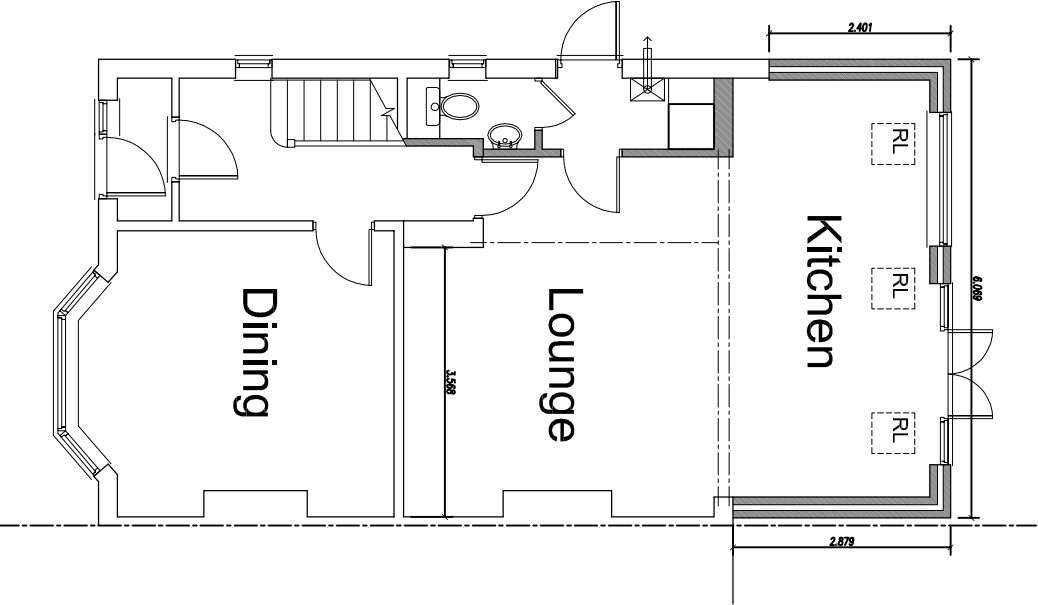

Rear Elevation

B. Amend materials to match existing building as closely as possible, as per GPDO 18th June 2010

A. Revisions as per planning technicians team, annotate rooflights & Show additional elevation; from attached neighbours aspect 19th March 2010

No.	Revision	Date
Conditions of acceptance of this drawing are that it is not copied or disclosed to a third party without written permission © 2008.		
Site		
6 Grove Way, Uxbridge UB8 1QP		
		
Project Proposed Single Storey Rear Addition Proposed Plans & Elevations		
 Architectural Plans, Building Consultants & Surveyors Telephone: 01245 268886 E-mail: aampdesigns@ukonline.co.uk www.aampdesigns.com		
Job/ Drawing No.	Drawn By	Rev
4948/05	JPL	A B
Scale 1:100 @ A3	Date Jan. 2010	

Ground Floor Plan

Side Elevation

Rear Elevation