



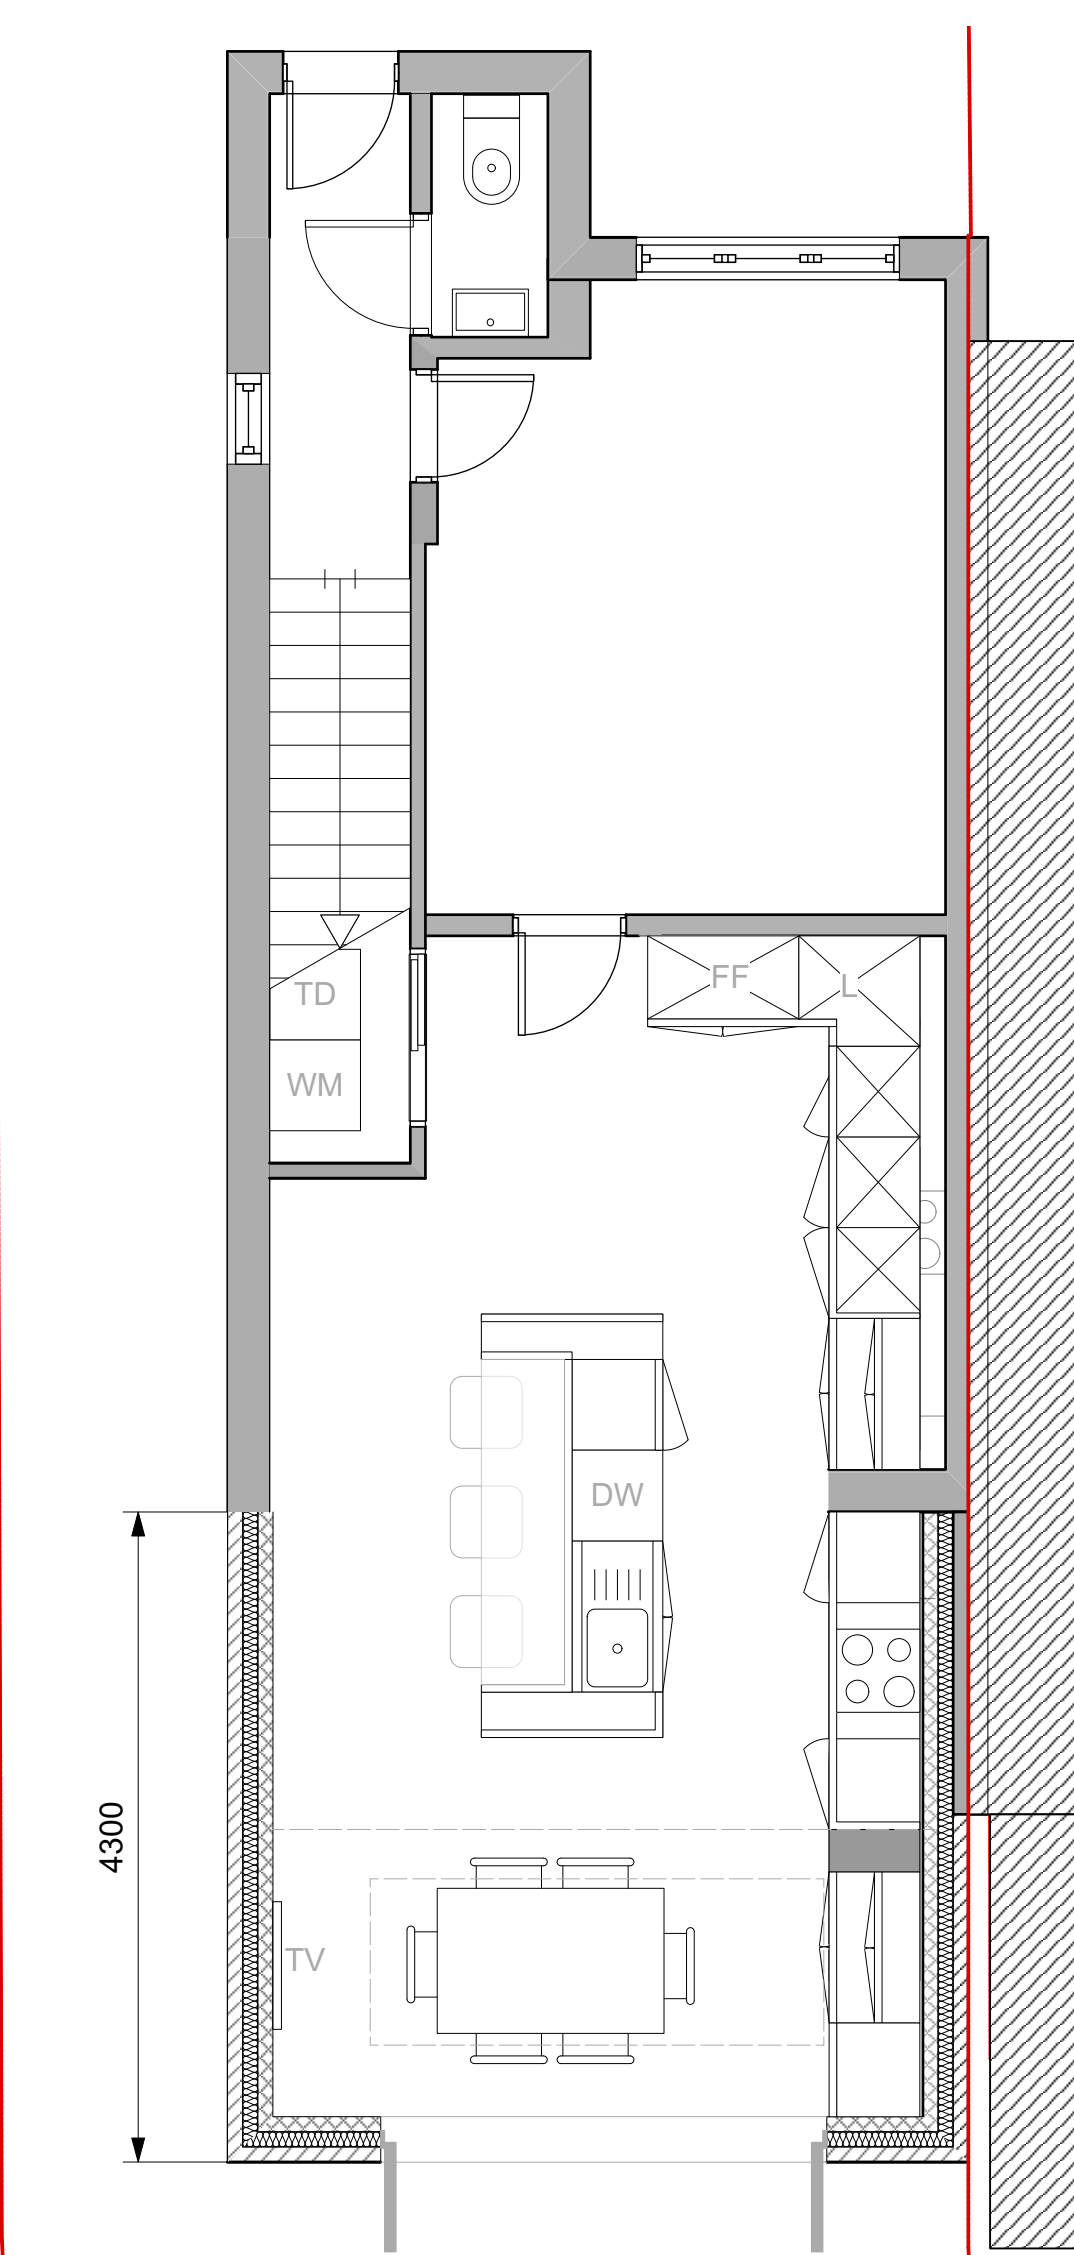


1 Proposed Floor Plan
Scale: 1:50

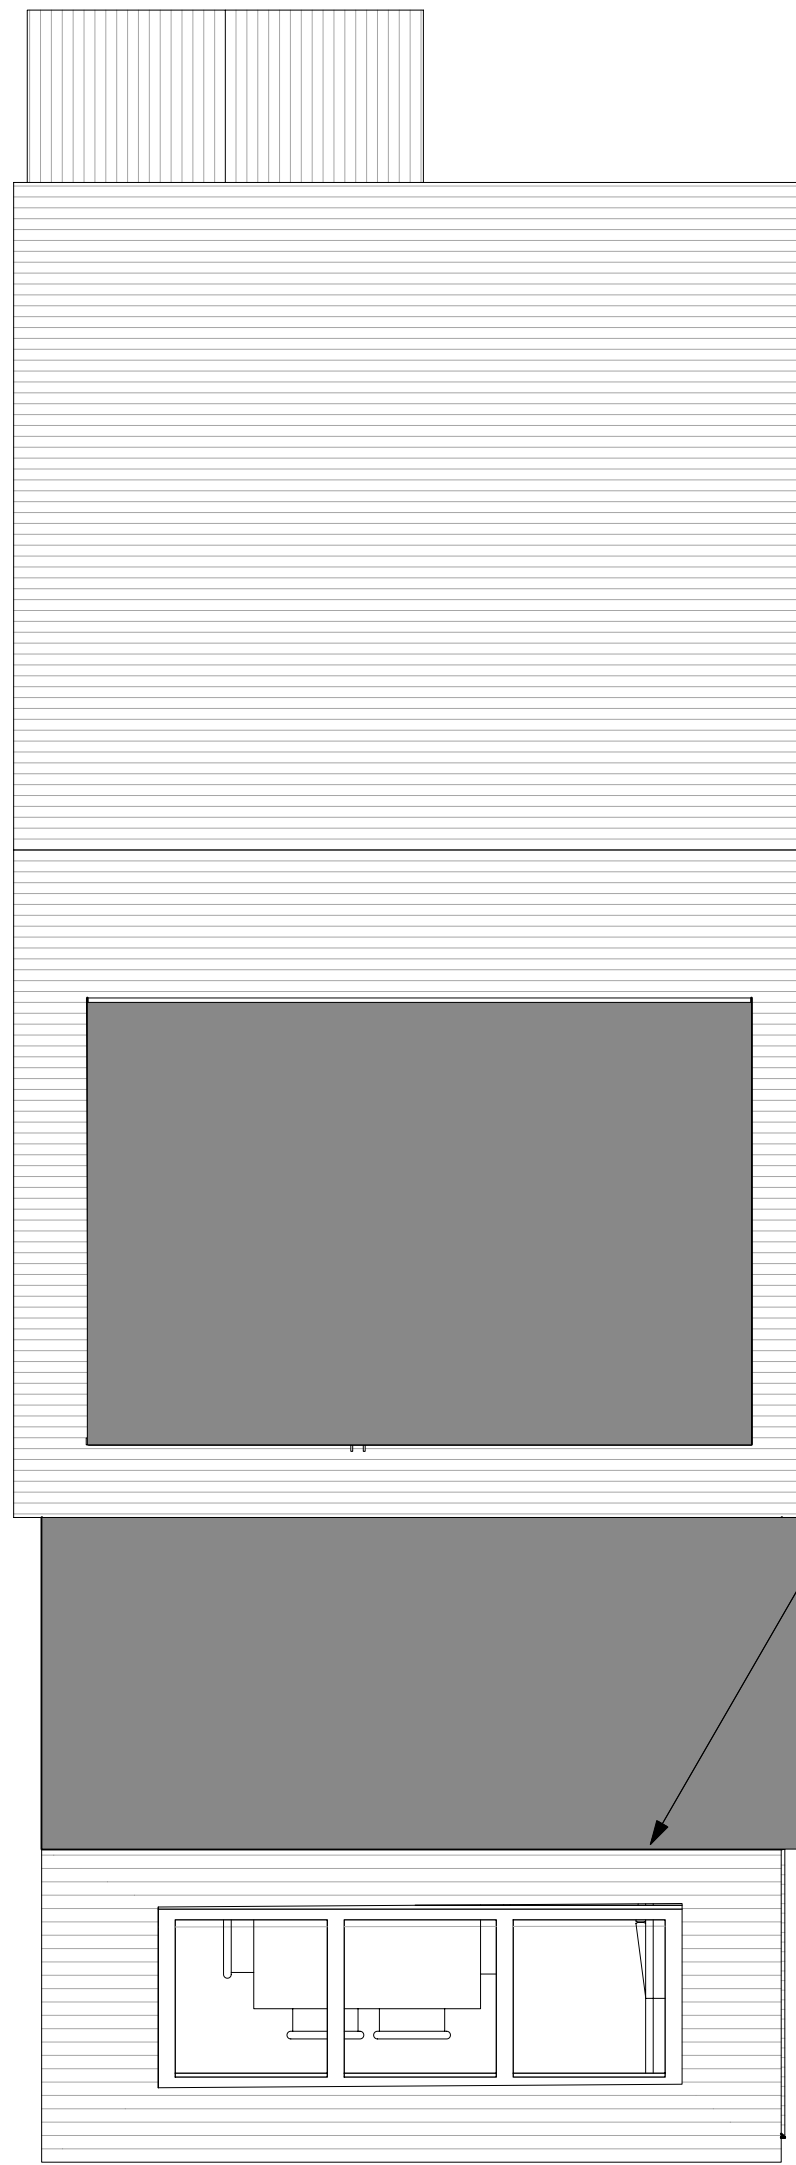


2 Proposed Roof Plan
Scale: 1:50



3 Proposed Rear Elevation
Scale: 1:50

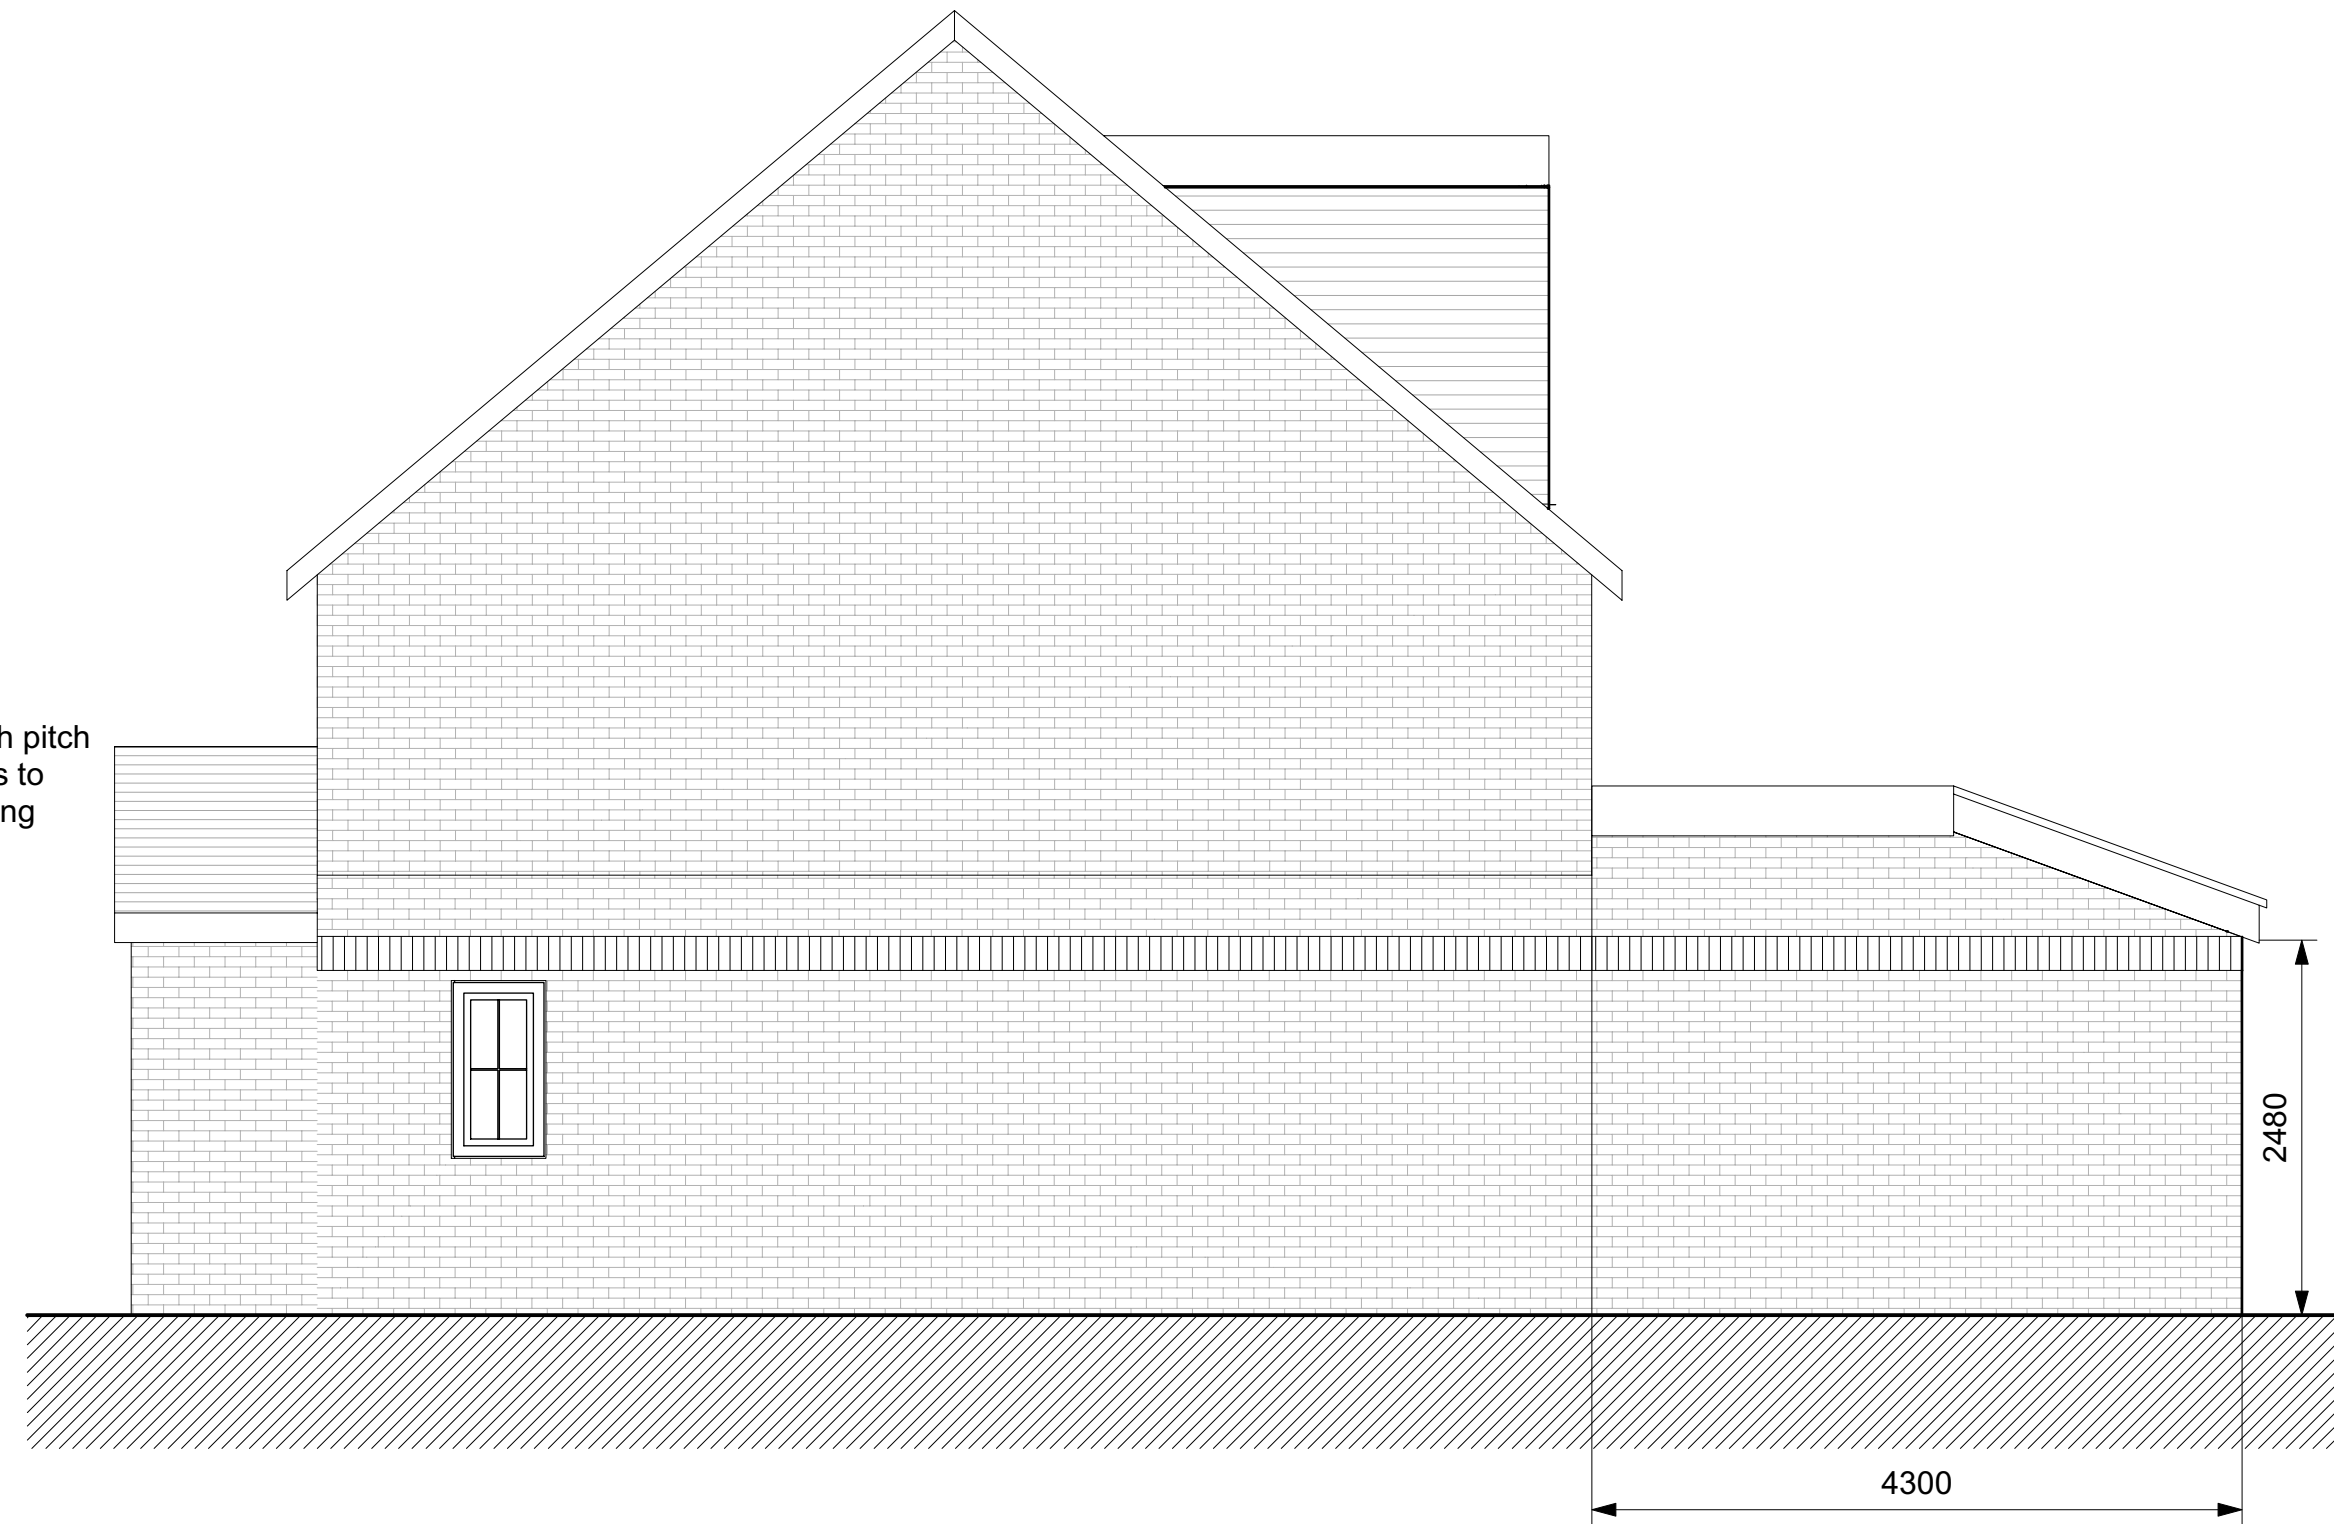


4 Proposed Left Side Elevation
Scale: 1:50

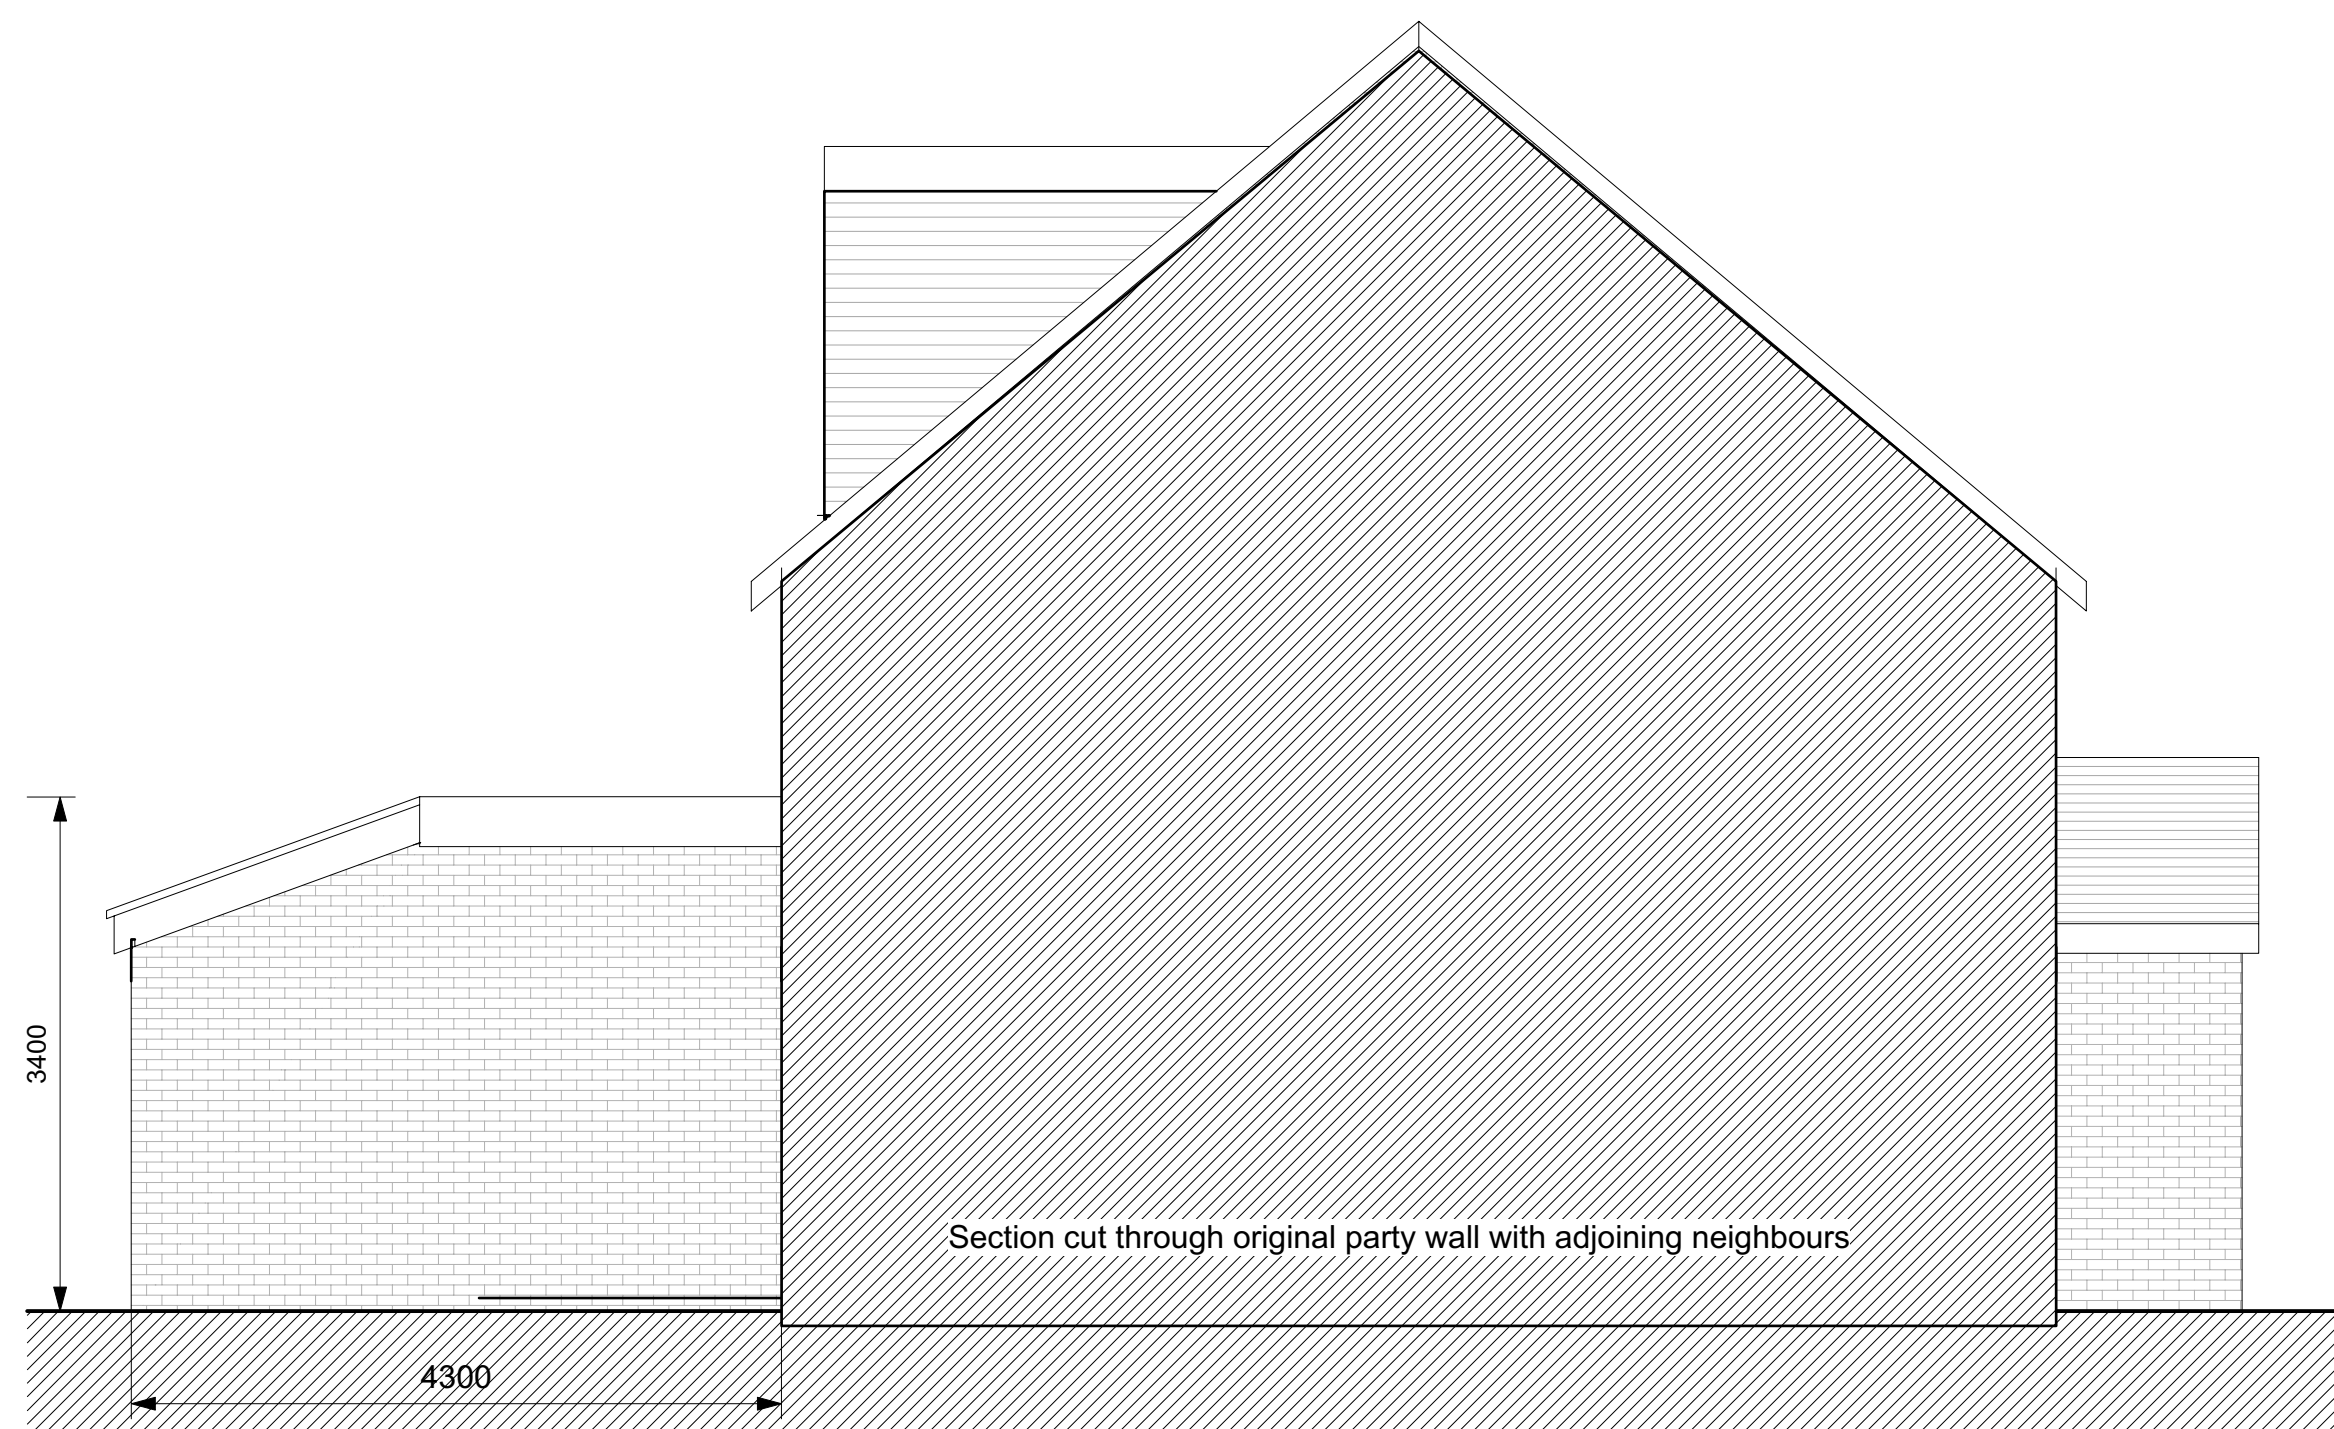

5 Proposed Right Side Elevation
Scale: 1:50



- Notes:
- Use figure dimensions only
 - Do not scale from this drawing
 - Issued for purpose indicated only
 - All dimensions to be checked on site
 - Architect to be notified of any discrepancies before construction commences
 - Structural and services information is indicative only
 - Refer to consultants' drawings and specification for details and setting out
 - All work and materials to be in accordance with current applicable statutory legislation and to comply with all relevant codes of practice and British and European Standards
 - Information gained from this drawing is the sole copyright of Livewell Architecture and should not be copied or reproduced without prior permission

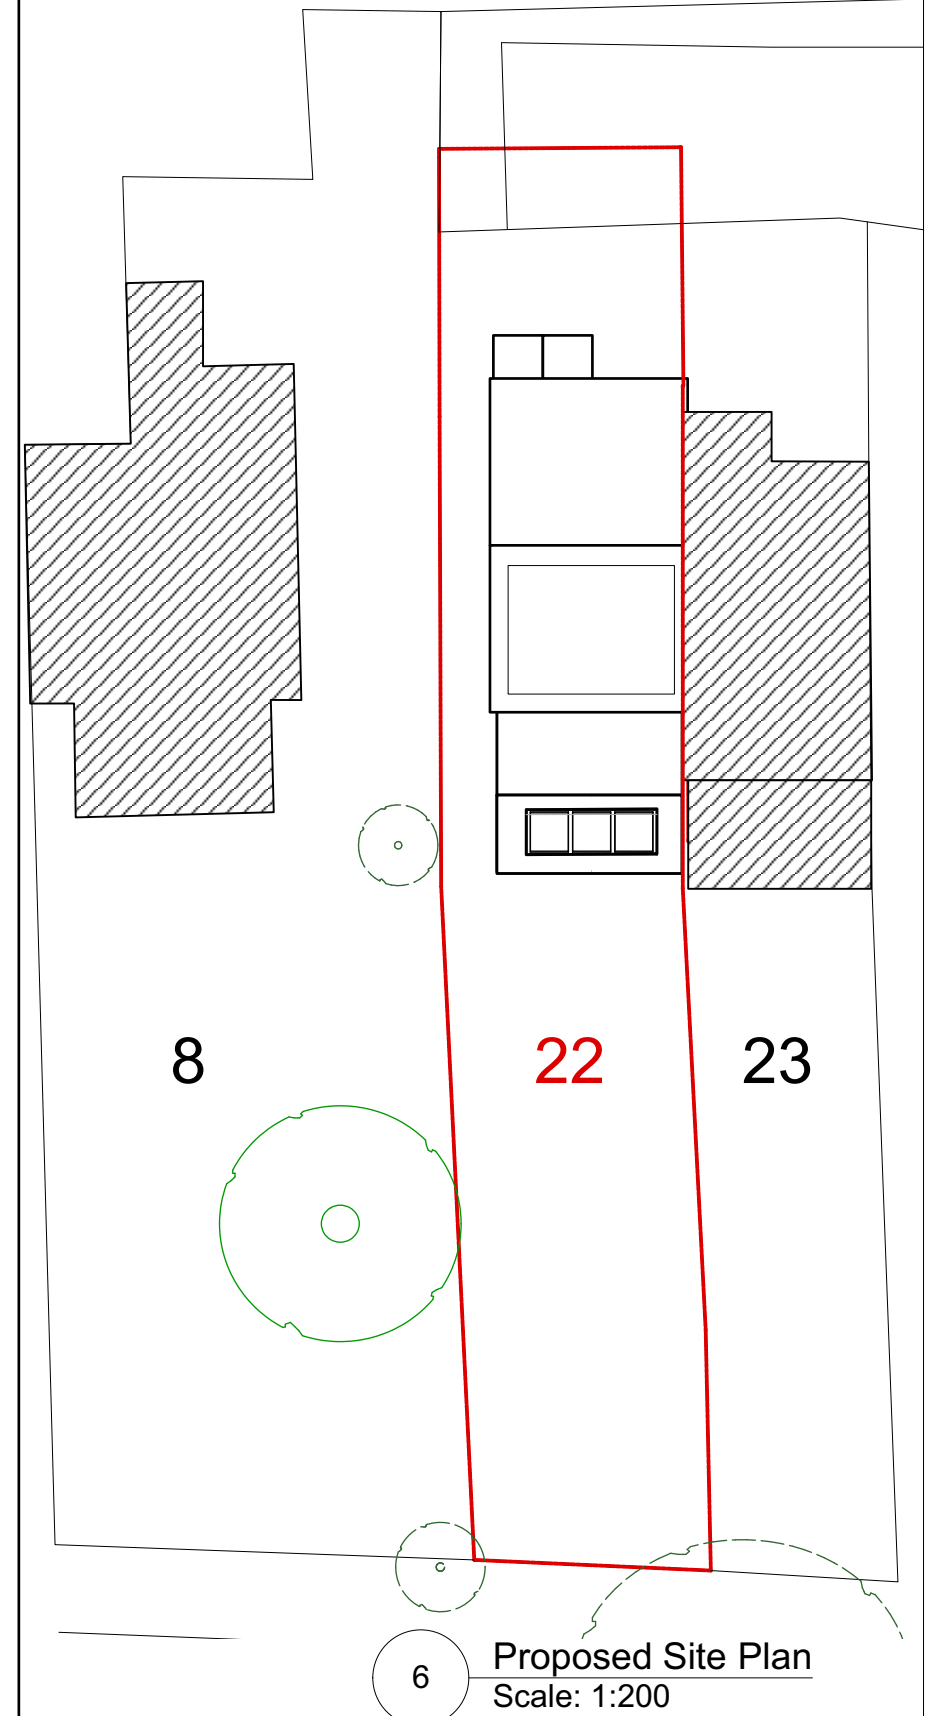

6 Proposed Site Plan
Scale: 1:200

No.	Date	Revision Notes
A	08/12/2021	Extension Height + trees

Architect	Livewell Architecture info@livewellarchitecture.co.uk www.livewellarchitecture.co.uk 07915 906393	
Client	-	
Project Address	22 Heatherfold Way Pinner, HA5 2LG	
Sheet Title	Plans and Elevations- Proposed	
Drawn By CL	Status PLANNING	
Scale @ A1 1:50	Date 26/08/2021	
Project Ref 2021.17	Drawing Number 200	Revision A